


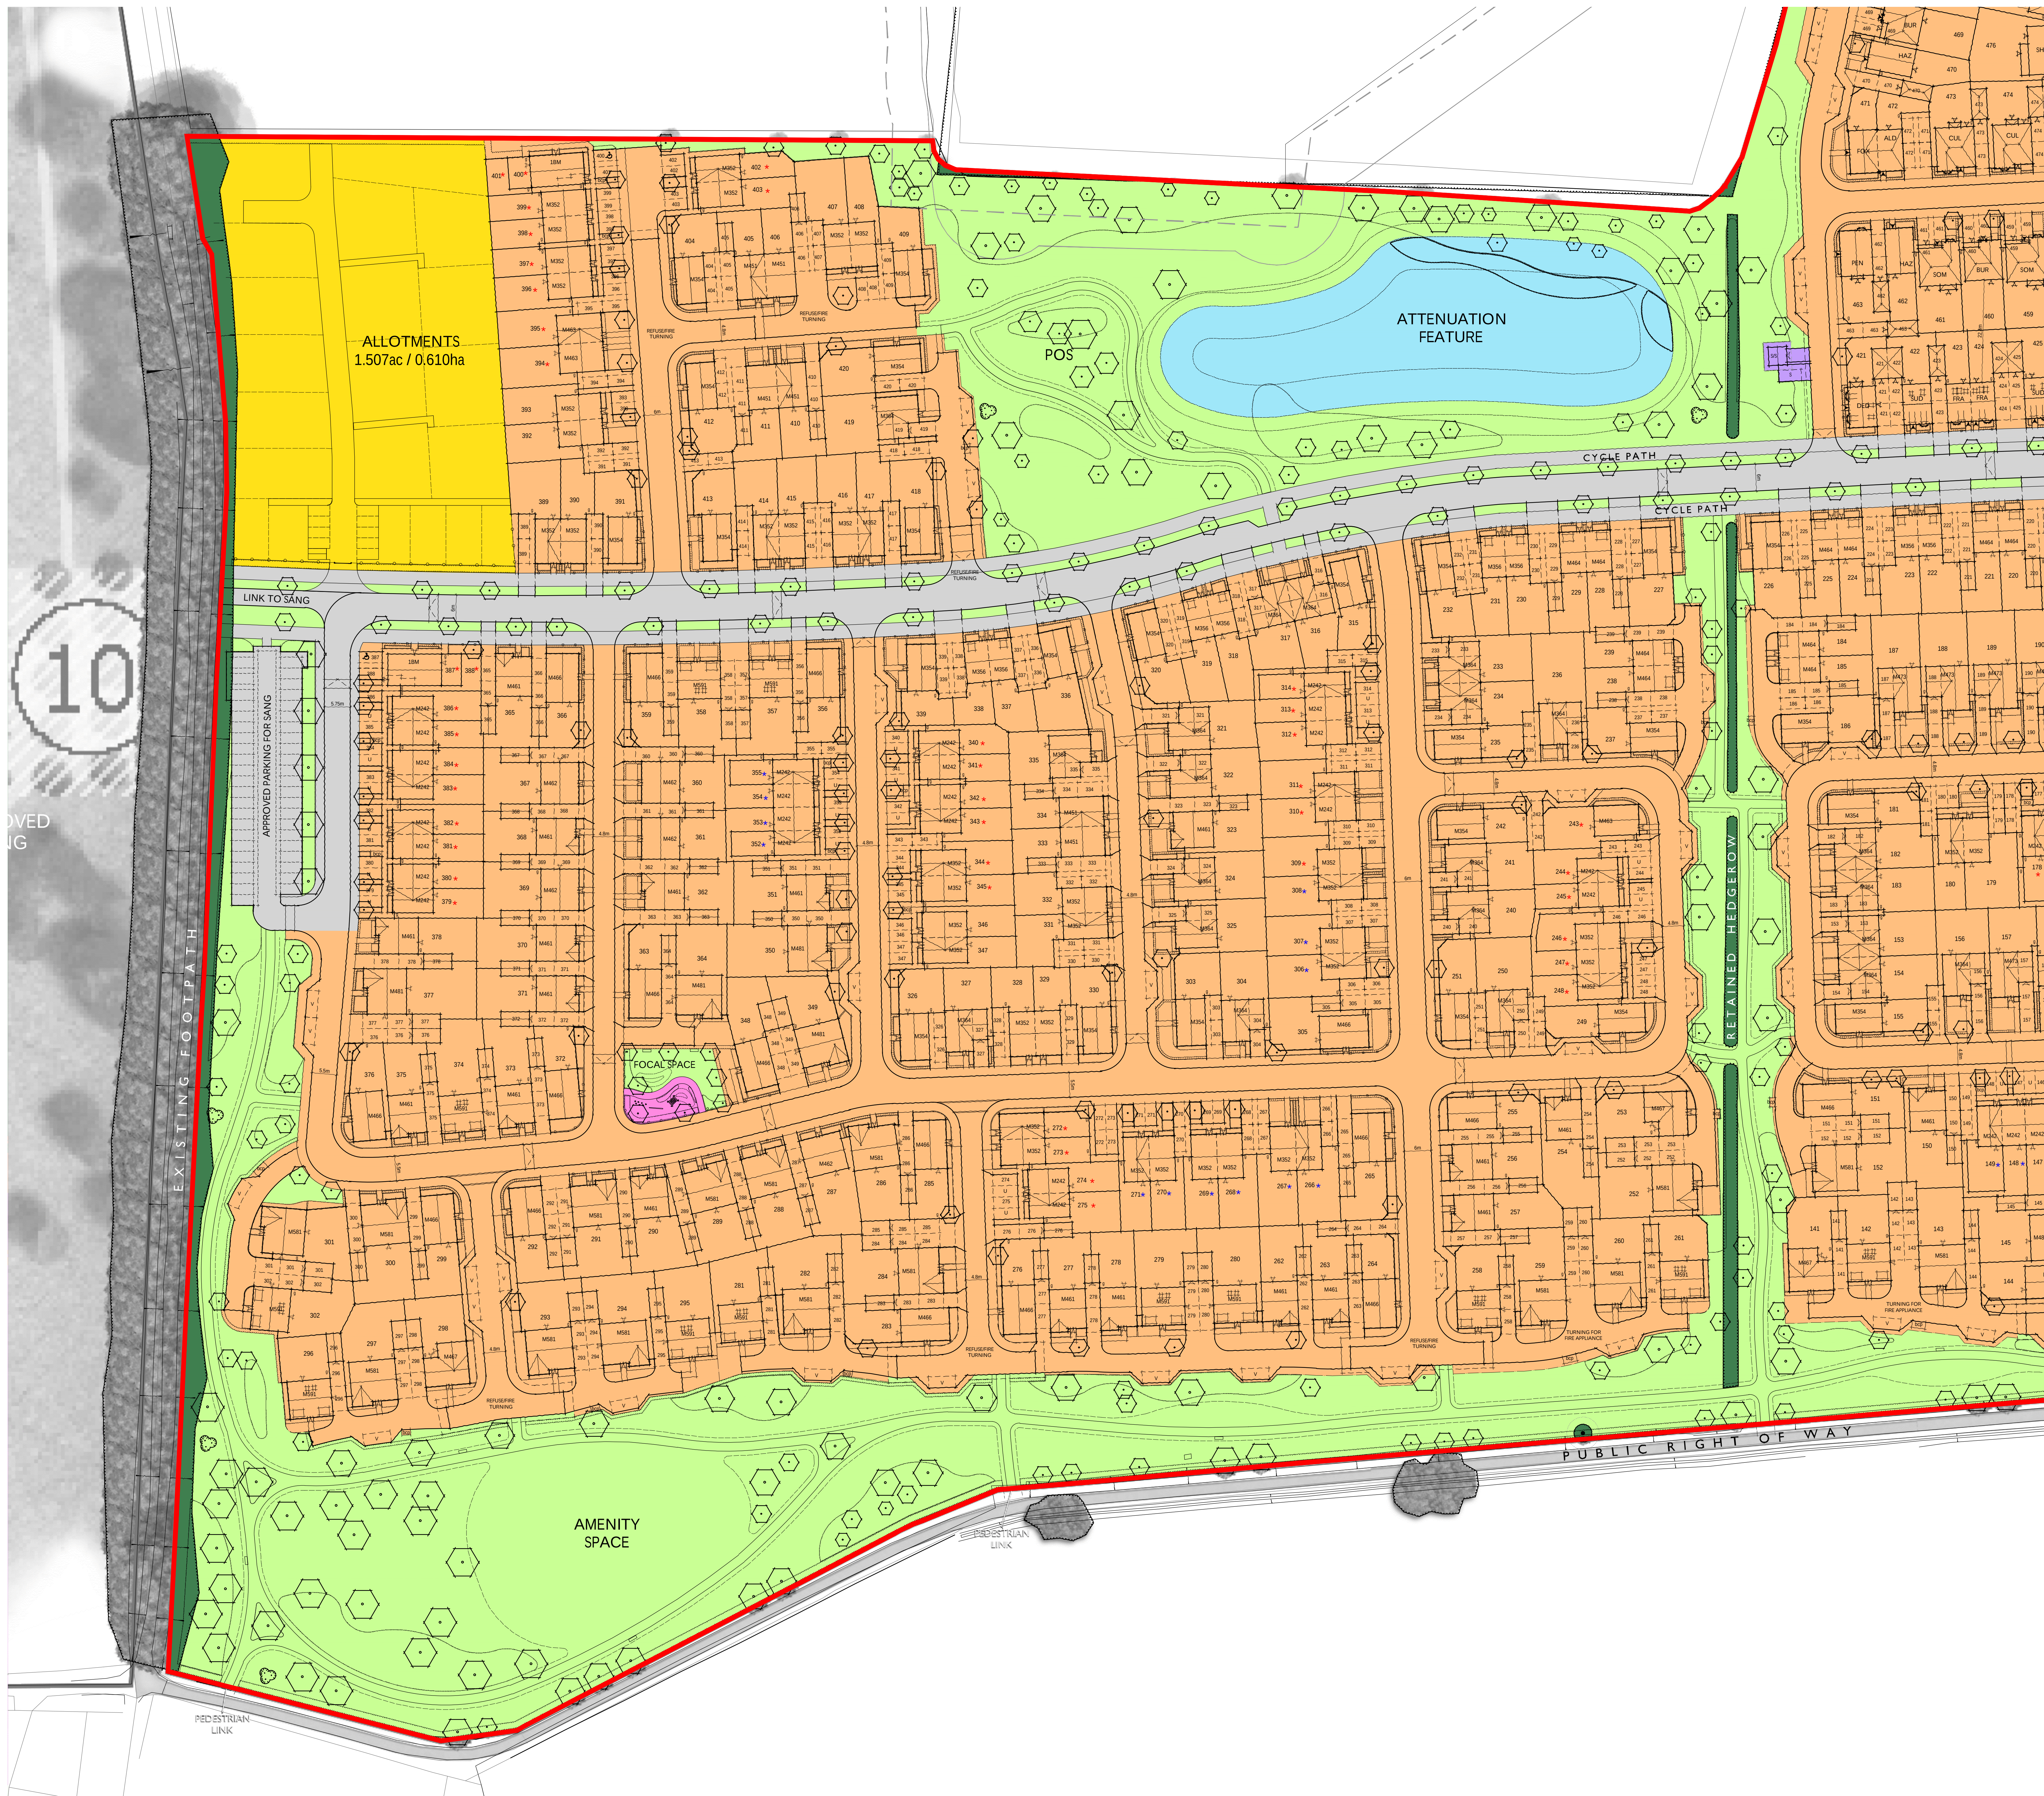

LAND USE PLAN
LAND WEST OF IMBERHORNE LANE, EAST GRINSTEAD

KEY				
REF	COLOUR	ACRES (AC)	HECTARES (HA)	
SITE BOUNDARY (NOTE AREAS ARE TO DEPOINTS BOUNDARY)		76.757	31.063	
RESIDENTIAL		39.807	16.109	
INFORMAL OPEN SPACE (INC. EXISTING VEGETATION)		25.703	10.402	
PLAY AREA		0.536	0.217	
PUMP & SUBSTATION		0.231	0.094	
INFRASTRUCTURE		6.591	2.667	
ATTENUATION FEATURE		2.382	0.964	
ALLOTMENTS		1.507	0.610	
GRAND TOTAL		76.757	31.063	

