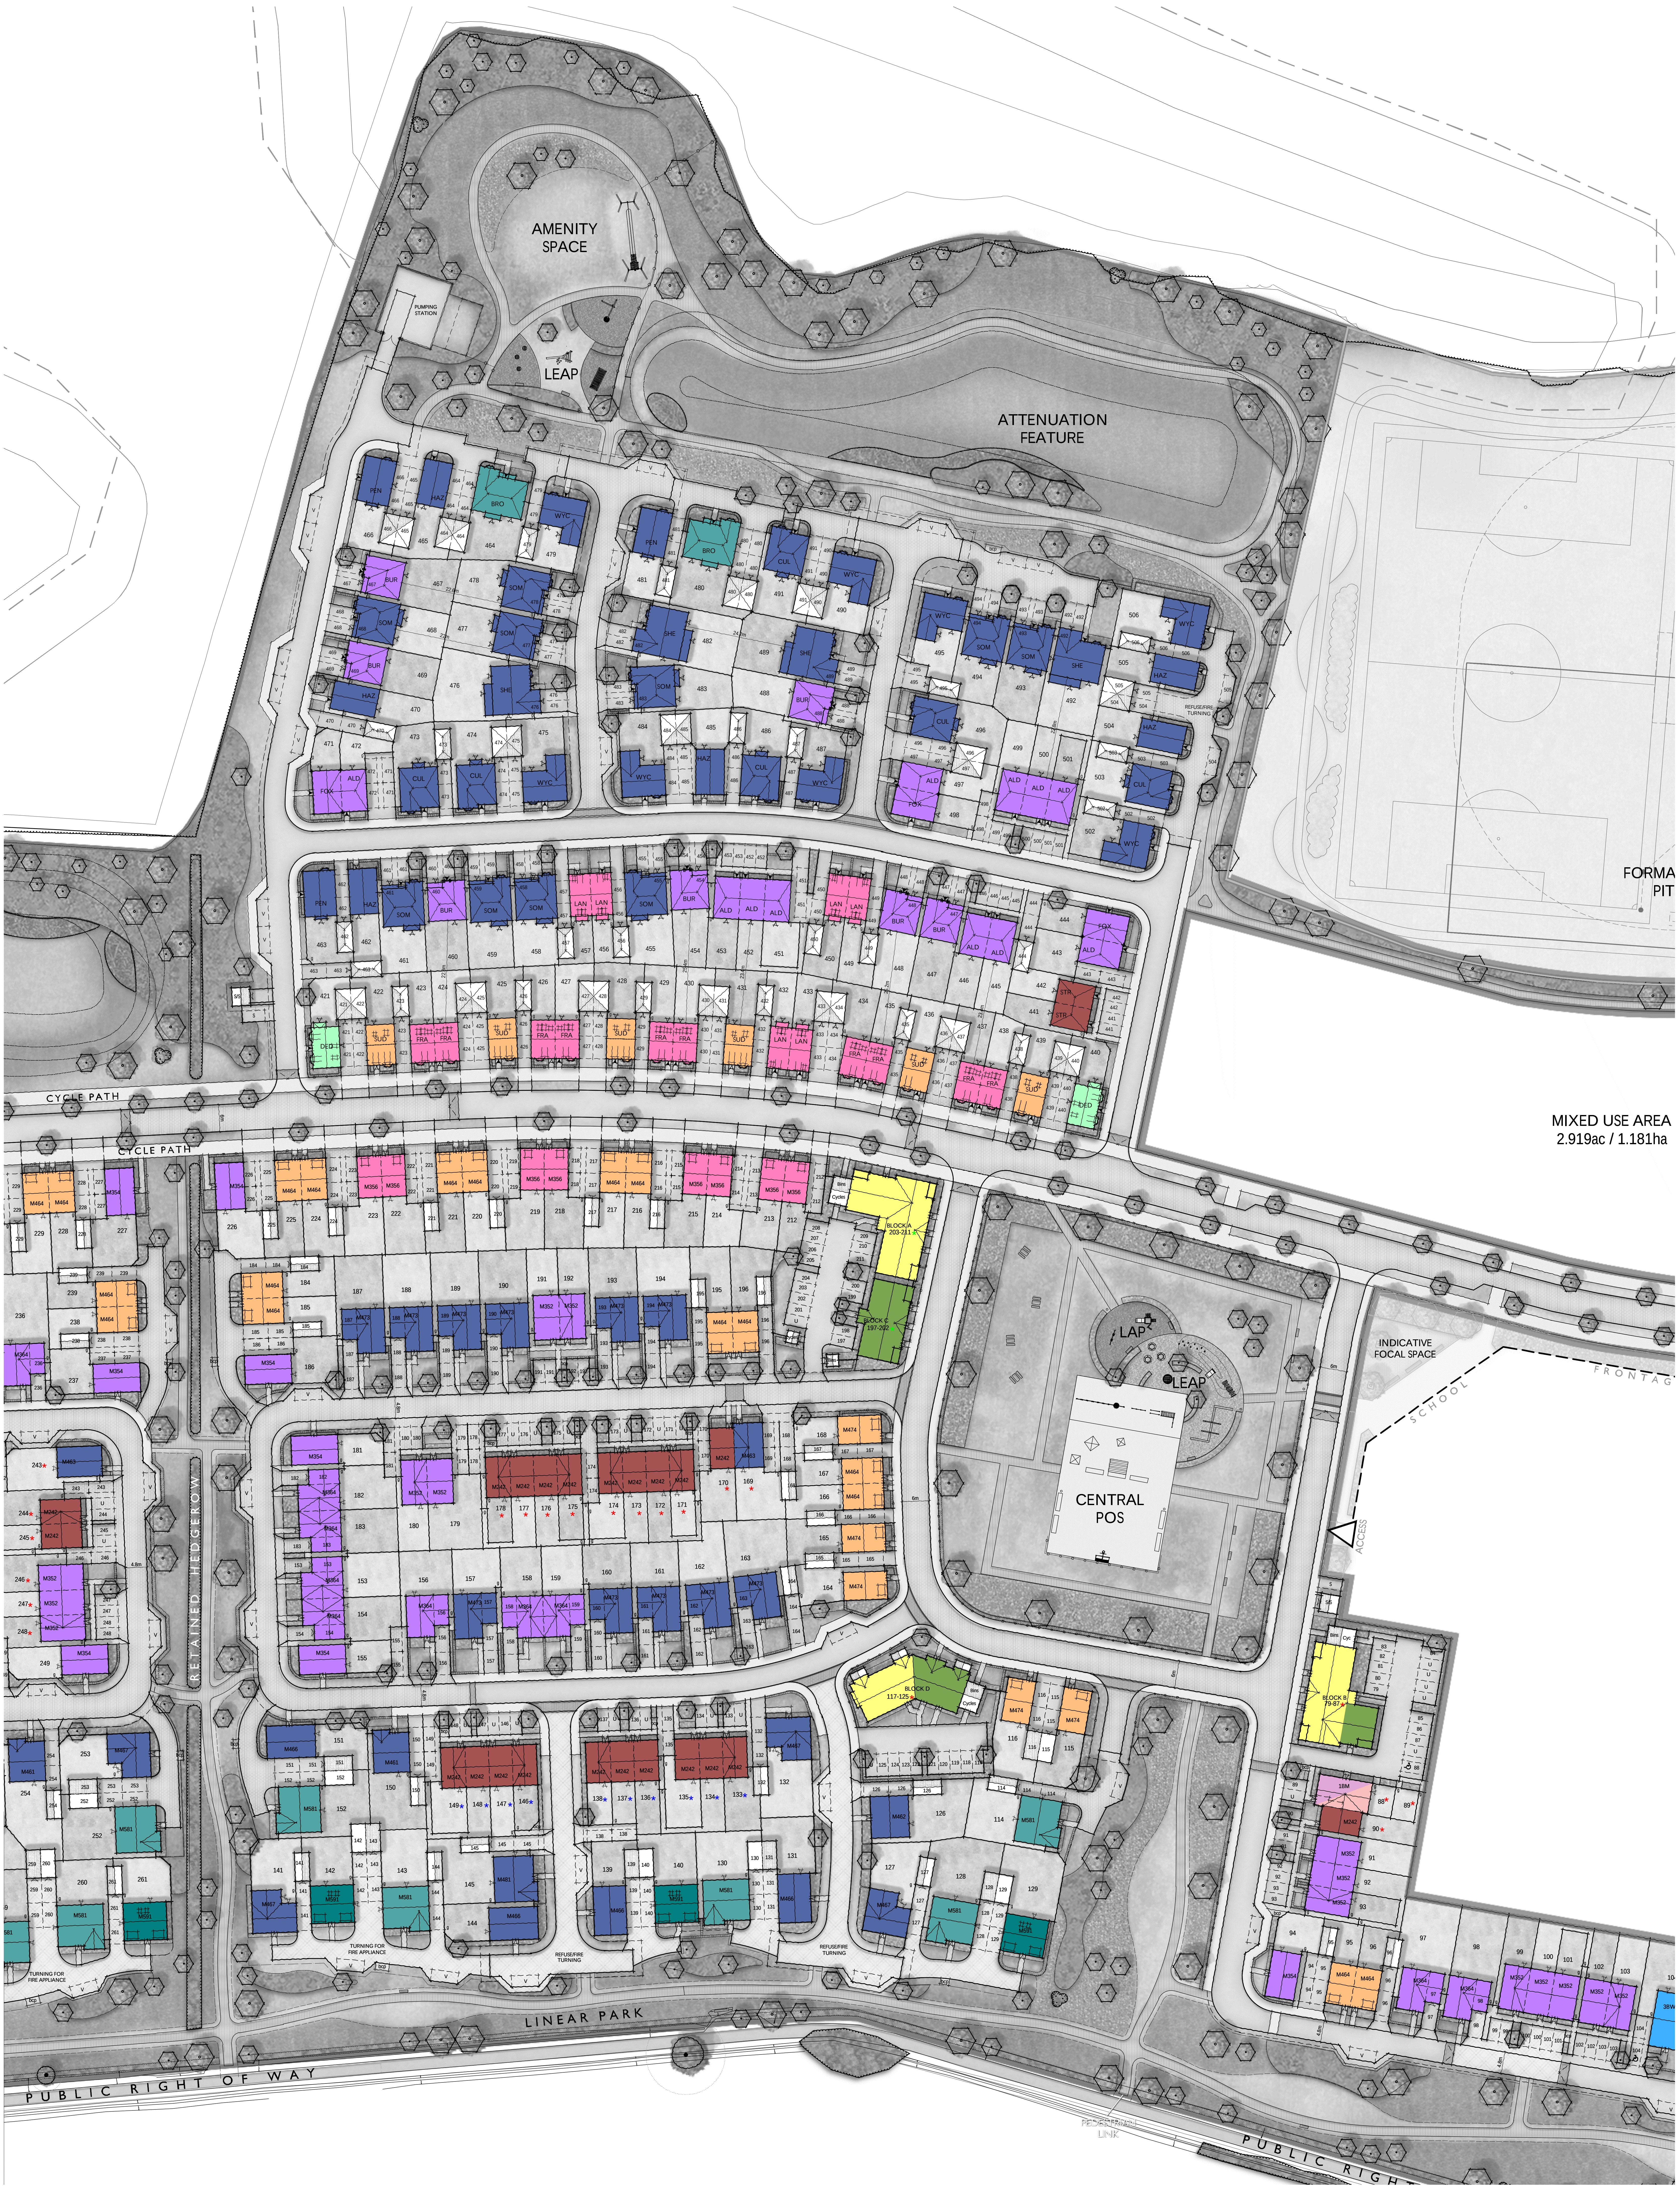

SHEET KEY

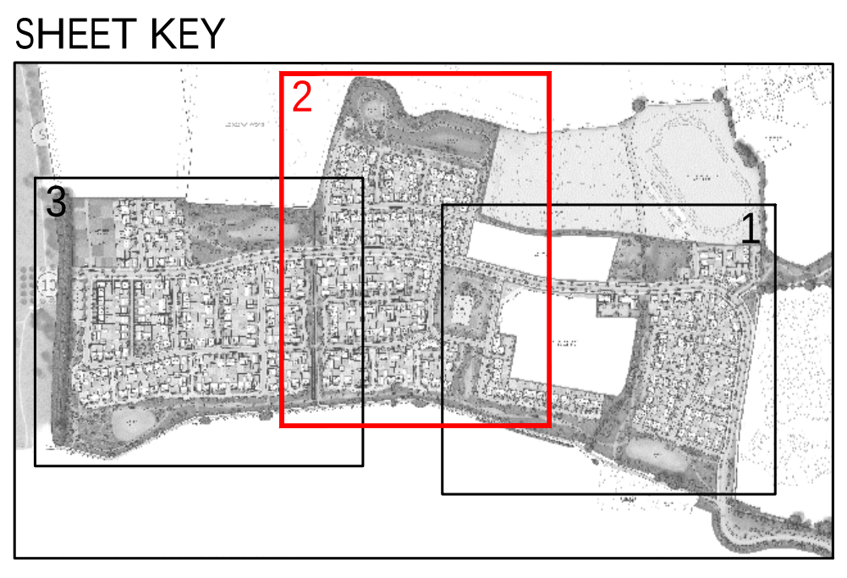

KEY

- ■ 5 BEDROOM HOUSE
- ■ 5 BEDROOM TOWNHOUSE
- ■ 4 BEDROOM HOUSE
- ■ 4 BEDROOM TOWNHOUSE
- ■ 3 BEDROOM HOUSE
- ■ 3 BEDROOM TOWNHOUSE
- ■ 3 BEDROOM TOWNHOUSE + STUDY
- ■ 3 BEDROOM WHEELCHAIR HOUSE
- ■ 2 BEDROOM HOUSE
- ■ 2 BEDROOM FLAT
- ■ 1 BEDROOM FLAT
- ■ 1 BEDROOM WHEELCHAIR FLAT
- ■ 1 BEDROOM MAISONETTE
- ■ 1 BEDROOM WHEELCHAIR MAISONETTE

Scale @ A0:

0 5 10 15 20 25m

Scale 1:500

NORTH

Rev	Date	Drawn	Checked
F	22.05.26	LRD	BB

UPDATED TO LATEST LAYOUT

Date: DECEMBER 2025

Drawn by : IB Checked by : BB

Drg No: CB_96_282_003_2 Rev: F

Project:
LAND WEST OF IMBERHORNE LANE,
EAST GRINSTEAD

Title:
HOUSING MIX PLAN
SHEET 2

Client:
Vistry Homes DAVID WILSON HOMES

COOPERBAILLIE

Please note these drawings are not for construction but for concept design and planning applications purposes only.

Cooper Baillie Limited - Connaught House, 24 Guildford Road, Bagshot, Surrey GU19 5JN - Telephone 01276 450039 - www.cooperbaillie.co.uk

This drawing and the works depicted are the copyright of Cooper Baillie Ltd. and may not be reproduced or amended except by written permission. No liability will be accepted for amendments made by other persons.