



Planting Schedule						
No	Species	Form	size/height	Condition	Density	
Tree planting						
1	n/a	Acer campestre 'Hiberna Elegans'	ANS	14-16cm girth / 2.0m clear stem	Rb / ar pot	as show n
11	n/a	Carpinus betulus (Hedge)	ANS	14-16cm girth / 1.5m x 1.2m head, 2m clear stem	45L pot	as show n
1	n/a	Ilex aquifolium (Male Stevens)	ANS	14-16cm girth / 2.0m clear stem	Rb / ar pot	as show n
1	n/a	Amelechener grandifolia Robin Hill				
2	n/a	Ligustrum japonicum	SM	20-25cm x 2.0m clear stem	cg 230L	as show n
1	n/a	Prunus padus 'Alberti'	ANS	14-16cm girth / 2.0m clear stem	Rb / ar pot	as show n
1	n/a	Tilia cordata 'Winter Orange'	ANS	14-16cm girth / 2.0m clear stem	Rb / ar pot	as show n
Beech hedge						
20	n/a	Fagus sylvatica	Transplant	150-175cm	Rb	5/lin m
mixed species hedge B with Tubex Easywrap with 90cm cane						
26	n/a	Acer campestre (10%)	Transplant	60-90cm	Br	Planted as a
26	n/a	Corylus avellana (10%)	Transplant	60-90cm	Br	flagged double,
78	n/a	Crataegus monogyna (30%)	Transplant	60-90cm	Br	Rows 300m apart,
26	n/a	Bunymyrtus europaeus (10%)	Transplant	60-90cm	Br	the plants in each
52	n/a	Prunus spinosa (20%)	Transplant	60-90cm	Br	row at 400m c/o.s.
26	n/a	Rosa canina (10%)	Transplant	60-90cm	Br	Density = 5 plants per m
26	n/a	Viburnum opulus (10%)	Transplant	60-90cm	Br	
shrubs and ground cover						
13	CSP	Cistus argenteus 'Silver Pink'	Bush	20-30cm	5L cg	4/m2
9	DEF	Daphne x transatlantica 'Bernal Fragrance'	Bush	20-30cm	5L cg	4/m2
5	HC	Hebe 'Champagne'	Bush	20-30cm	5L cg	5/m2
3	HAB	Hebe 'Metsu-noi Beauty'	Bush	20-30cm	5L cg	5/m2
15	HB	Hebe 'Viri Blue'	Bush	20-30cm	5L cg	5/m2
9	HE	Hebe 'Pink Elegance'	shrub	20-30cm	5L cg	5/m2
8	HAA	Hydrangea arborescens 'Annabelle'	shrub	50-60cm	5L cg	4/m2
3	HLL	Hydrangea 'Little Limehgt'	shrub	30-40cm	5L cg	4/m2
21	LAH	Lavandula angustifolia 'Hidcote'	Bush	30-40cm	5L cg	5/m2
2	RHH	Philadelphus 'Manteau d'hermine'	Bush	30-40cm	5L cg	4/m2
21	RIK	Potamogeton tetra 'Nanum'	Bush	30-40cm	5L cg	4/m2
8	RMU	Rosmarinus 'Jefferson's Miss Jessop's Upright'	shrub	20-30cm	5L cg	4/m2
8	Sc	Sarcococca confusa	shrub	30-40cm	5L cg	4/m2
8	SJR	Skimmia japonica 'Rubella'	shrub	20-30cm	5L cg	4/m2
20	SGK	Skimmia japonica 'Kew Green'	shrub	20-30cm	5L cg	4/m2
16	SG	Spiraea 'Goldflame'	shrub	30-40cm	5L cg	4/m2
perennials, ferns & grasses						
9	ABA	Agastache 'Black Adder'	perennial	n/a	2L cg	5/m2
3	AWS	Anemone 'Wild Swan'	perennial	n/a	2L cg	5/m2
4	AMa	Astrantia major 'Alba'	perennial	n/a	2L cg	5/m2
4	Da	Dryopteris affinis	fern	n/a	2L cg	5/m2
17	GP	Geranium 'Johnson's Blue'	perennial	n/a	3L cg	5/m2
18	GWP	Geranium x oxonianum 'Veilgrape Pink'	perennial	n/a	3L cg	5/m2
3	GR	Geranium 'Rozanne'	perennial	n/a	2L cg	4/m2
7	Hm	Hakonechloa macra	grass	n/a	2L cg	5/m2
11	SA	Stipa arundinacea	grass	n/a	2L cg	5/m2
climbers and wall shrubs						
3	TJ	Trachelospermum jasminoides	climber	90cm Cane	3L cg	as show n
2	LP	Lonicera periclymenum	climber	90cm Cane	3L cg	as show n
5	LC	Lonicera caprifolia	climber	90cm Cane	3L cg	as show n
2	HLW	Hydrangea macrophylla 'Lanarth White'	w all shrub	90cm Cane	3L cg	as show n
1	CSGG	Chaenomeles speciosa 'Geshia Grif'	w all shrub	90cm Cane	3L cg	as show n
2	CA	Chaenomeles speciosa 'Nivalis'	w all shrub	90cm Cane	3L cg	as show n

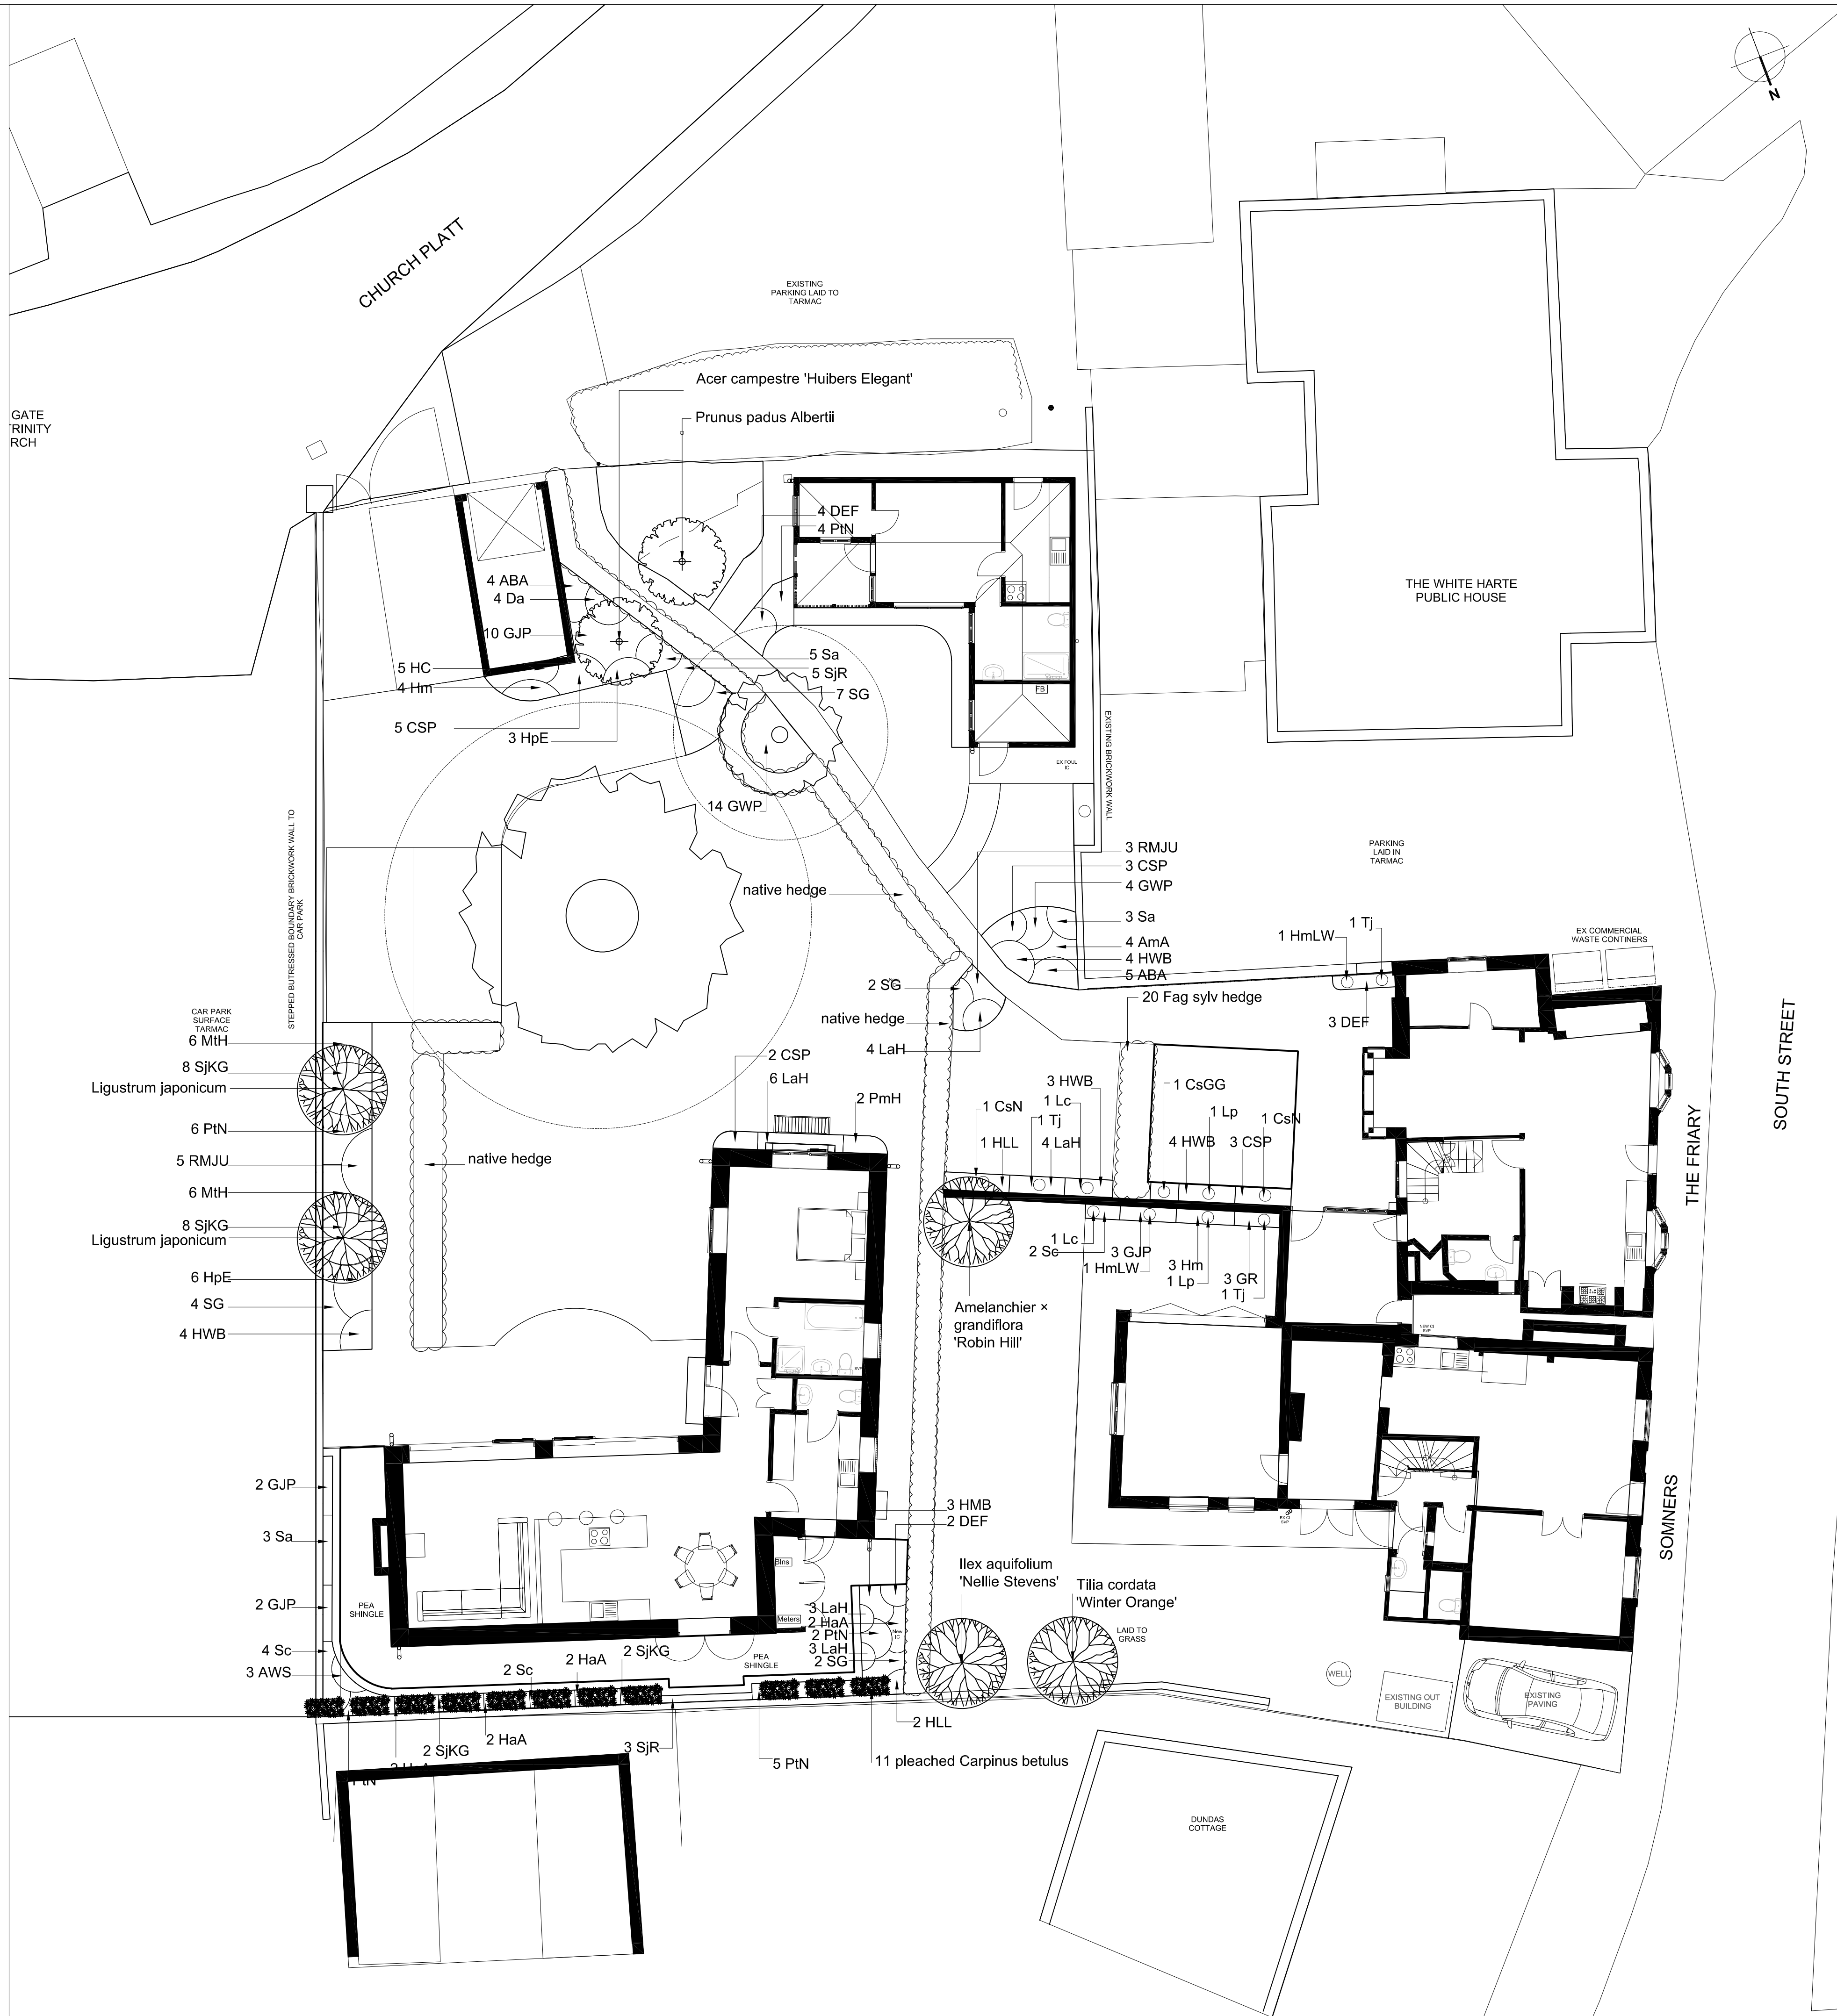

Contractors are not to scale dimensions from this drawing

LEGEND	
	Existing tree retained (RPA shown dotted)
	proposed native trees
	proposed pleached trees
	lawn
	wildlife beneficial shrubs and ground cover
	climbers/wall shrubs
	Brick paving
	Gravel
	Gravel with geocell
	Grasscrete
	Wall

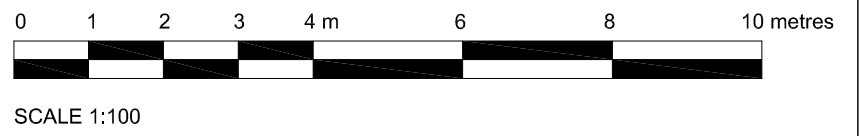

REV	BY	DESCRIPTION	DATE

 landscape perspective
Chartered Landscape Architects

'Fowlers'
Broxmead Lane,
Cuckfield,
Haywards Heath,
West Sussex,
RH17 5JH

T: 01483 343176 M: 07894 075577
www.landscapeperspective.co.uk

Client

AMMASA PROPERTIES LTD

Project
Dumbrells, Cuckfield

Title

Detailed planting plan

Status

for planning

Scale

1:100 @ A1

Drawn

AR

Drawing number
1 00 300

Date _____

March 26

Revis