


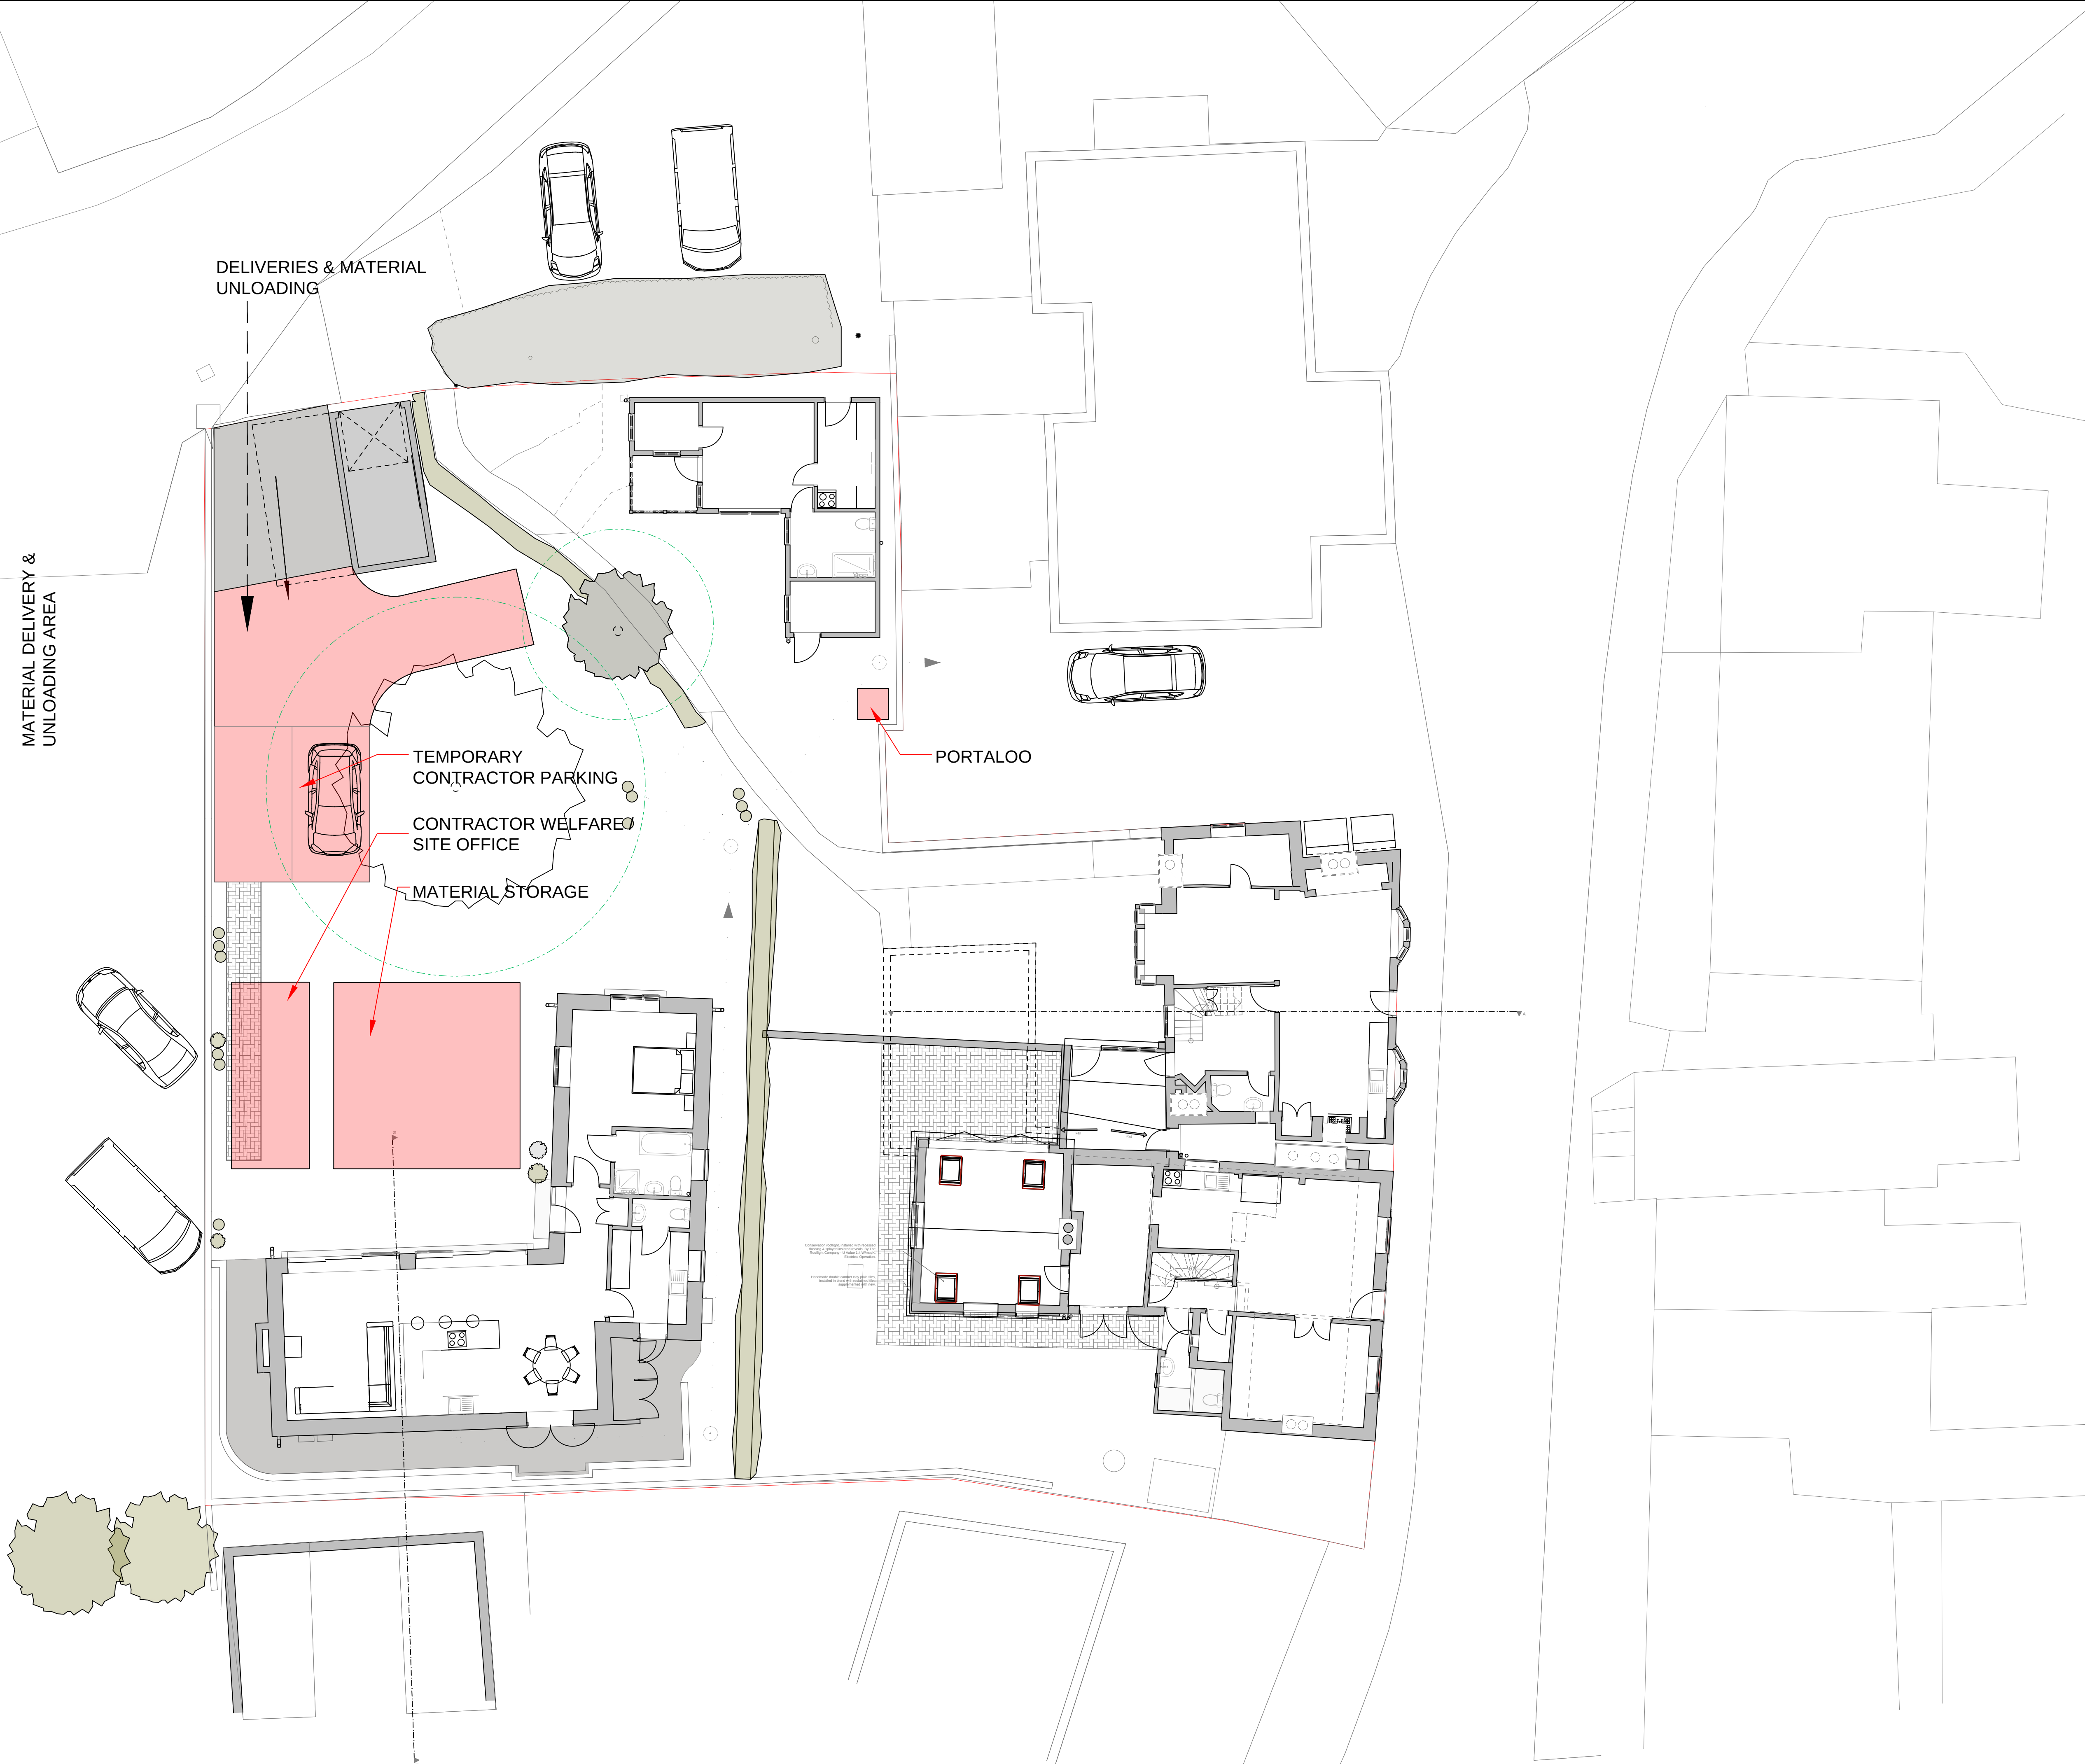

Project
PROPOSED EXTENSION & ALTERATIONS
SONNERS & THE PRIORY
HIGH STREET
CUCKFIELD
WEST SUSSEX
RH17 9LA

Drawing
PROPOSED (CONSTRUCTION PERIOD) SITE
SETUP PLAN

 Architects & Planning Consultants
Clock Tower House, Lewes Road
Lindfield, West Sussex. RH16 2LH
Telephone 01444 - 484711

Client
MR D. THACKERAY

Drawing no.	date	scale	drawn
2819.PC01	JUN 2025	1:100	ARM
revisions			

©THE CONTRACTOR SHOULD CHECK ALL DIMENSIONS ON SITE.
NO DIMENSIONS TO BE SCALED FROM DRAWINGS.
IT IS THE CONTRACTORS RESPONSIBILITY TO ENSURE COMPLIANCE
WITH BUILDING REGULATIONS.