



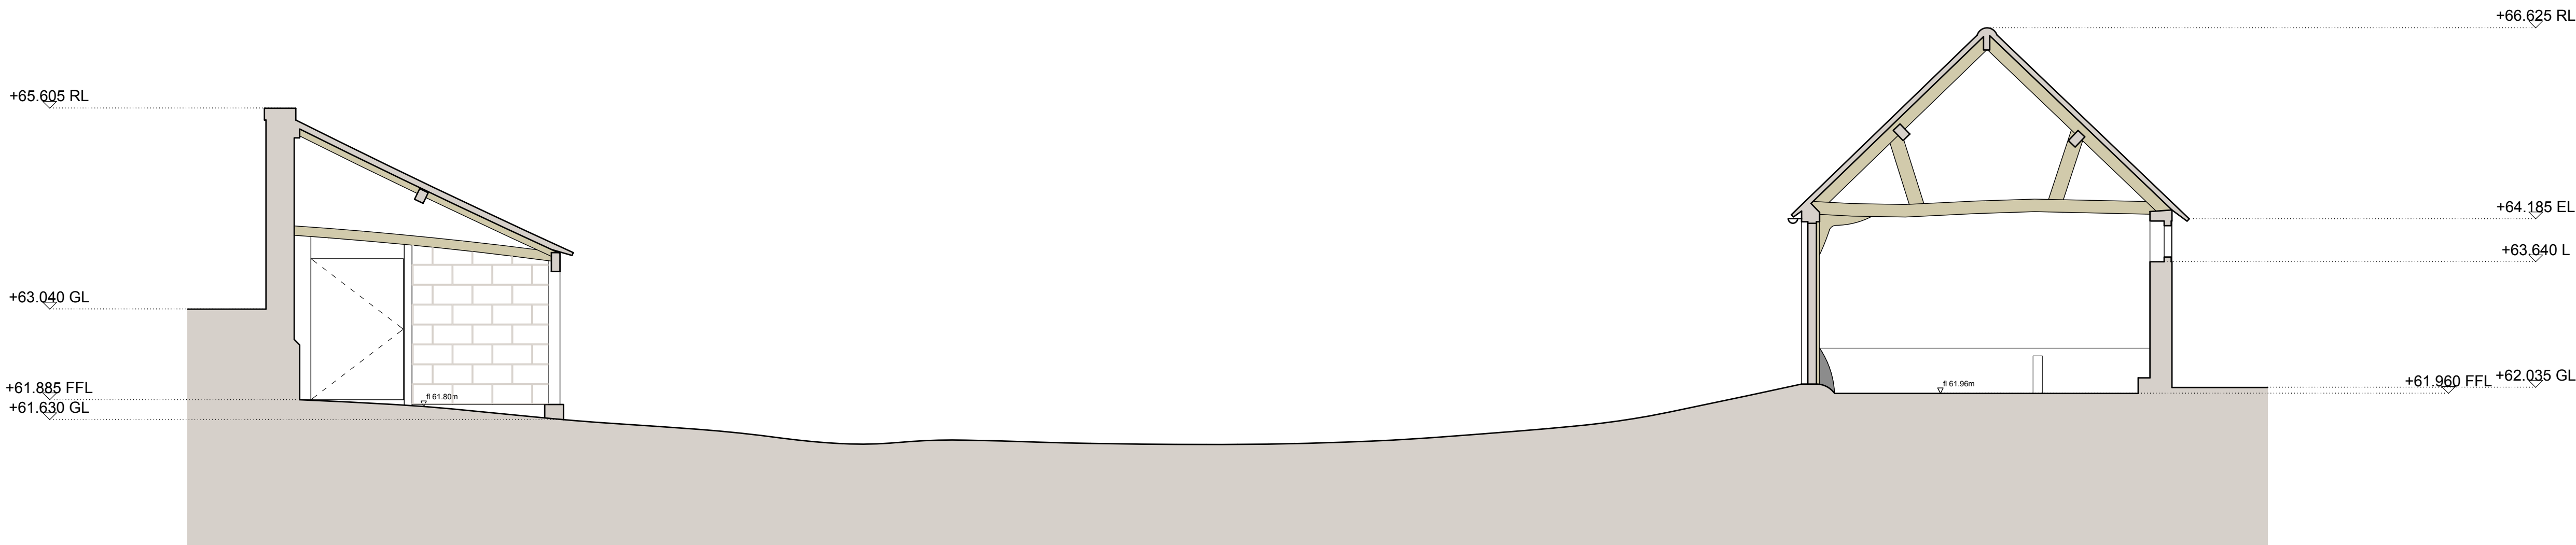

01 Byre and Stables Existing Cross Section
1:50 @ A1; 1:100 @ A3

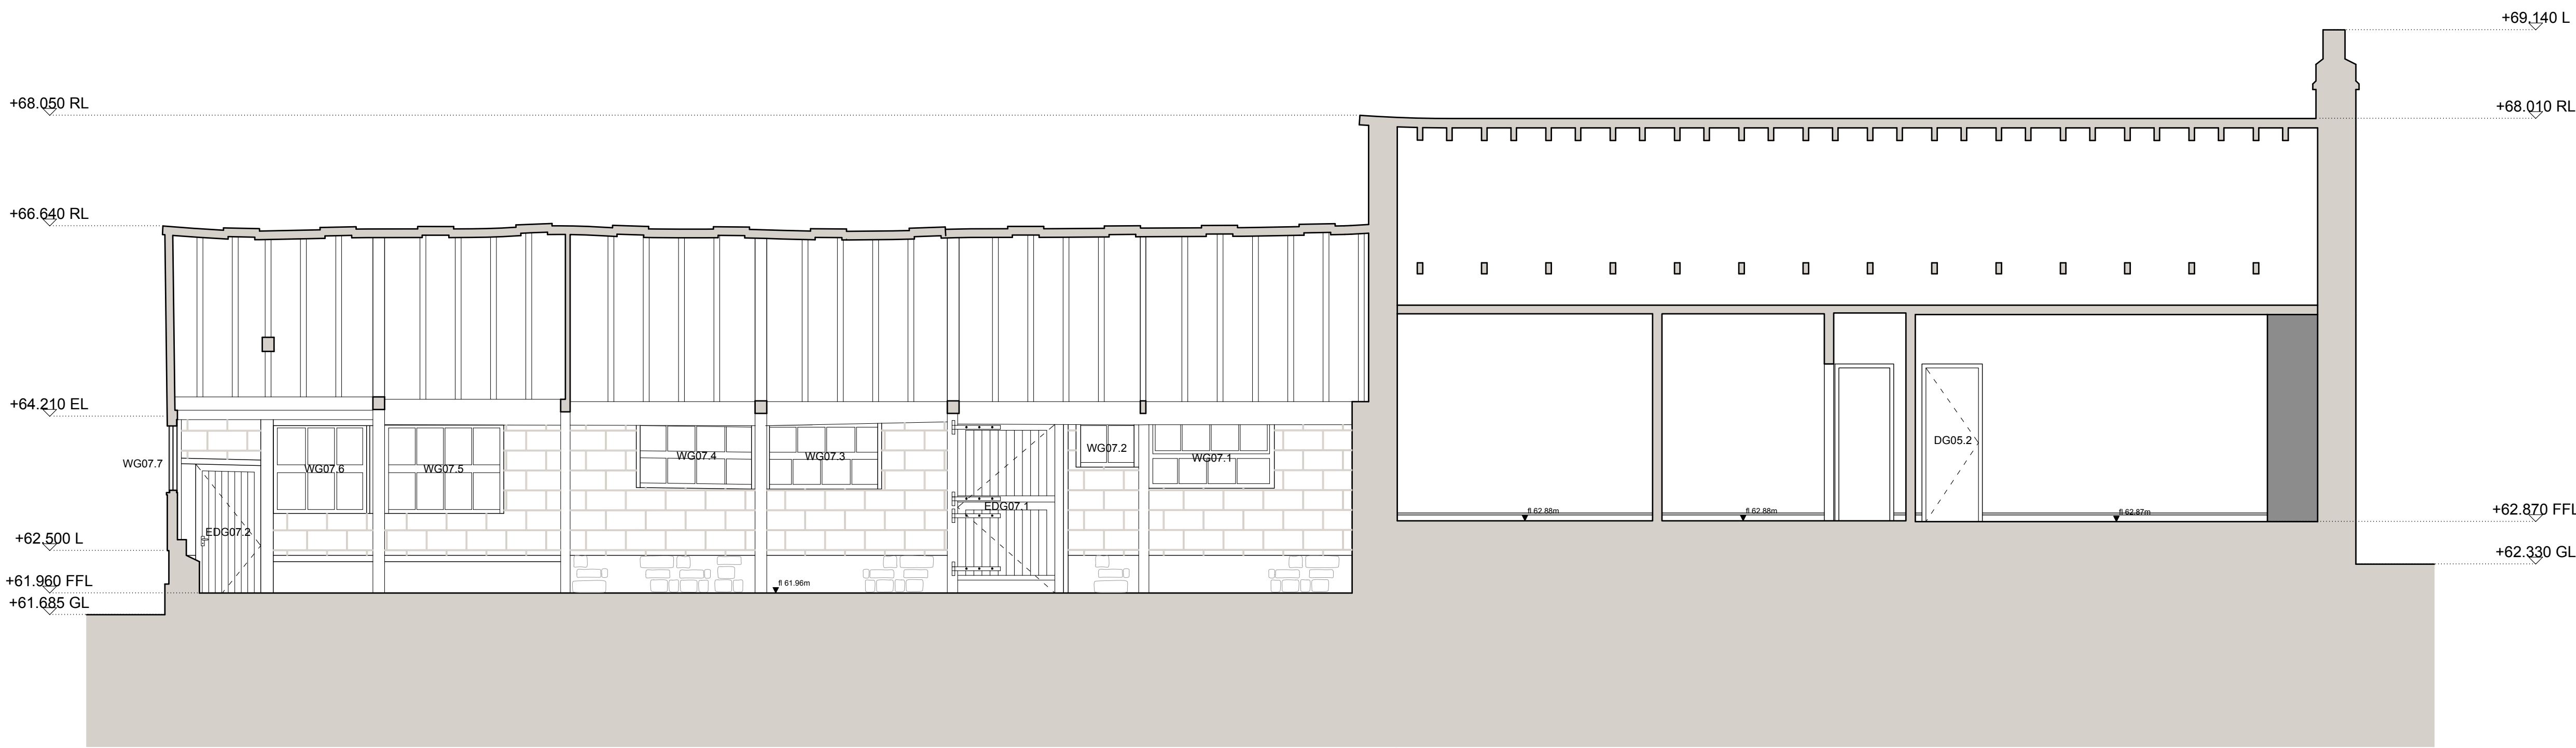

02 Stables and Cottage Existing Long Section
1:50 @ A1; 1:100 @ A3



BL	Beam Level		
CL	Ceiling Level		
FL	Floor Level		
DP	Down Pipe		
HWC	Hot Water Cylinder		
SVP	Soil Vent Pipe		
RWP	Rain Water Pipe		
RWO	Rain Water Outlet		
	Proposed Walls		
	Existing Walls		
	Demolition		



No dimensions are to be scaled from this drawing.

The contractor or manufacturer is responsible for checking all dimensions and querying any discrepancies.

This drawing is the property of Richard Parr Associates. Copyright is reserved by them and the drawing is issued on the condition that it is not copied, reproduced, retained or disclosed to any unauthorised person, either wholly or in part without written consent.

© Copyright Richard Parr Associates

Checked by

Drawn by

Date

Description

Rev

Job No

335

Project

Sunte House

Title

Farmyard Existing Sections

Drg No

335-DR-01-301

Scale

1:50 @ A1 ; 1:100 @ A3

Date of First Issue


18.06.25

Rev

P01

Status

Planning

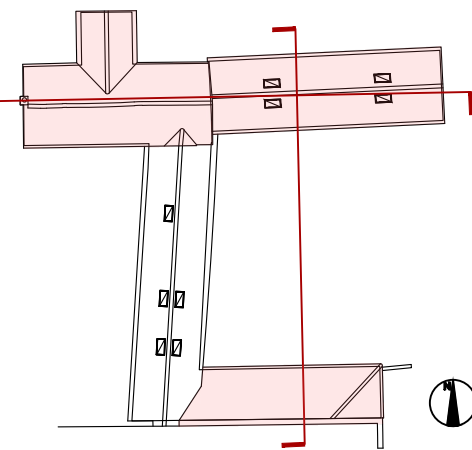

**RICHARD PARR
ASSOCIATES**

studio@richardparr.com
+44 (0)1453 860200
richardparr.com
@richardparrassociates

+ COUNTRY
The People's Hall
Studio 5, 2 Olaf Street
London W11 4BE

+ COUNTRY
Easter Park
Nympsfield, Stonehouse
Gloucestershire GL10 3UL