


Notes

Do not scale this drawing

All measurements in mm unless otherwise stated

All ductwork to be installed to DW 144 Specification c/w access hatches for cleaning

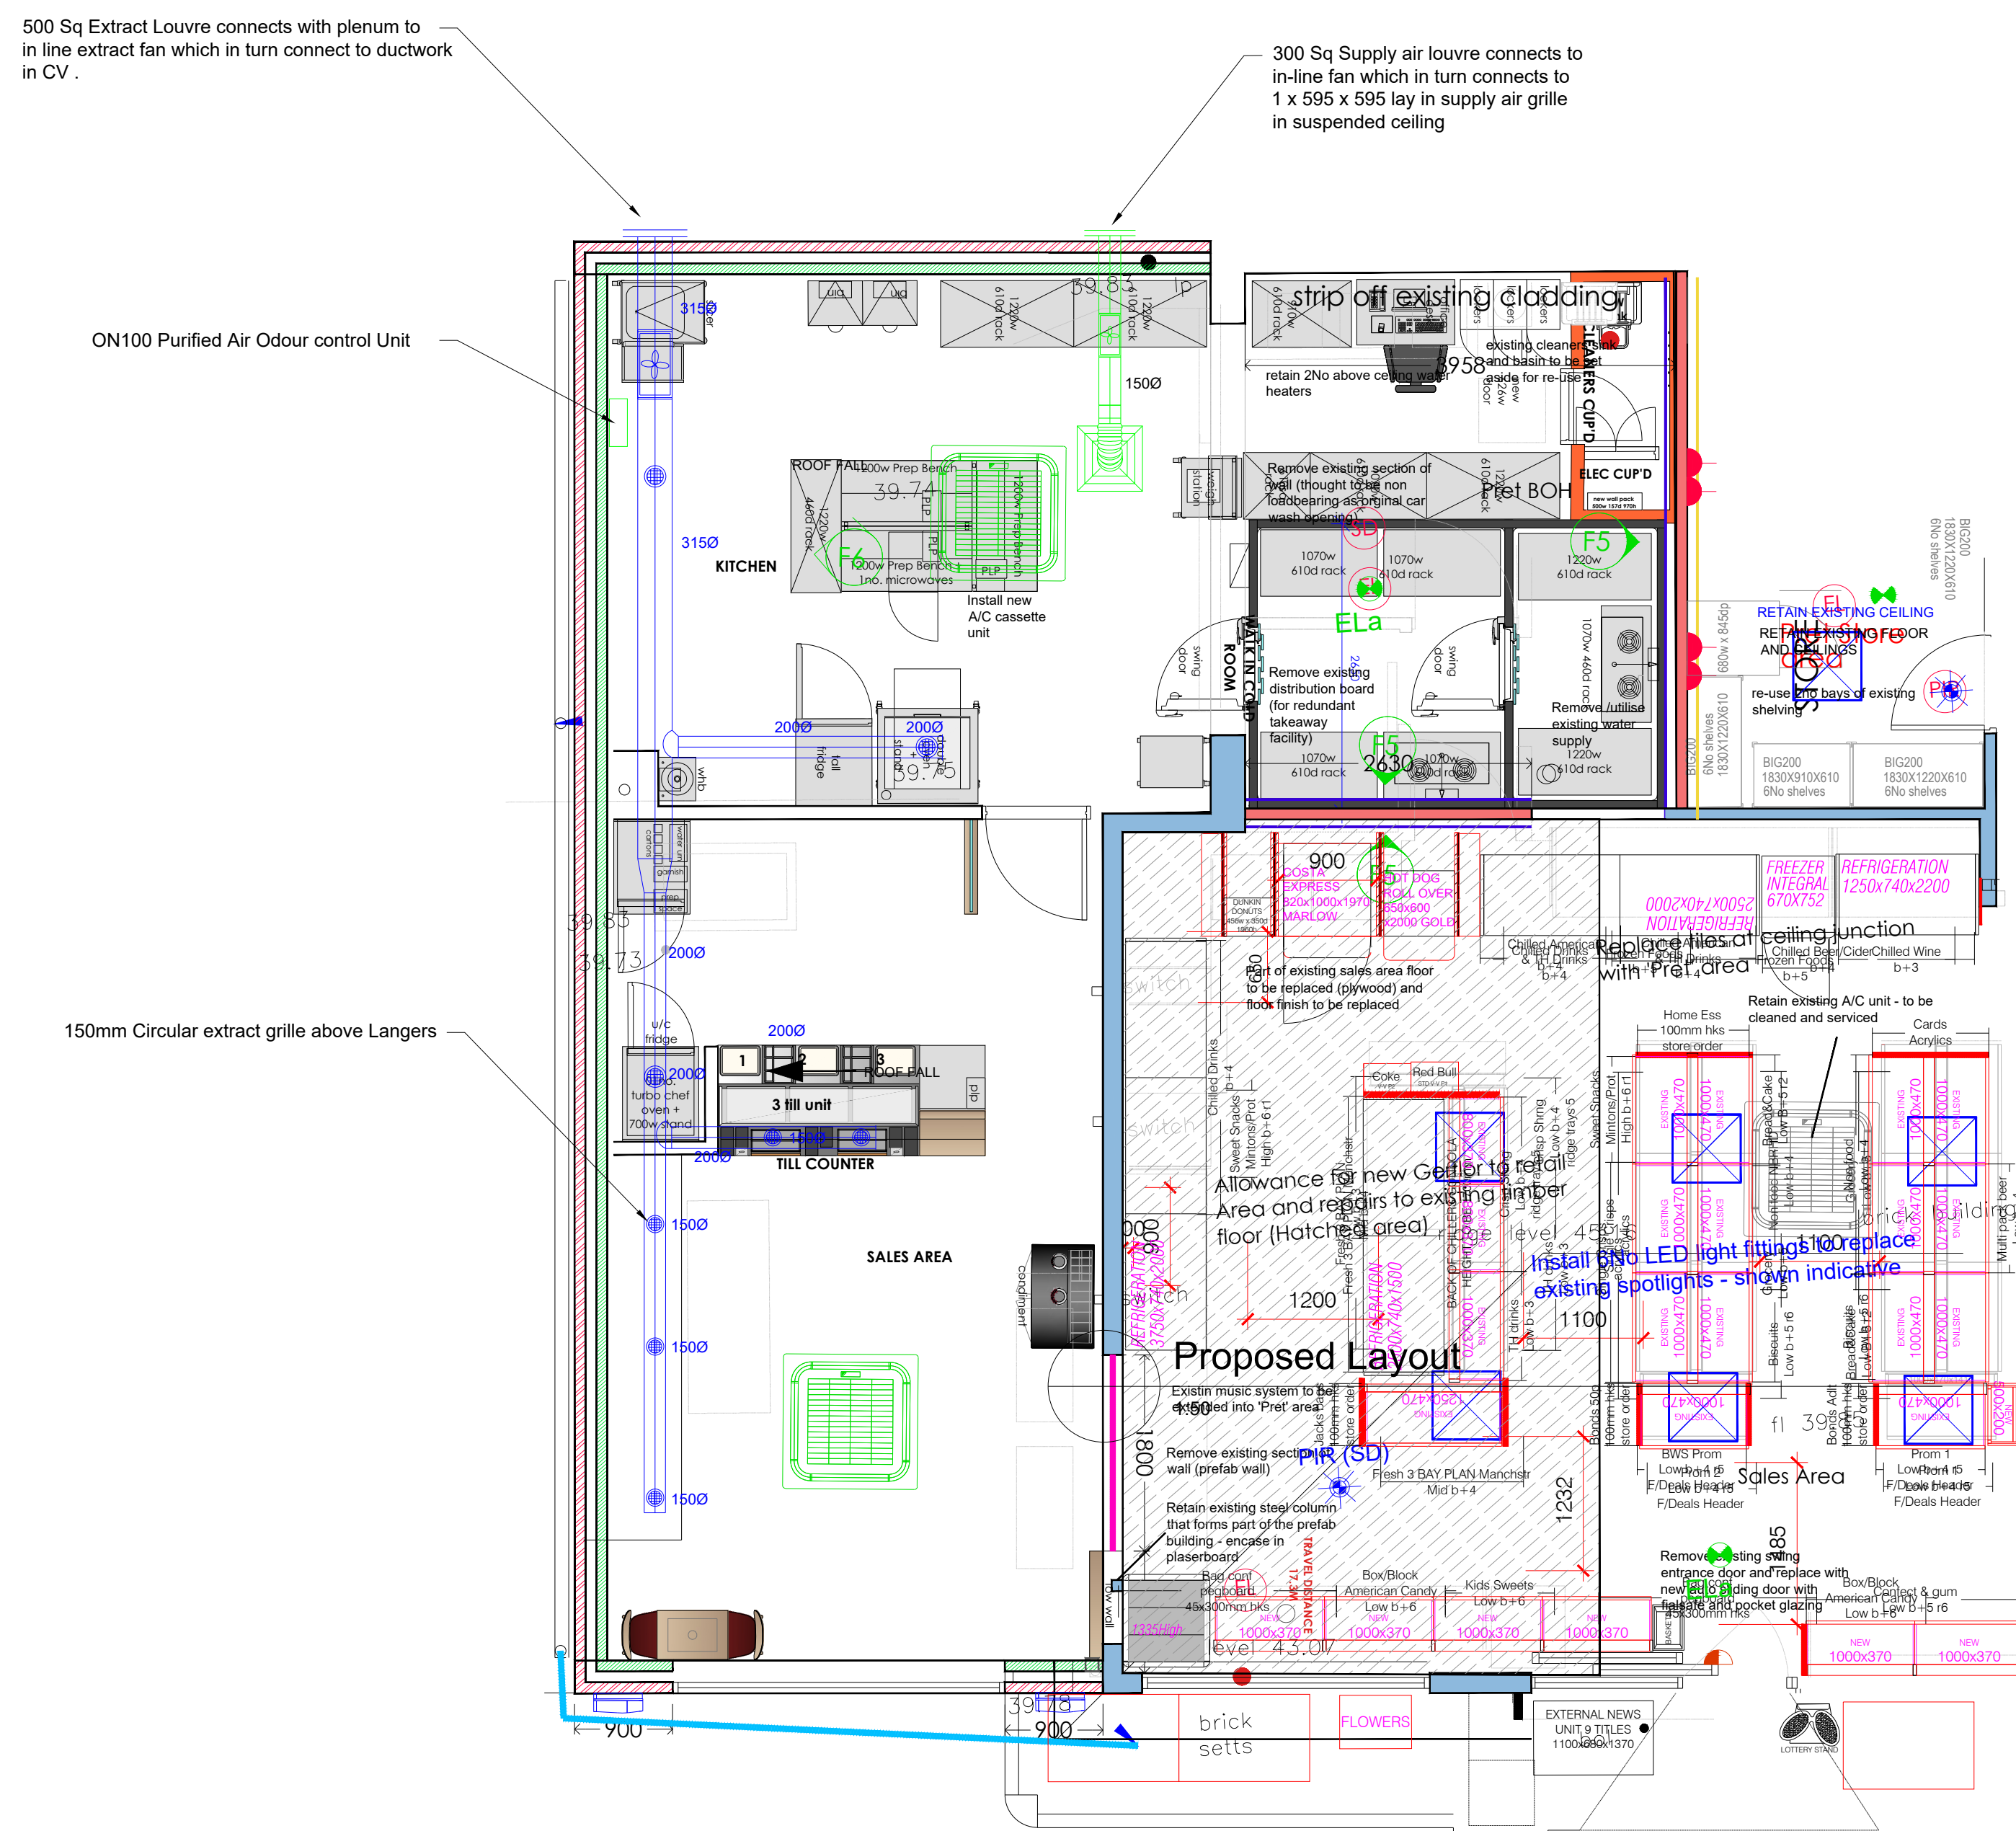

Legend

[illegible]

Client

mfg
or fuel group

Title	PROPOSED HVAC LAYOUT
-------	----------------------

Dwn	JR	Scale	1:50 @ A1	Date	14/05/2025
Chk'd	JD	Drg.No.	C1342/HVAC/M01	Rev.	1