
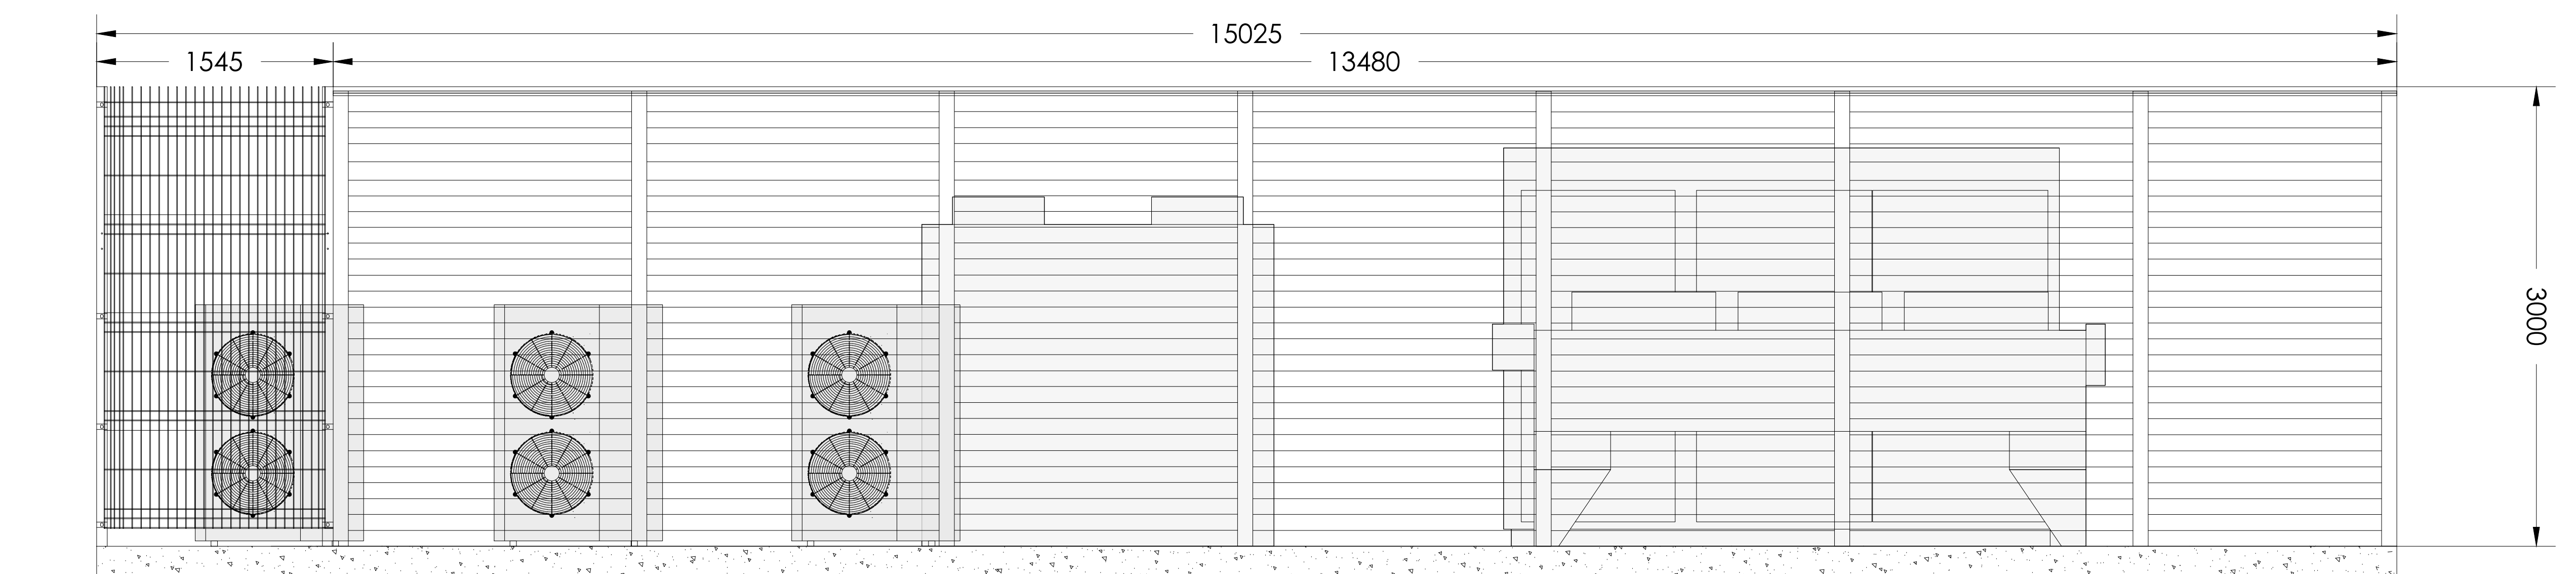
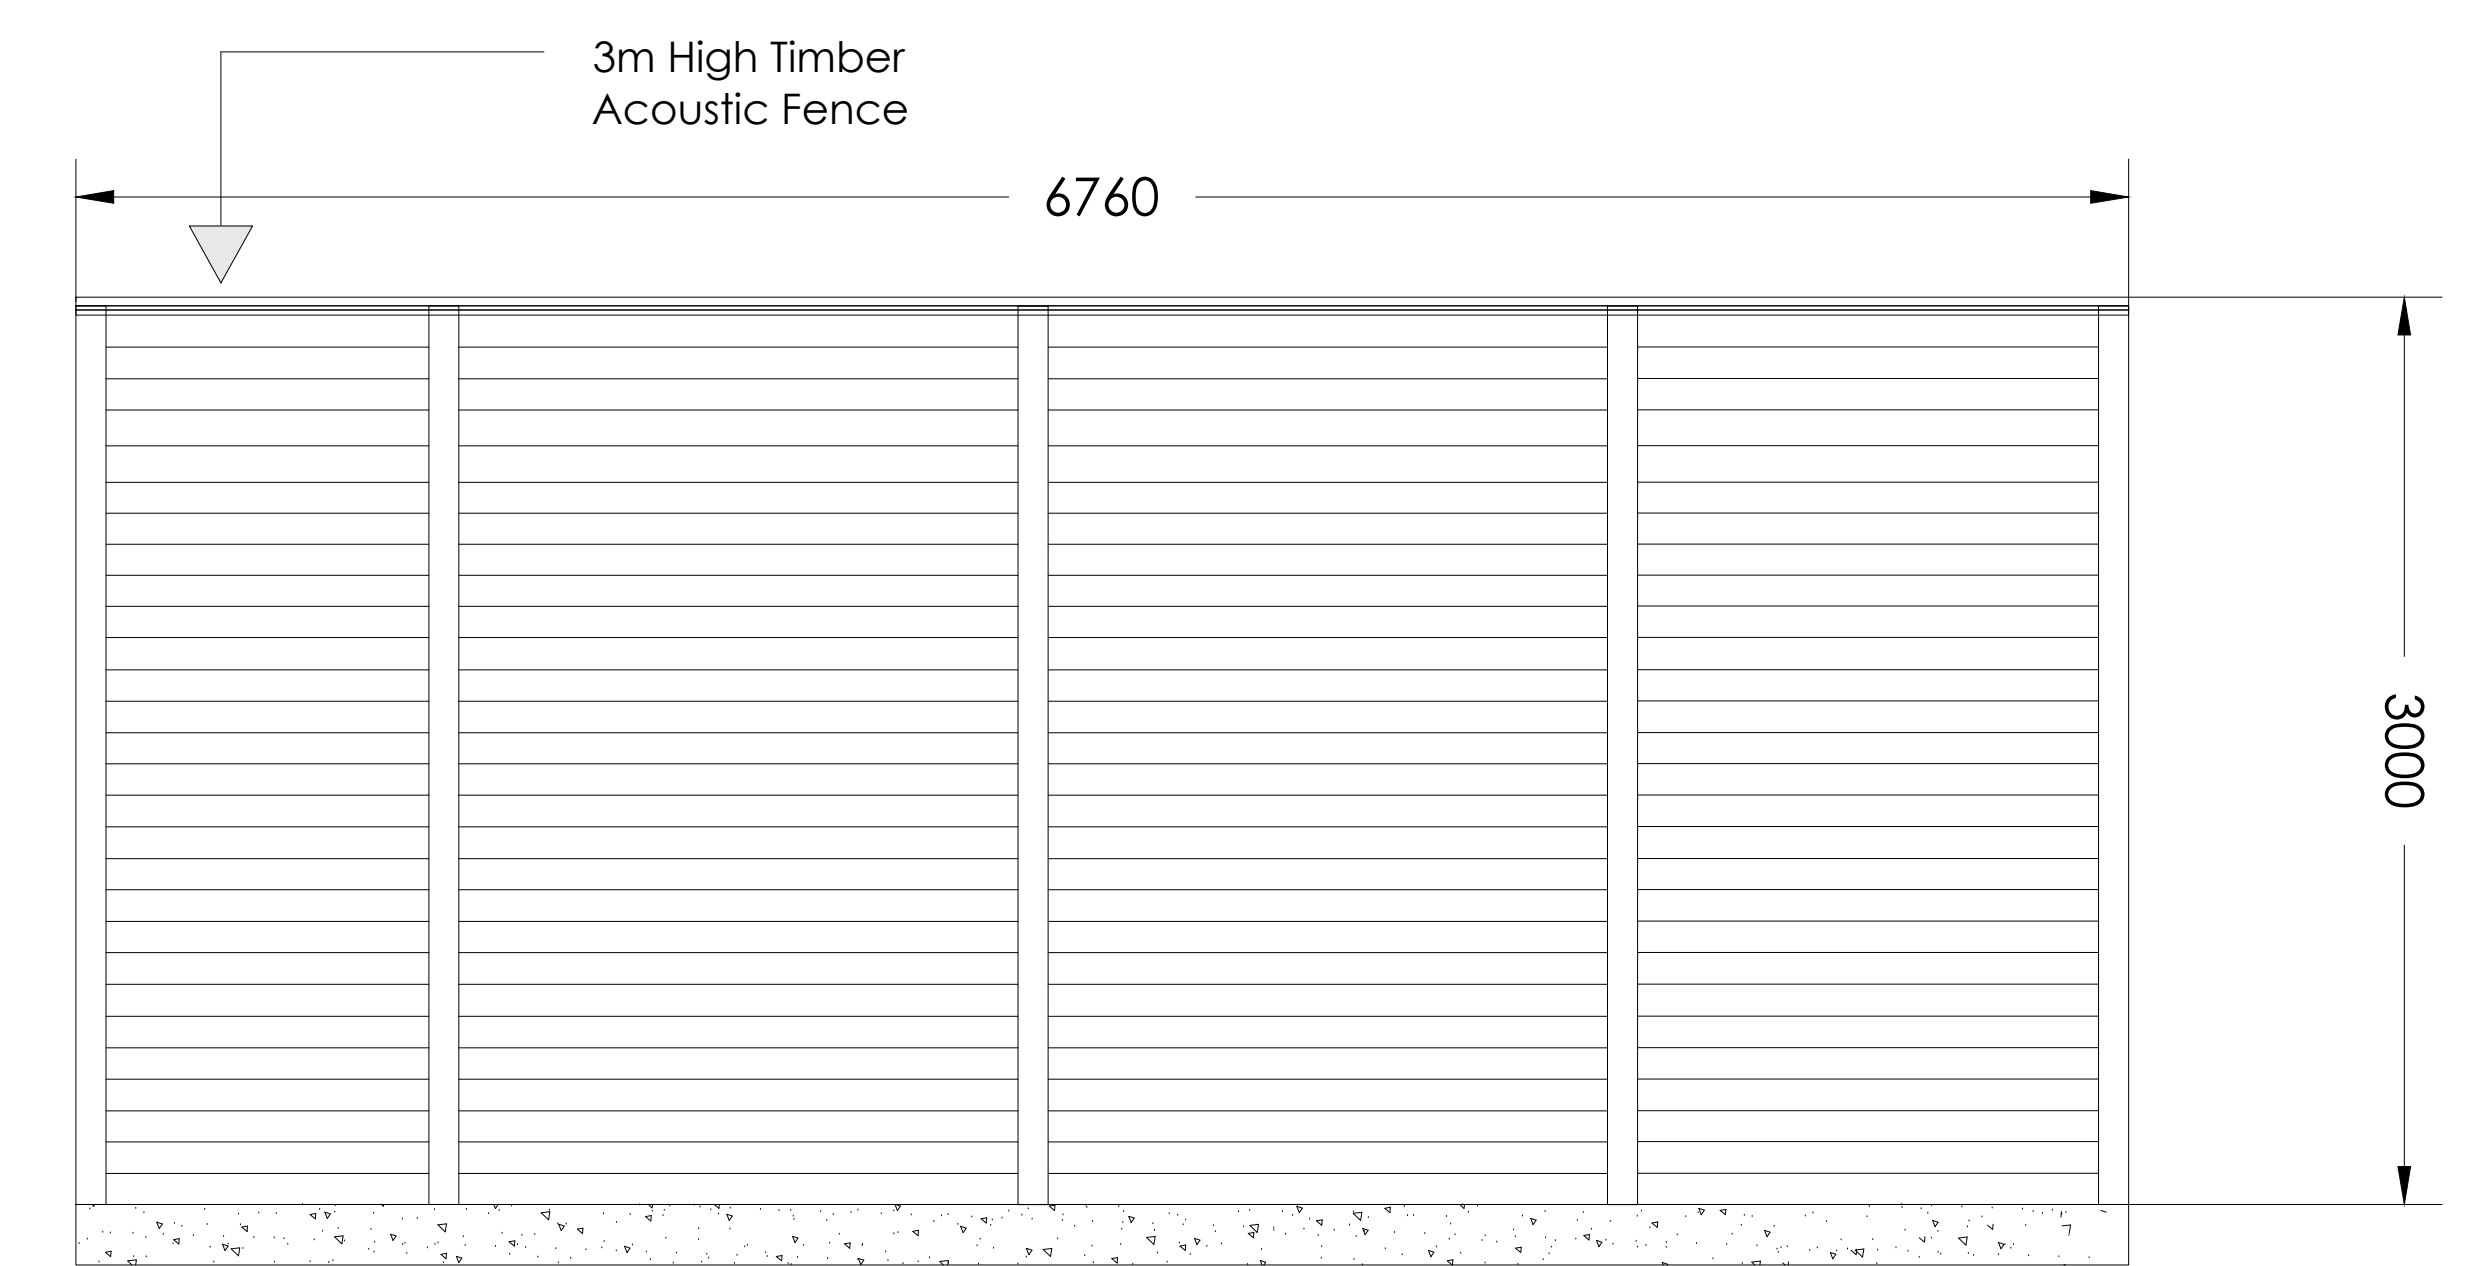
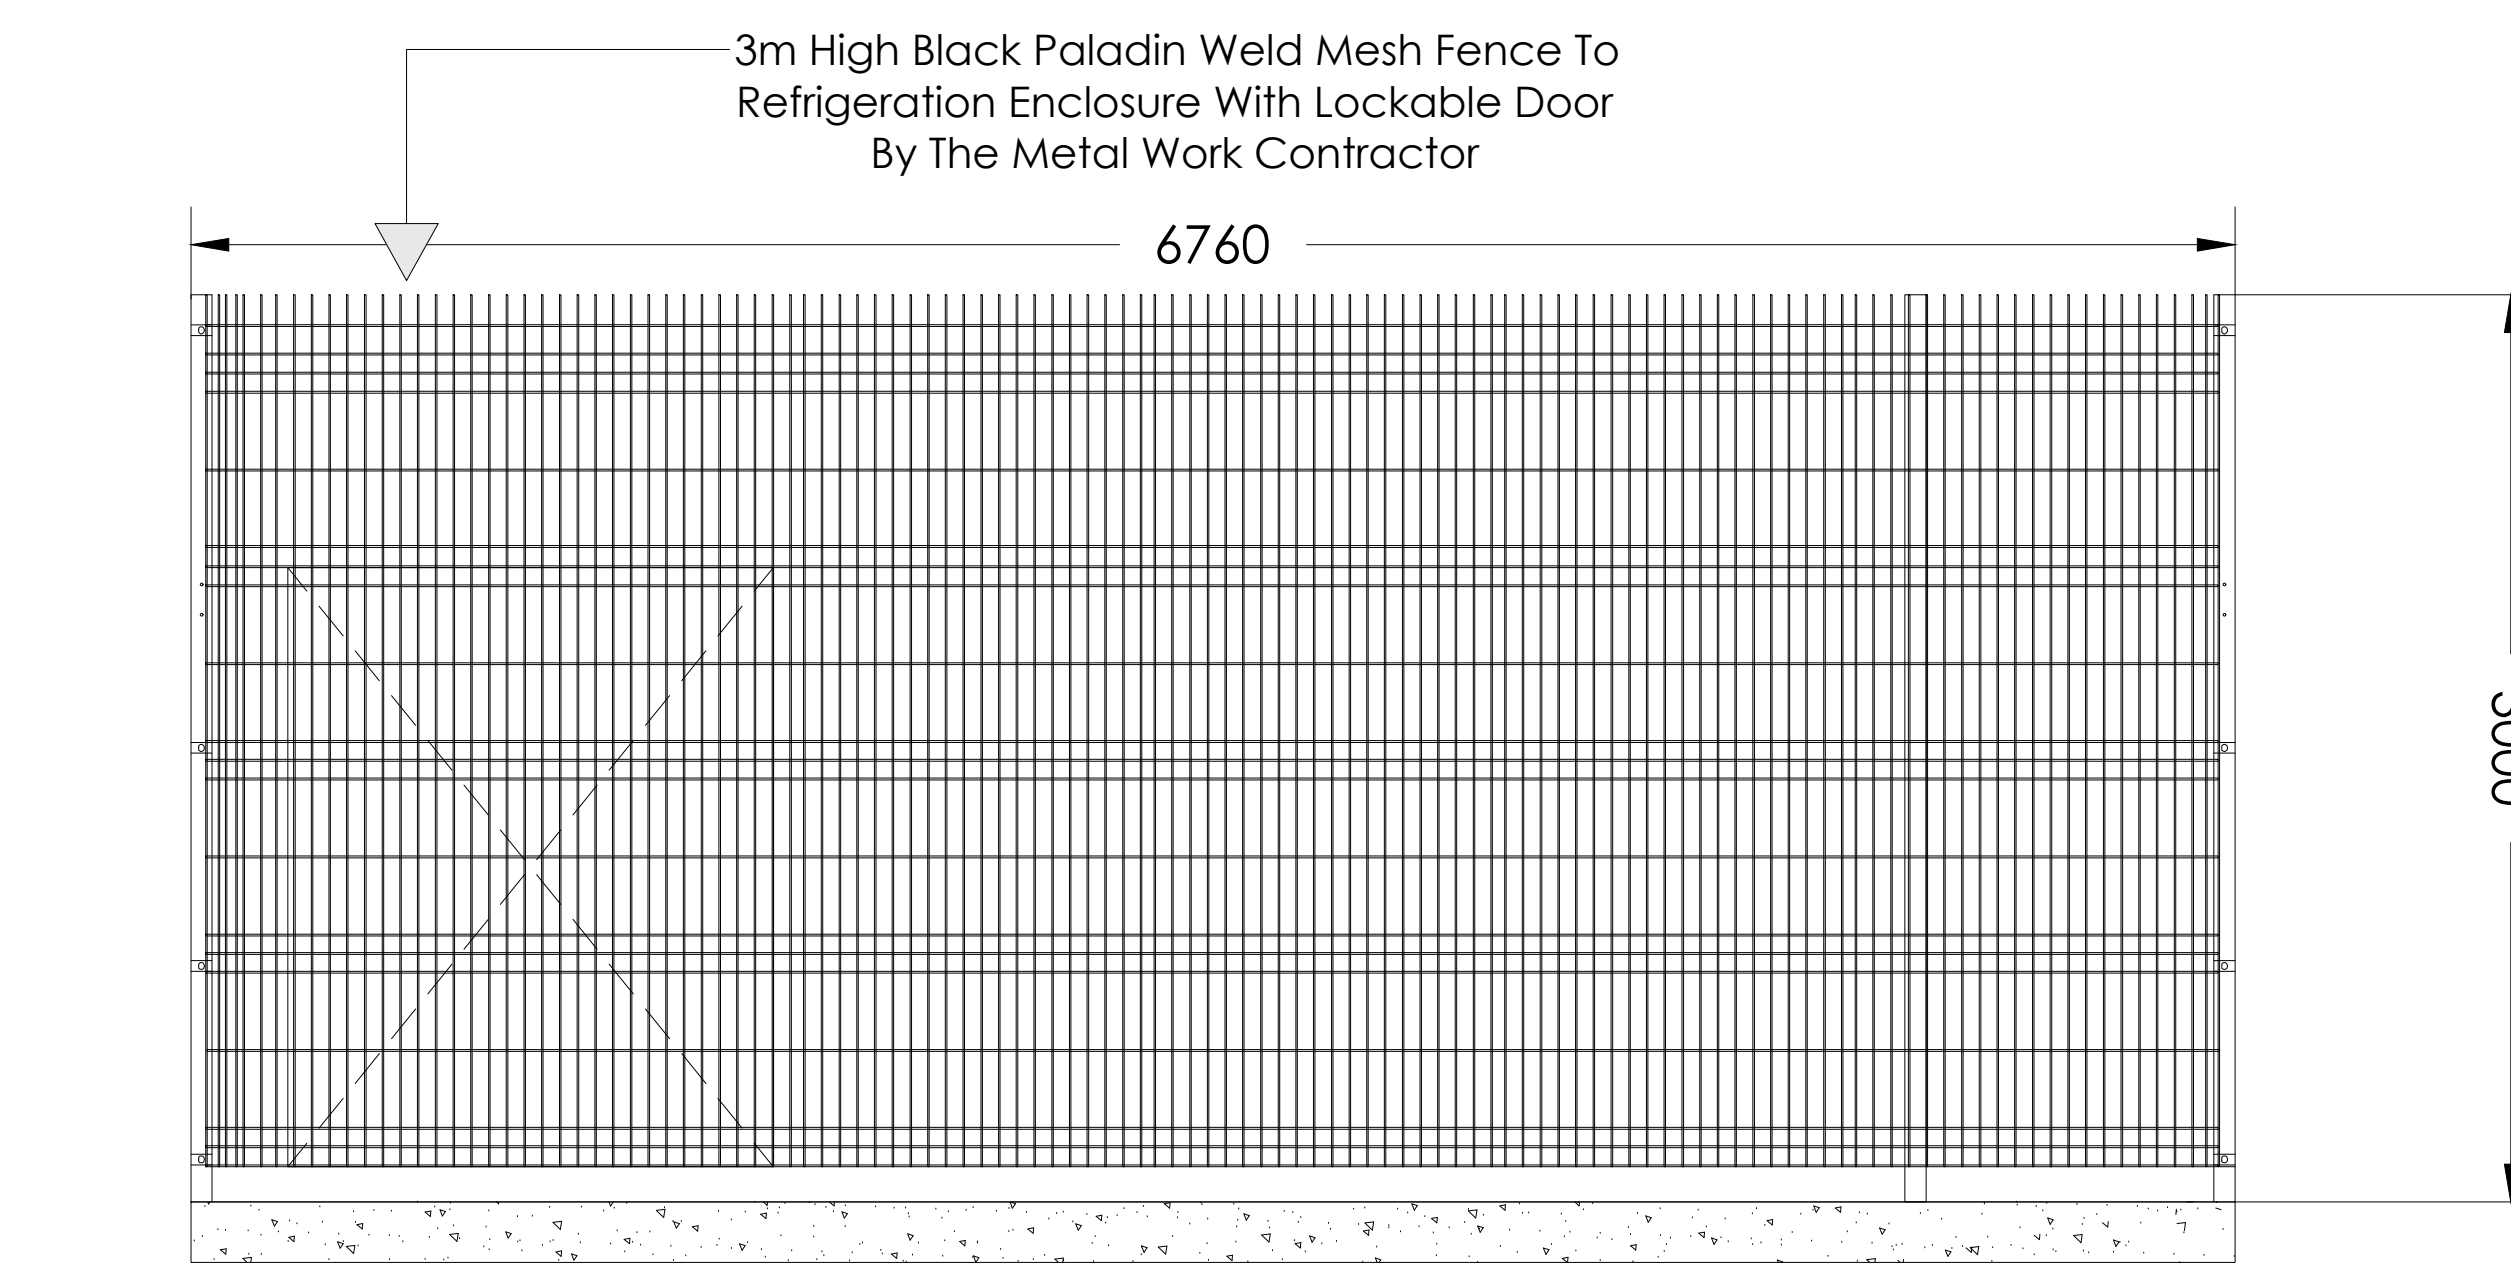


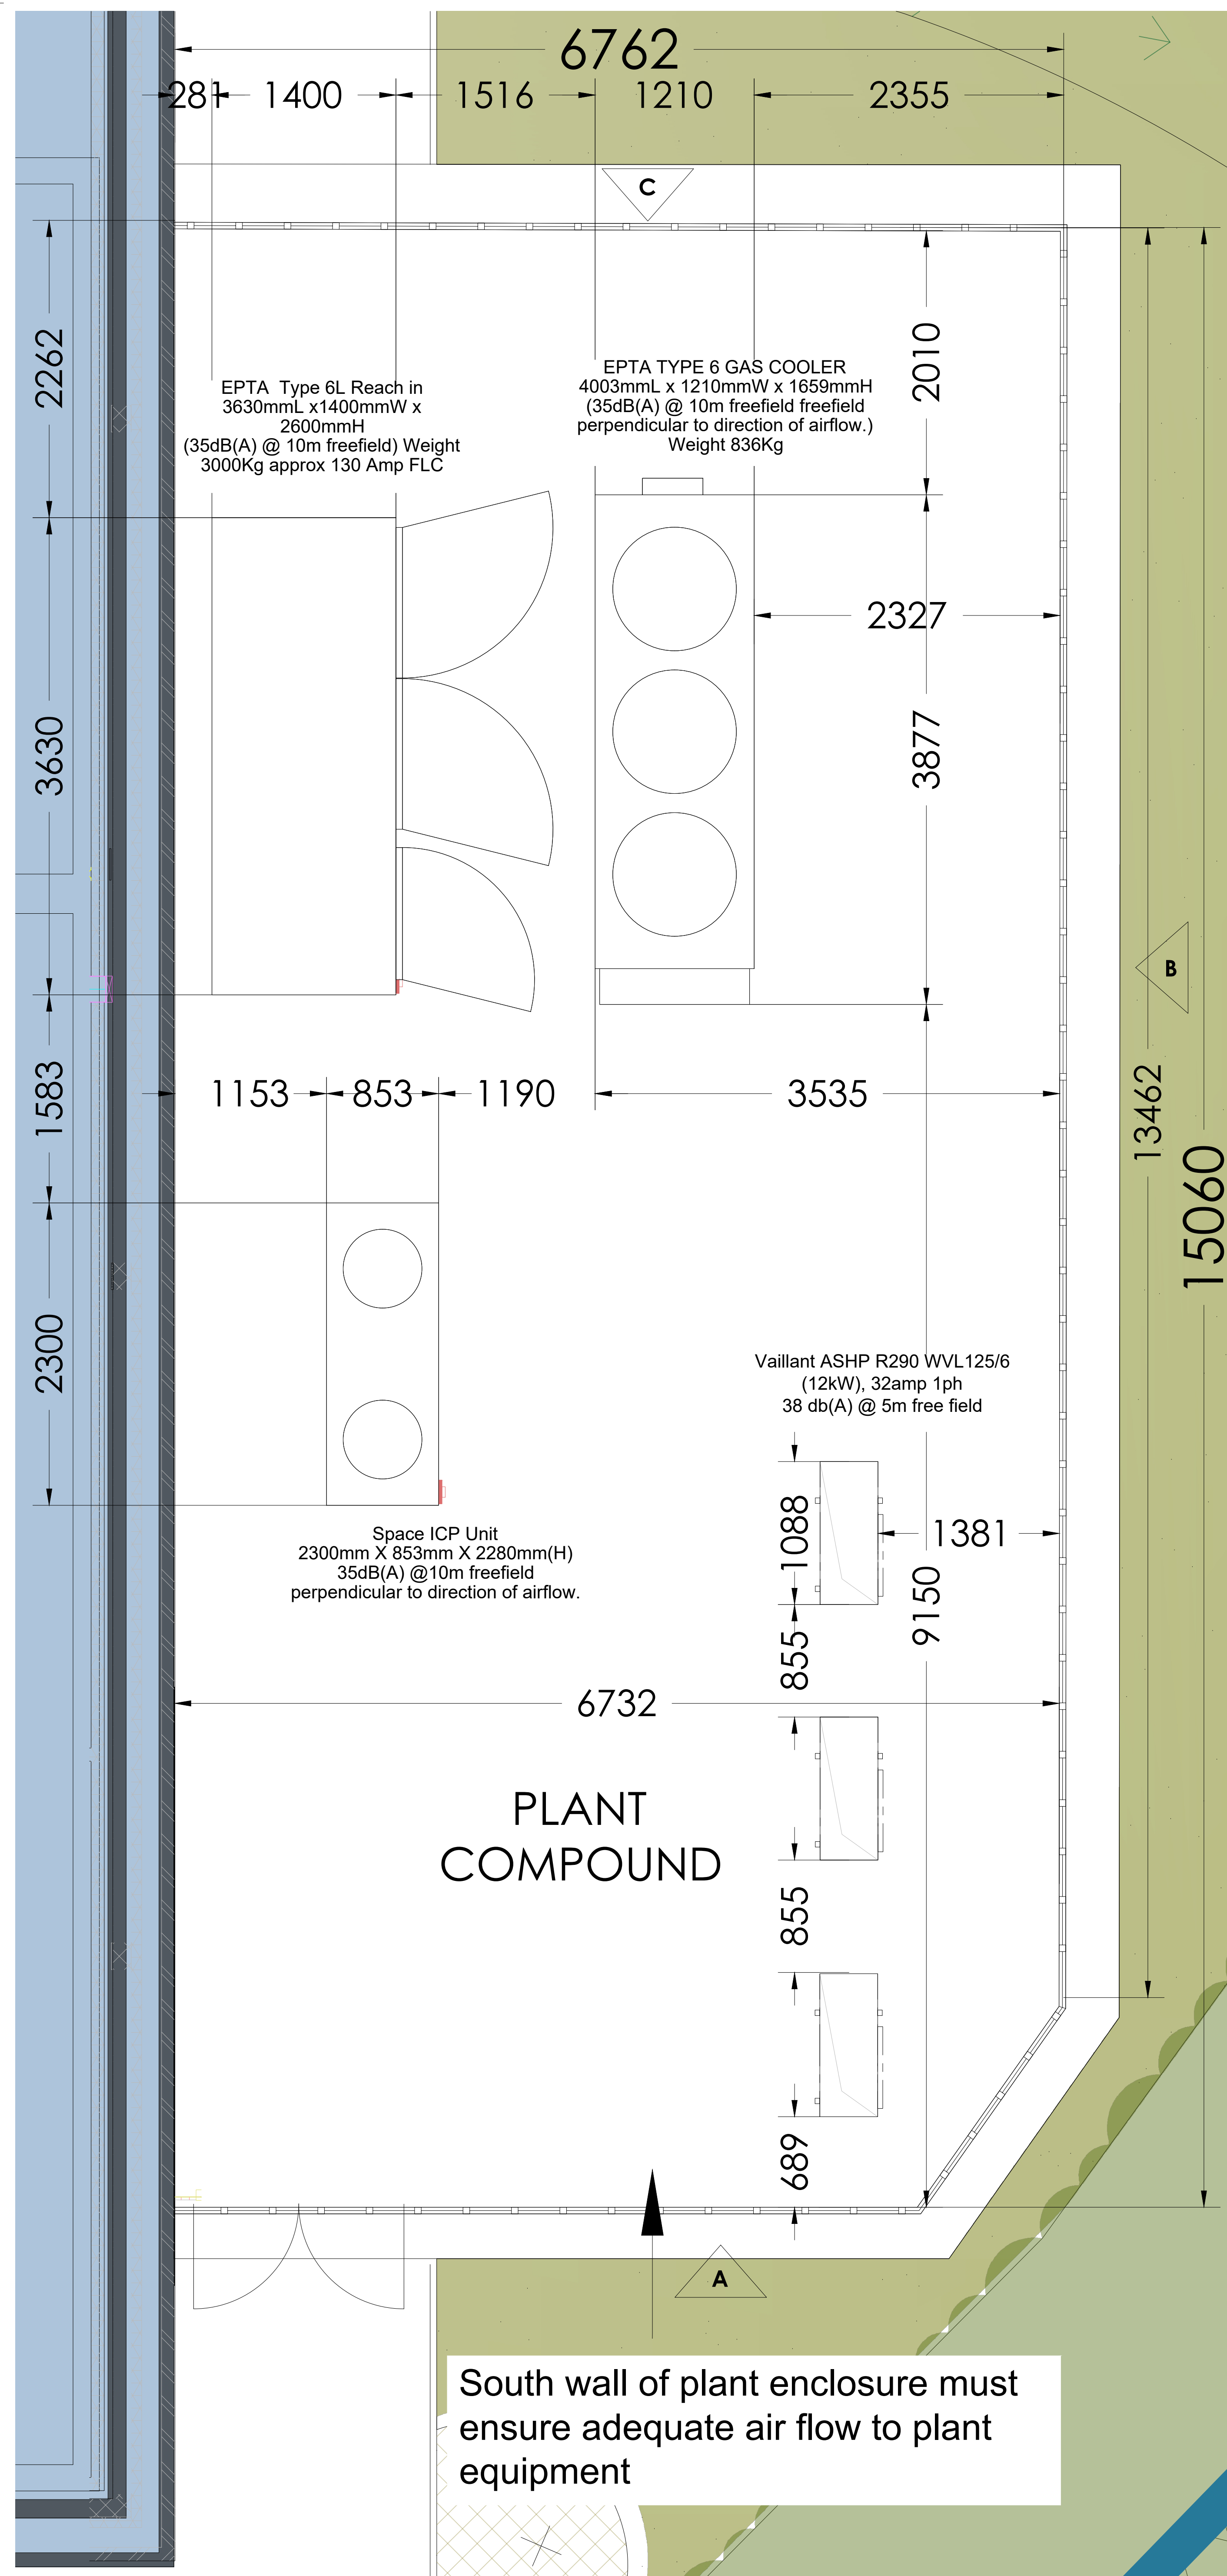

ACOUSTIC FENCE

30' TALL JACKSON'S JAKUSTIC ABSORPTIVE FENCE (OR EQUIVALENT) TO BE SUPPLIED AND INSTALLED BY FENCING CONTRACTOR. TBC BY ACOUSTIC CONSULTANT

MATERIALS

- 140x34 ACOUSTIC BOTTOM BOARD
- 140x34 ACOUSTIC TOP BOARD
- 14x53 CAPPING RAIL
- 70x34 COUNTER RAIL
- 120x50 POST COVER BOARD
- 100x50 TIMBER BATTEN

ADDITIONAL ACOUSTIC LAYER TO INTERNAL SIDE COVERED WITH PROTECTIVE MEMBRANE

TUNING FORK POSTS 100x102 NOM. STEEL SPUR POSTS, @60x9 SH4S TYPICALLY, ASSESSED TO SUIT SITE LOCATION. ALL FINISH GR40 UNPAINTED STEEL

FINISH

JAKURET/ TREATED OR SIMILAR APPROVED

Key:

■ ■ ■ ■ Timber Acoustic Fence

■ ■ ■ ■ Palladin Fence with gate

