




22 High Street
Hurstpierpoint
BN6 9TY

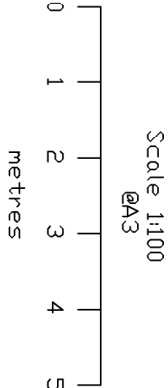


Existing Ground Floor Plan

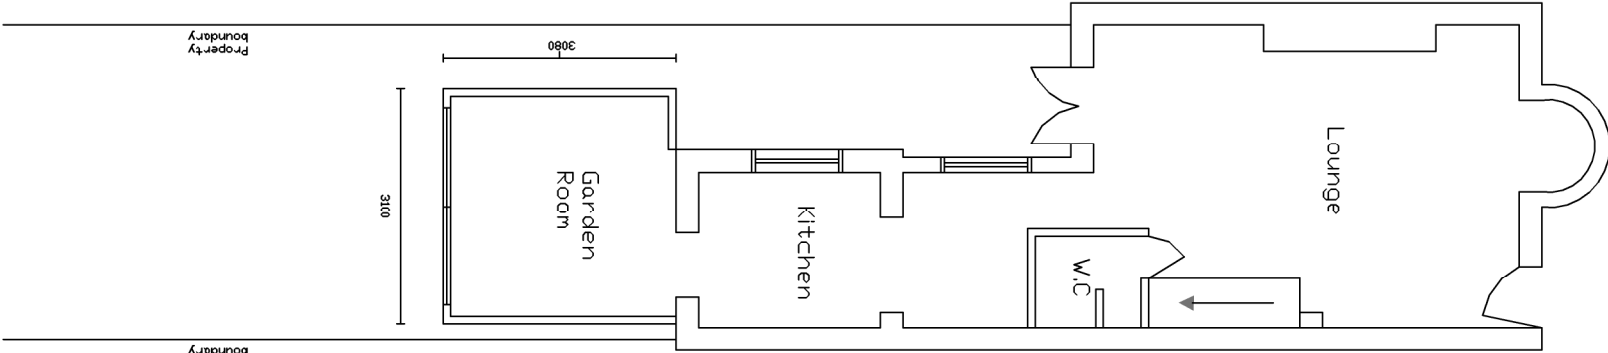

Proposed Ground Floor Plan

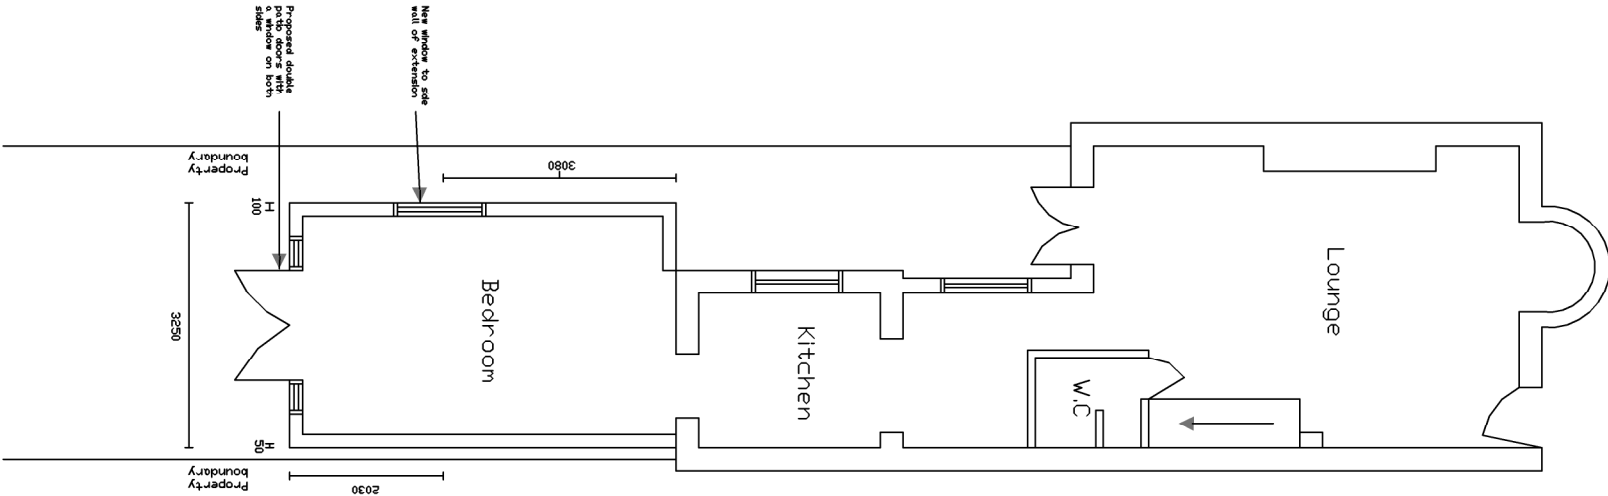

Existing First Floor Plan

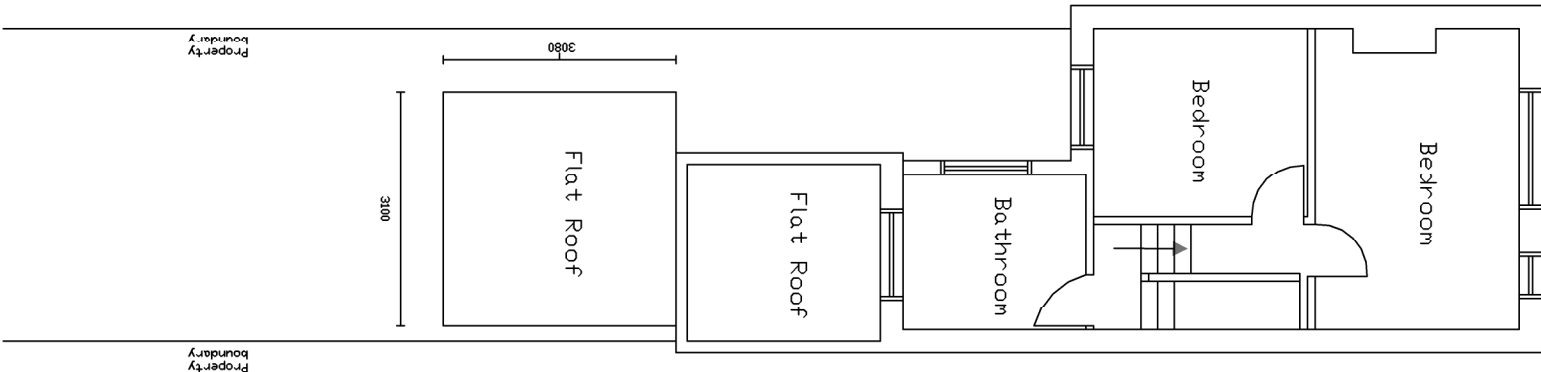

Proposed First Floor Plan

