



22 High Street
Hurstpierpoint,
BN6 9TY

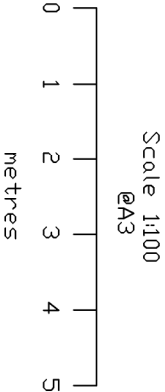

Existing North West Facing Side Elevation

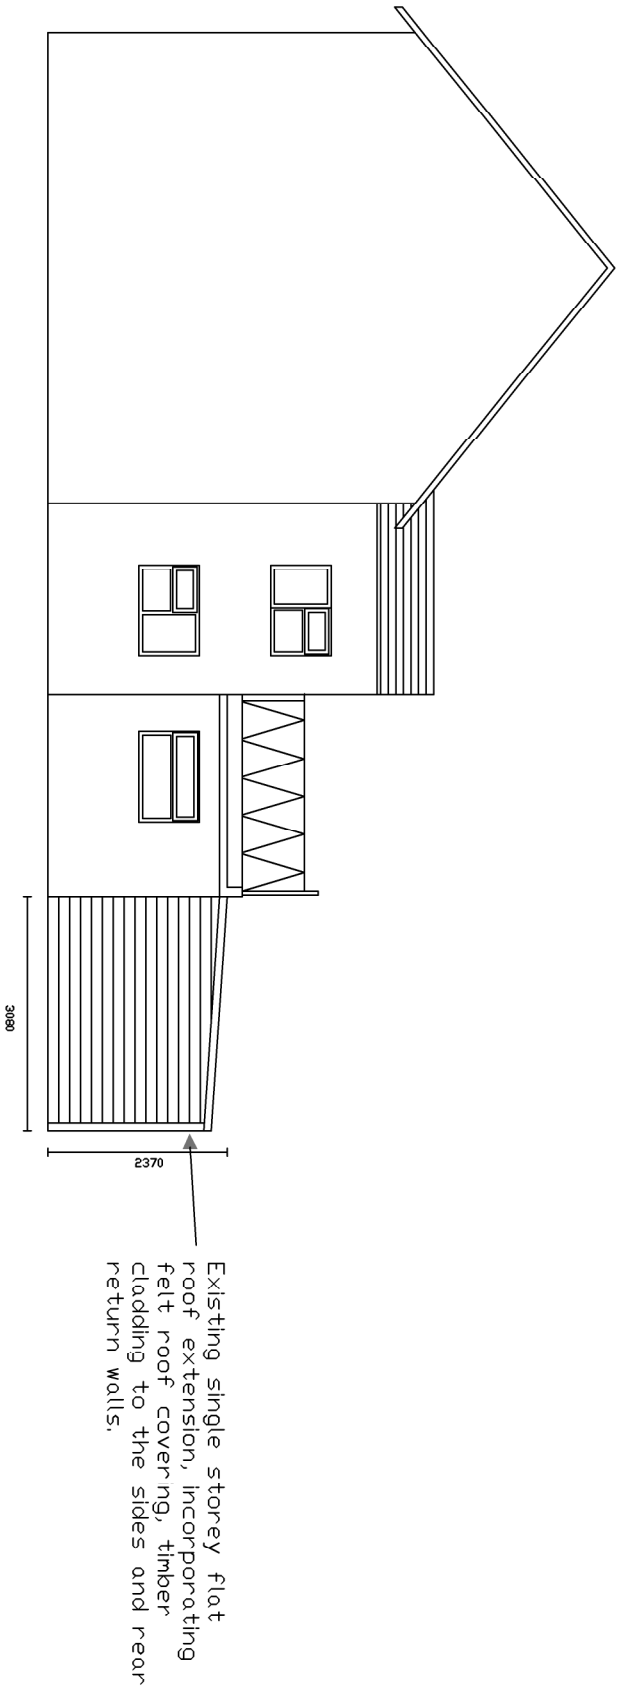

Proposed North West Facing Side Elevation

