
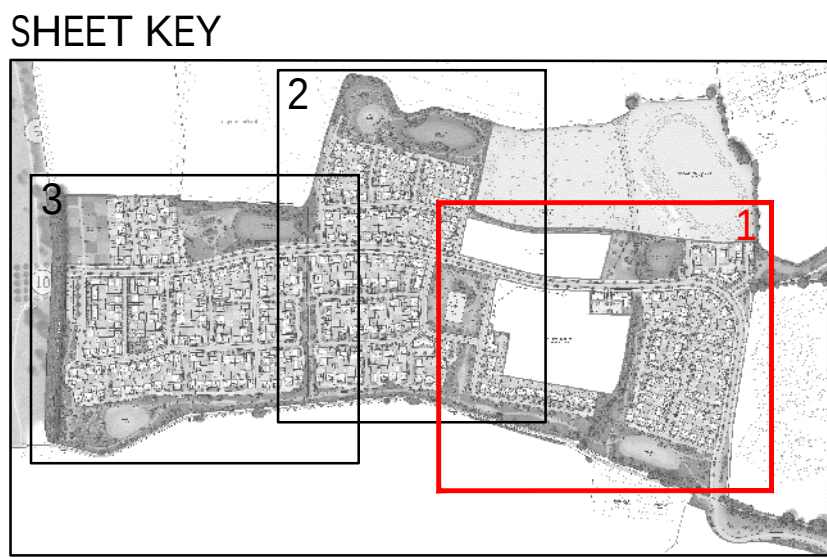


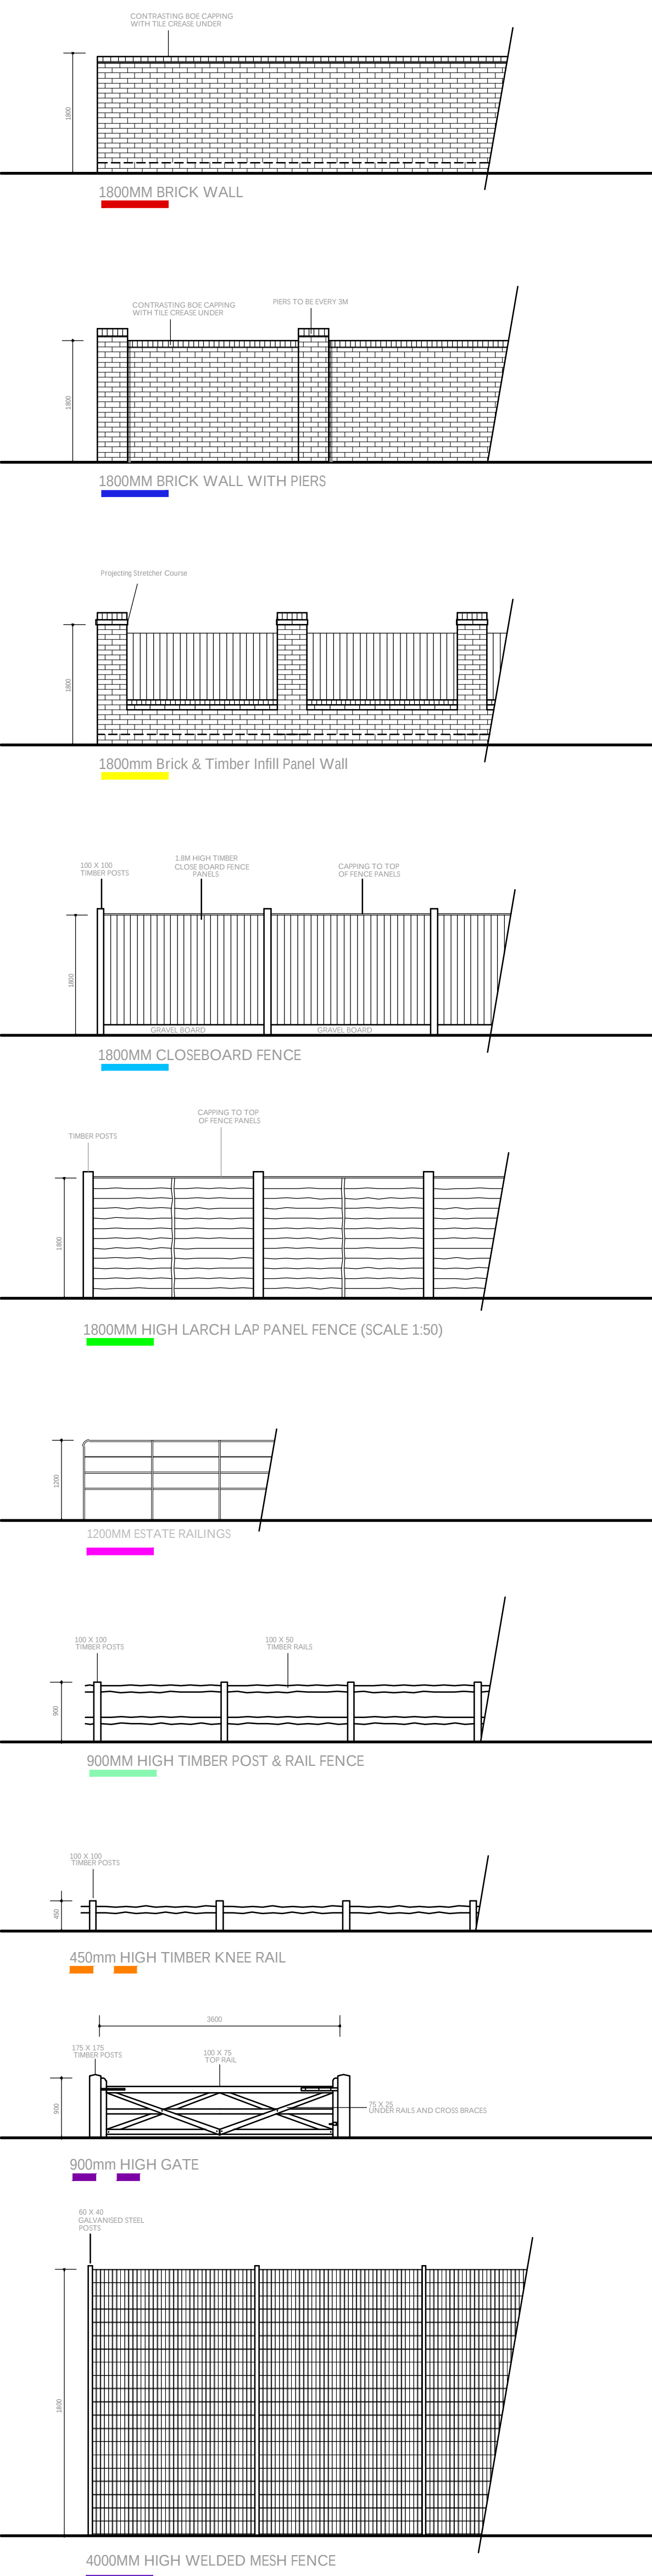

Scale @ A0: 0 5 10 20 30m Scale 1:500				Project: LAND WEST OF IMBESHORNE LANE, EAST GRINSTEAD			
Rev: 0 Date: 14.01.25 Drawn: LRD Checked: BB Updated to latest layout				Title: EXTERNAL ENCLOSURES PLAN SHEET 1			
Date: DECEMBER 2025				Client: VisaryHomes			
Drawn by: IB				Checked by: BB			
Dwg No: CR_06_202_009_1				Rev: C			

Cooper Bailey Limited - Copyright Holder, 24 Guilford Road, Bagnish, Surrey GU24 0JN - Telephone 01274 450033 - www.cooperbailey.co.uk
This drawing is the property of Cooper Bailey Limited and is not to be used for any other project without the written consent of Cooper Bailey Limited.