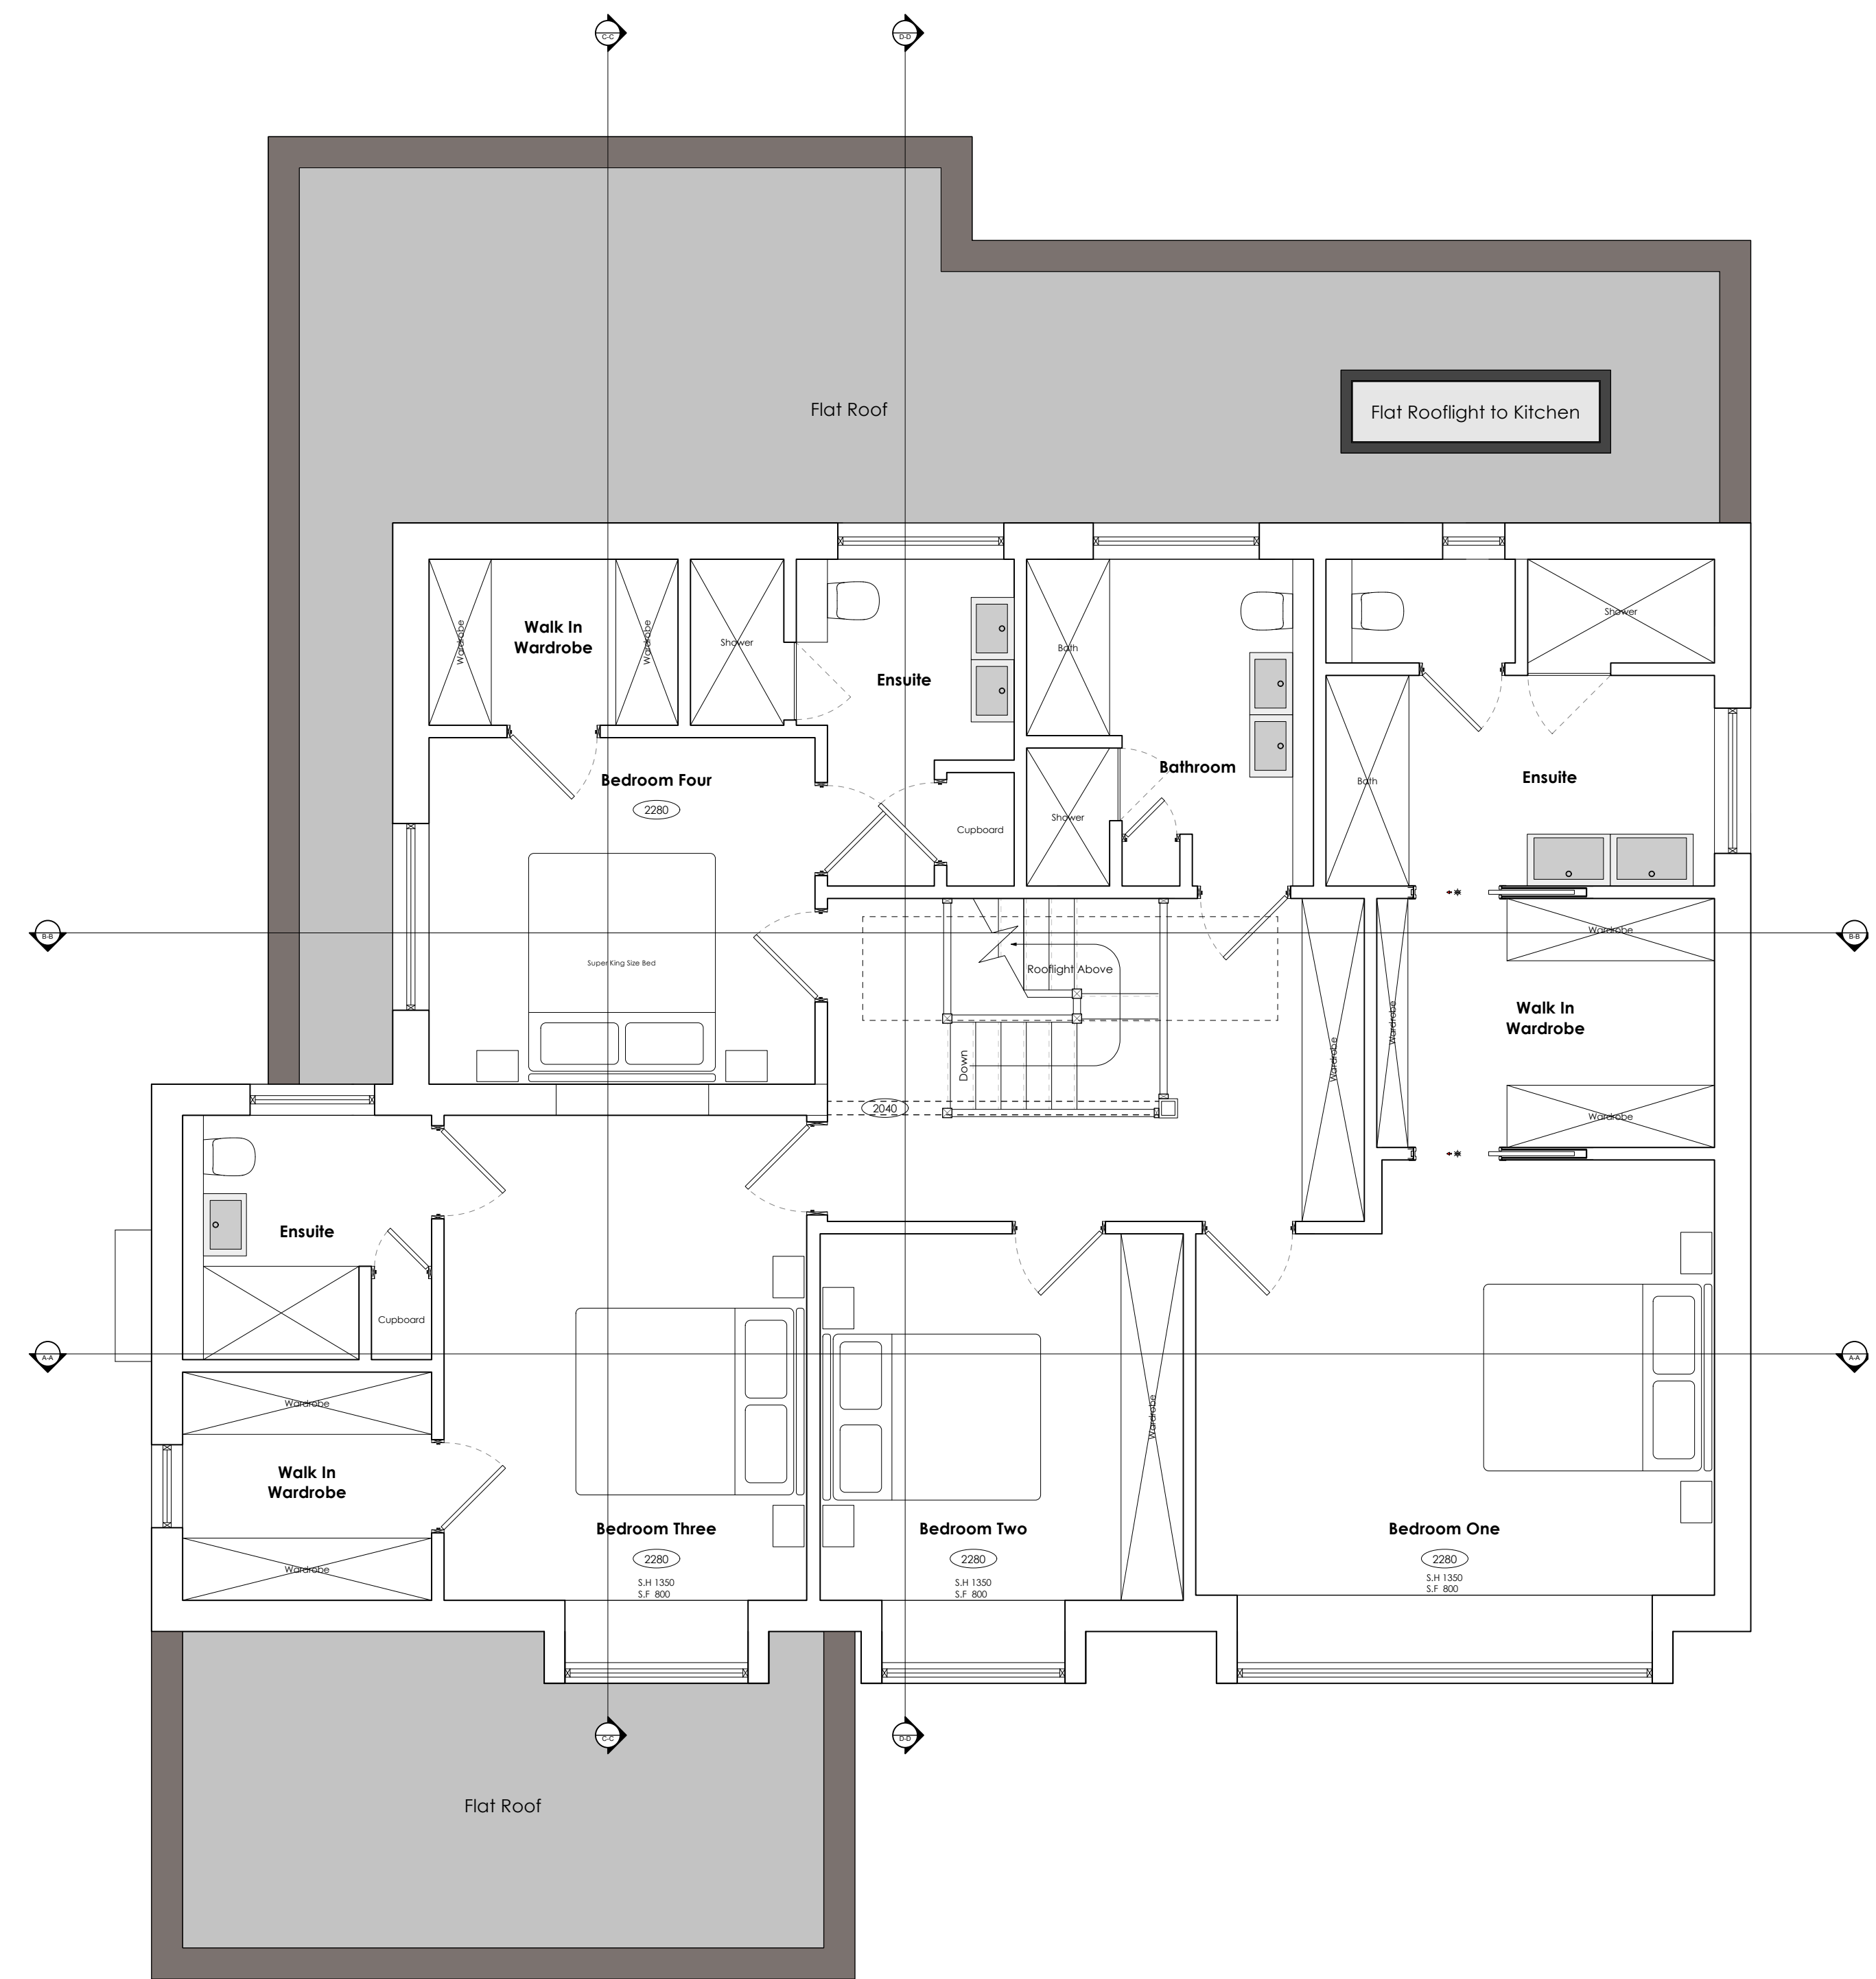
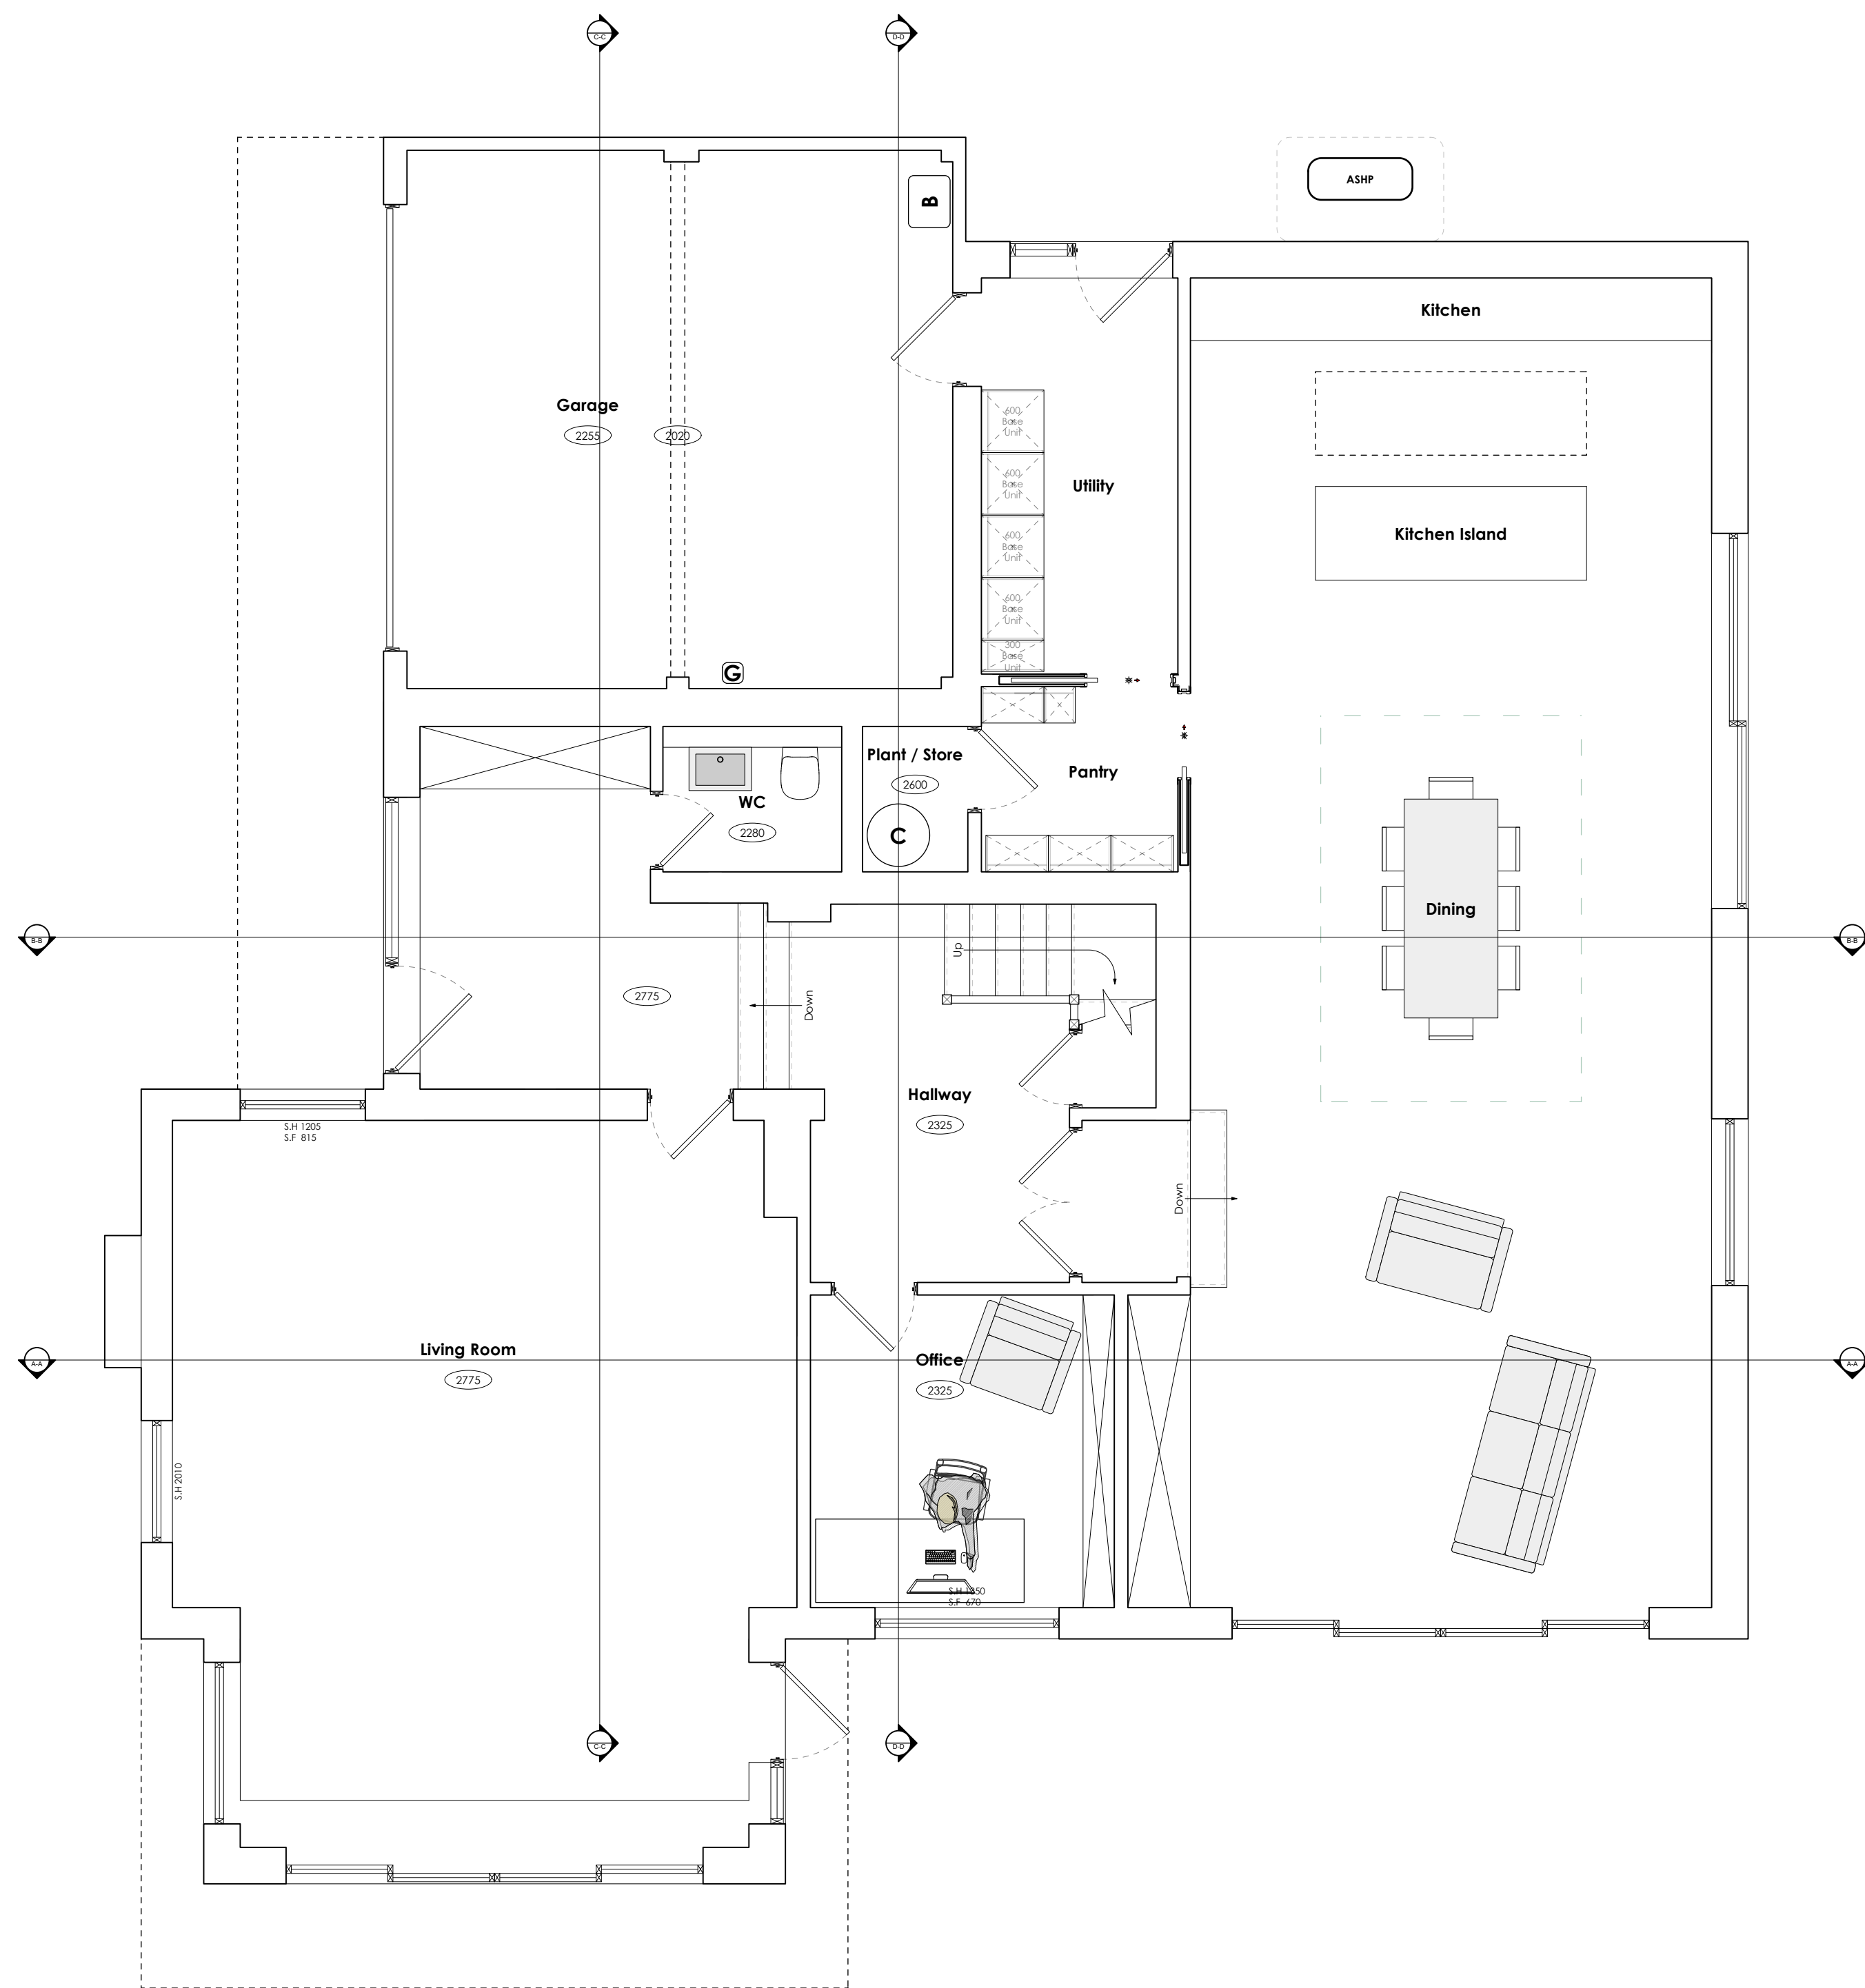


Unless otherwise noted this drawing is not to be used for construction purposes.

[illegible]

Richard McBrayne

ect

Fairhaven, Hurstpierpoint

As Proposed Plans

Revision	Scale
Rev A	1:50 @ A1
Job No. /Drwg No.	
1106/2.002	