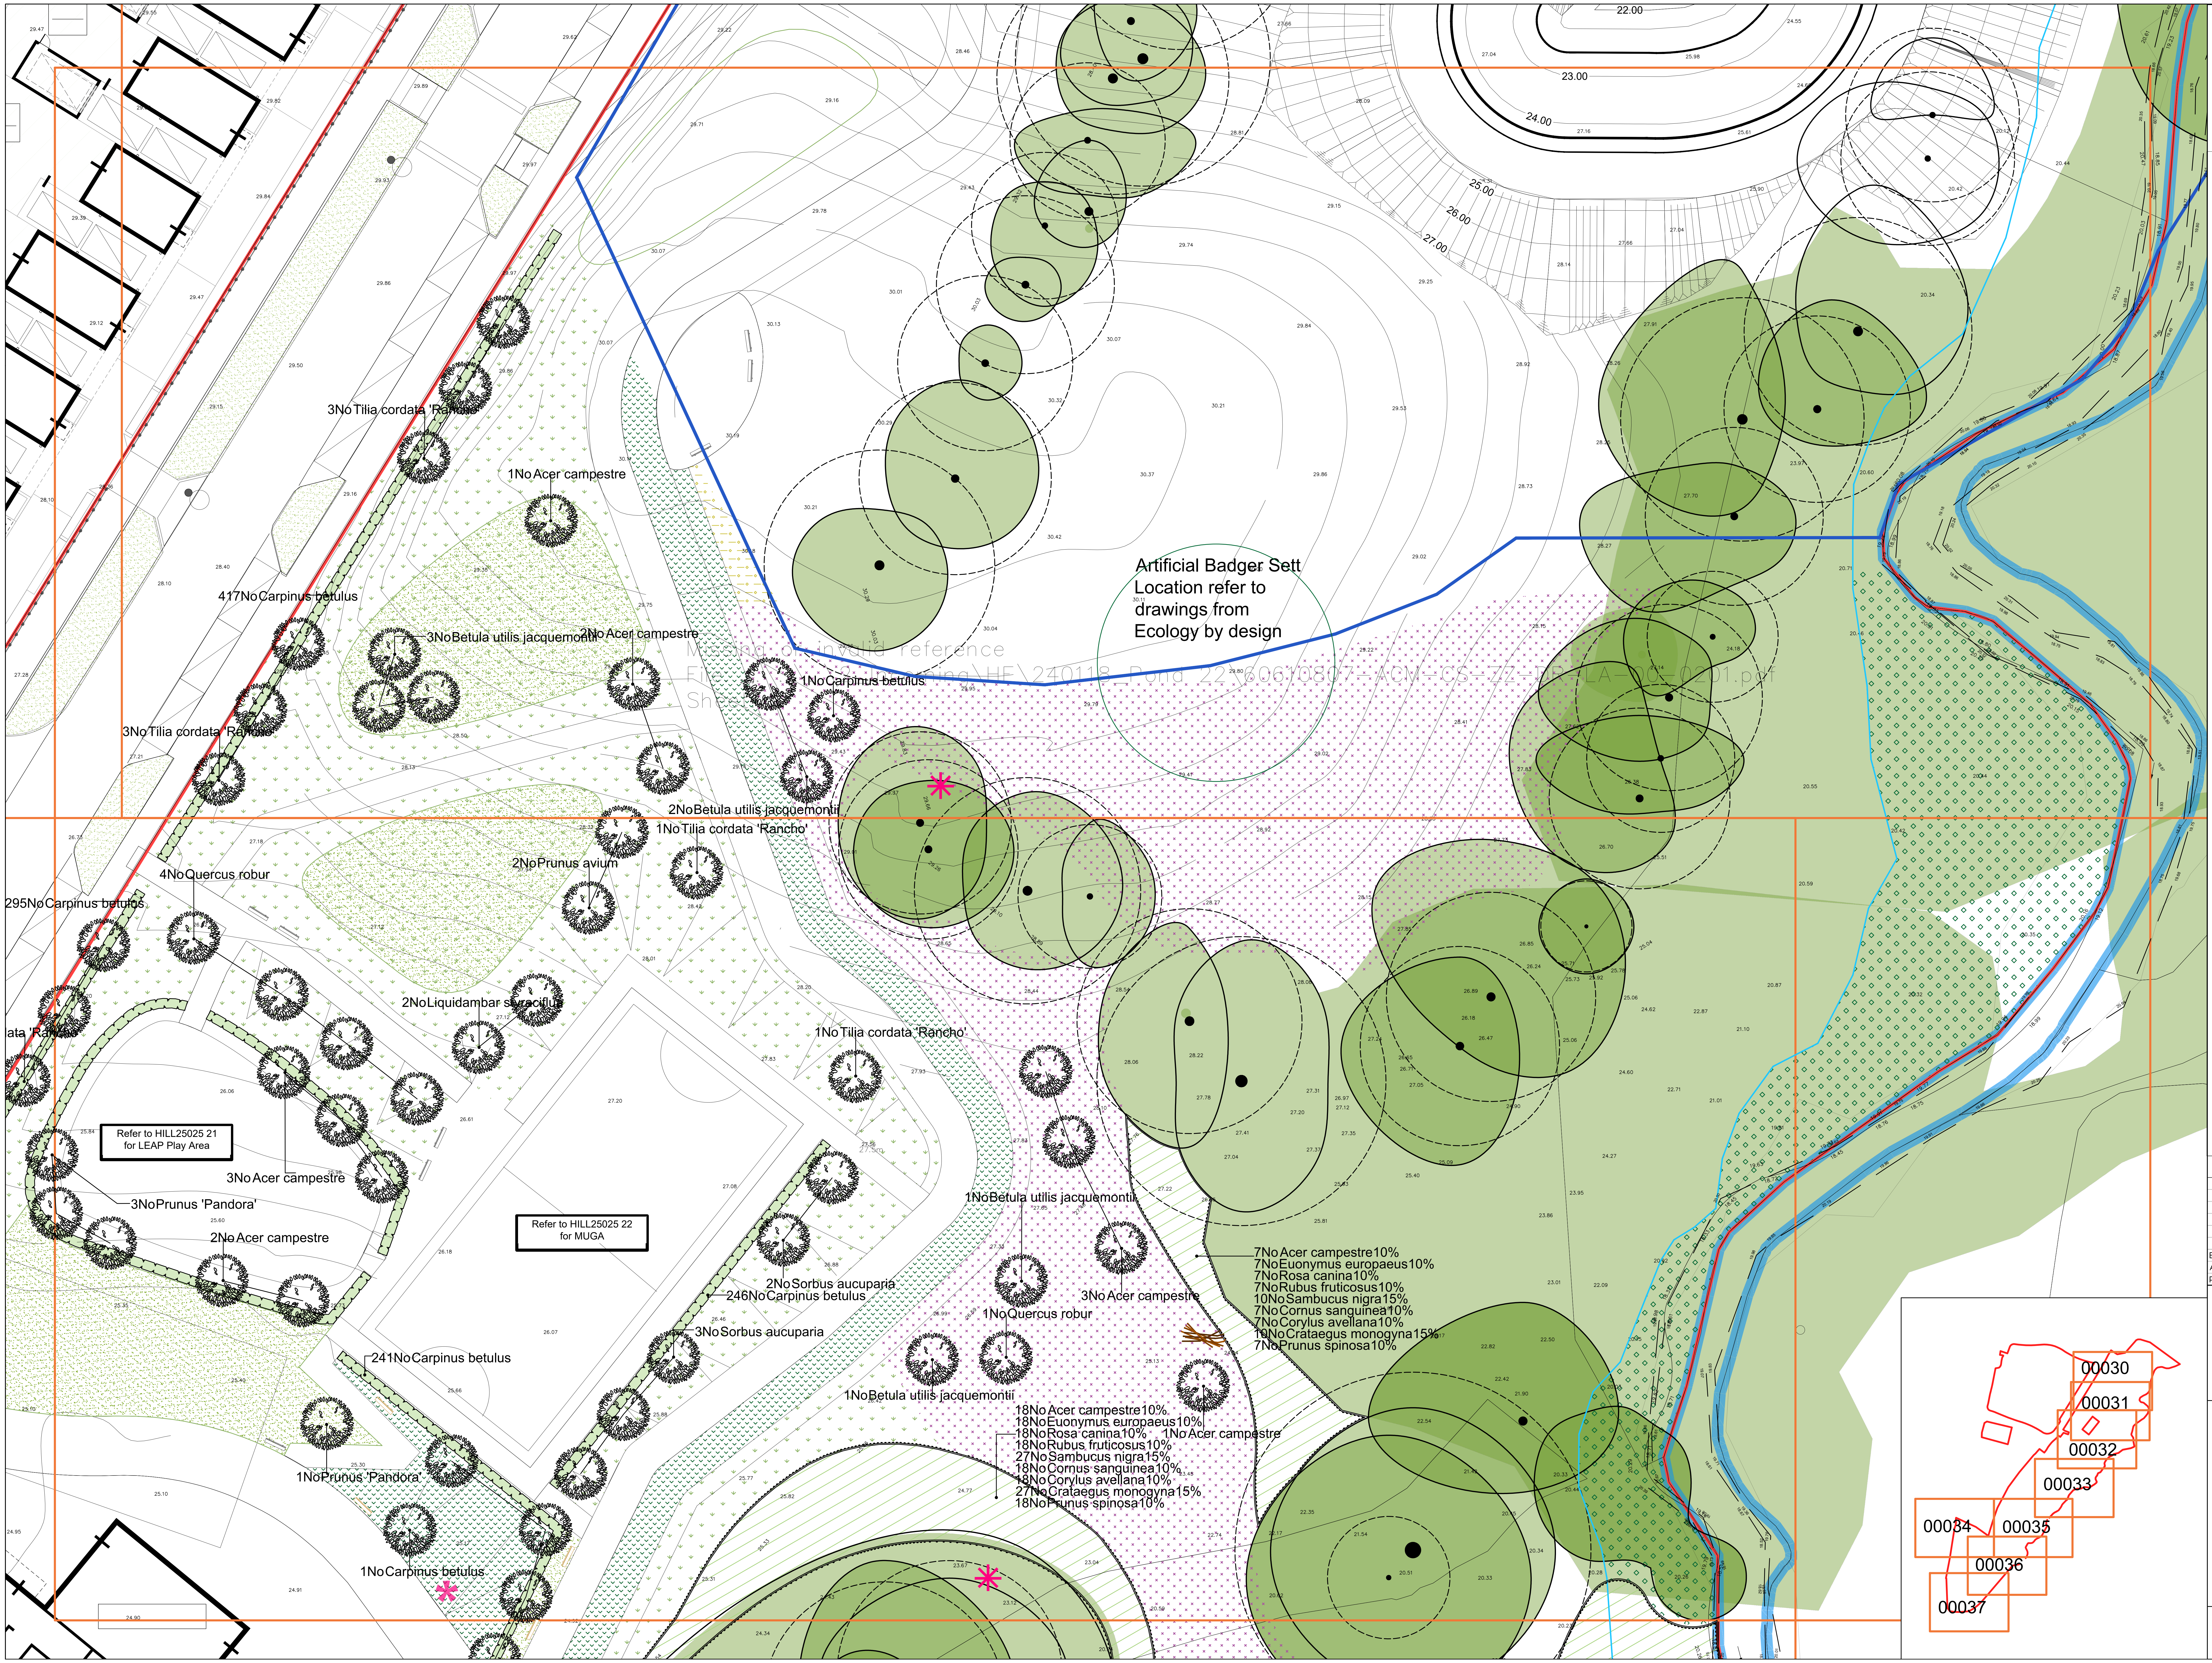

7No Acer campestre 10%
7No Euonymus europaeus 10%
7No Rosa canina 10%
7No Rubus fruticosus 10%
10No Sambucus nigra 15%
7No Cornus sanguinea 10%
7No Corylus avellana 10%
10No Crataegus monogyna 15%
7No Prunus spinosa 10%

18No Acer campestre 10%
18No Euonymus europaeus 10%
18No Rosa canina 10%
18No Rubus fruticosus 10%
27No Sambucus nigra 15%
18No Cornus sanguinea 10%
18No Corylus avellana 10%
27No Crataegus monogyna 15%
18No Prunus spinosa 10%

SPECIFICATION
All works generally, to comply with the written Soft Landscape Specification. Any conflicting information to be brought to the attention of ACD Environmental before works commence on site.

NOTES:
DO NOT SCALE FROM DRAWING, ALWAYS SCALE FROM NOTED DIMENSIONS.

Drawing status : FOR INFORMATION

Legend

●	Existing trees to be retained and protected during construction
●	Proposed tree planting within soft landscape. See detail on sheet 6
●	Proposed specimen shrub planting to receive short angular staking on half standards with expandable tree ties. Irrigation tubing to root system as required
🟩	Proposed hedge planting to be planted in a double staggered row 400mm apart and at 300mm centres in each row. To be maintained at 1m height
▨	Proposed mixed native hedge planting to be planted in a double staggered row 500mm apart and at 400mm centres in each row. To be maintained at 1m height and 1.8m height adjacent to site boundaries
🟩	Proposed shrub planting to receive 75mm bark mulch after planting operations
▨	Proposed scrub mix to be planted in groups of 5-7no. of each species and as above
▨	Proposed grass areas to receive good quality amenity grass turves laid in line with good horticultural practices
▨	Proposed wildflower grassland meadow, to be seeded with RE1 Traditional Hay Meadow as supplied by Emorsgate seeds and down at 4 grams per msq, or similar and approved.
▨	Proposed Flowering Lawn, to be seeded with EL1 Flowering lawn mixture as supplied by Emorsgate Seed and sown at 4 grams per msq, or equivalent
▨	Proposed wildflower grassland meadow, to be seeded with EH1 Hedgerow mixture as supplied by Emorsgate seeds and down at 4 grams per msq, or similar and approved.
▨	Proposed Tussock Grassland, to be seeded with EM10 as supplied by Emorsgate Seed and sown at 5 grams per msq, or equivalent
×	Proposed grassland to be seeded with EM10 Tussock Mixture, as supplied by Emorsgate Seed and sown at 4 grams per msq, or equivalent
+	Proposed wet tolerant meadow mixture, to be seeded with WFG9 wetland and pond areas as supplied by Germinal Amenity and sown at 5 grams per msq, or equivalent
▭	Flood zone
*	Proposed public art
▨	Proposed marginal aquatic planting mix.
🟦	River Adur
🟧	Cut lines
ACD	Planting Schedule on Sheet 8

4 3 2 1 0 2 4 6m

Rev	Date	Details	Drawn
B	18.08.26	Ecological features added	LS
A	22.07.26	Trees moved back from tanks	LS

ACD ENVIRONMENTAL
Arboriculture
Archaeology
Ecology
Landscape Architecture

Phone: 01666 825646
Email: mail@acdenv.co.uk
Web: www.acdenvironmental.co.uk

project: Northern Arc, Burgess Hill Phase 1C, Eastern Neighbourhood Centre
client: Hill Partnerships Ltd
drawing: Open Space Proposals
purpose: planning
date: May 2026
scale: 1:250@A1
drawing no: HILL25205 20
Sheet 00031
drawn: LS checked: DKM

Copyright of ACD Environmental Ltd. All rights described in Chapter IV of the Copyright, Designs and Patents Act 1988 have been generally asserted: 2011. Copyright of this plan remains with ACD until all fees have been paid in full.