
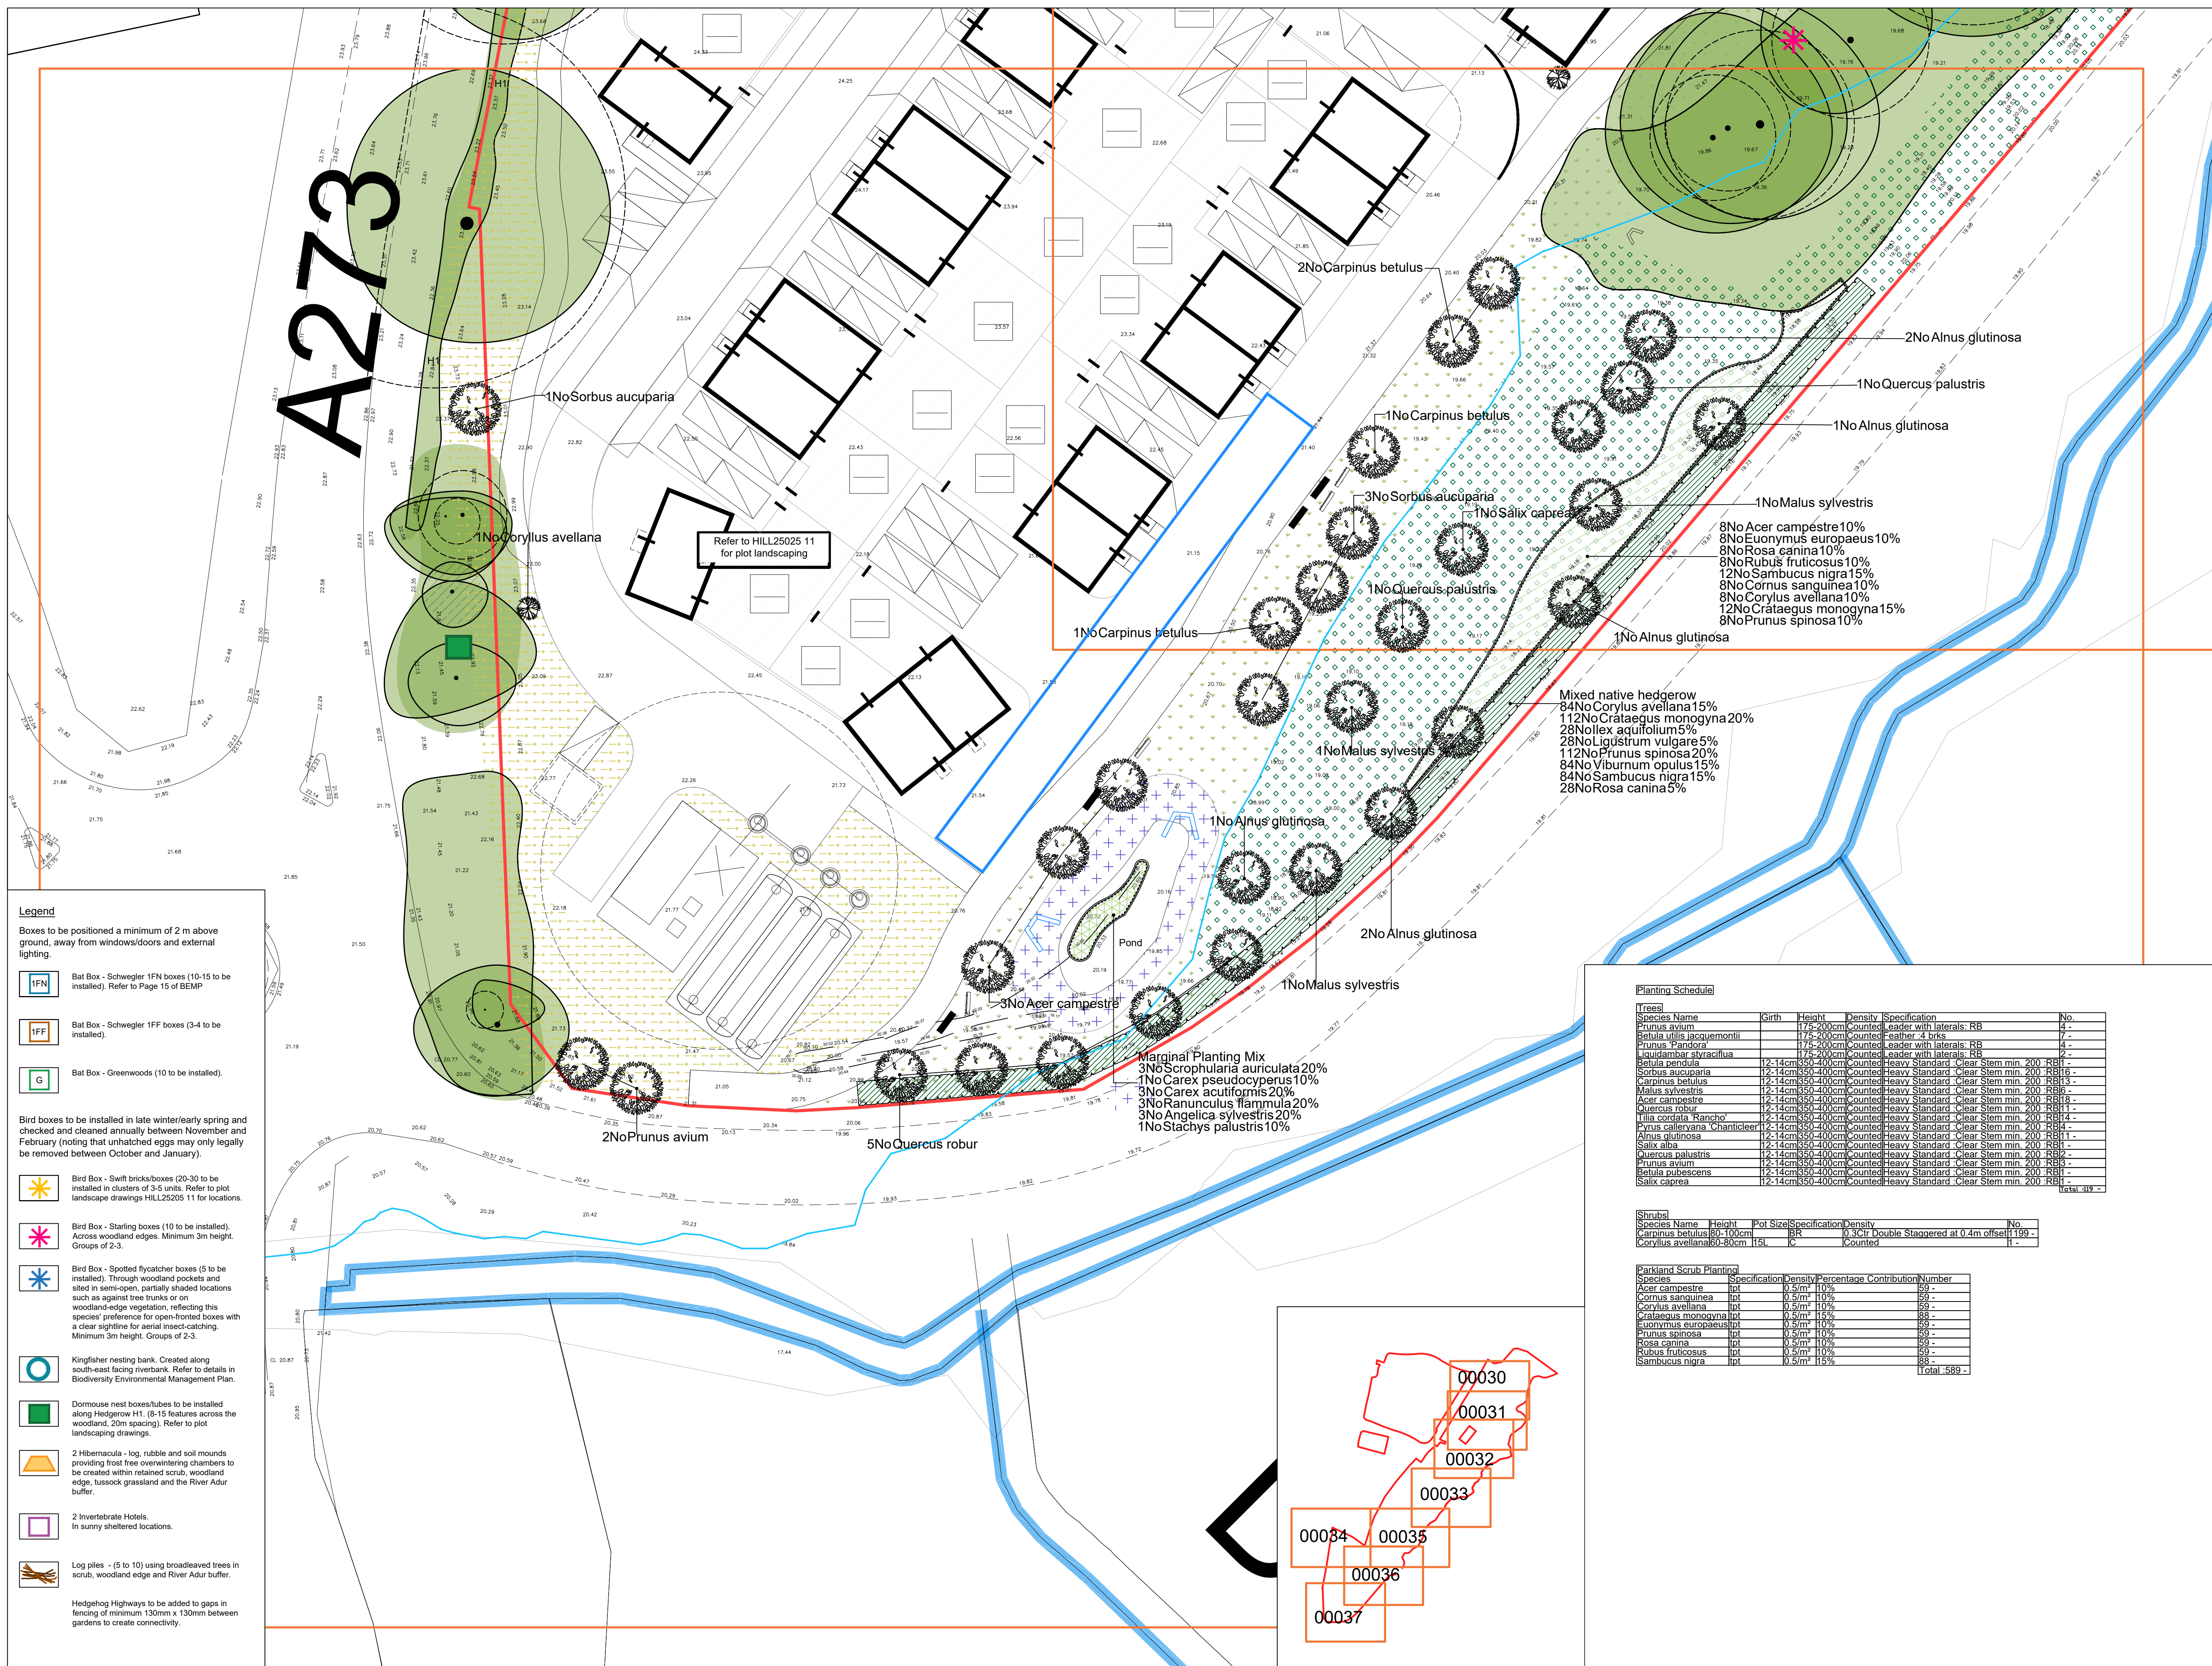
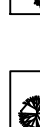
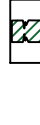
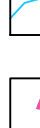
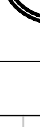


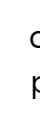

SPECIFICATION All works generally, to comply with the written Soft Landscape Specification. Any conflicting information to be brought to the attention of ACD Environmental before works commence on site. NOTES: DO NOT SCALE FROM DRAWING, ALWAYS SCALE FROM NOTED DIMENSIONS. Drawing status : FOR INFORMATION			
Legend  Existing trees to be retained and protected during construction  Proposed tree planting within soft landscape. See detail on sheet 6  Proposed specimen shrub planting to receive short angular staking on half standards with expandable tree ties. Irrigation tubing to root system as required  Proposed hedge planting to be planted in a double staggered row 400mm apart and at 300mm centres in each row. To be maintained at 1m height  Proposed mixed native hedge planting to be planted in a double staggered row 500mm apart and at 400mm centres in each row. To be maintained at 1m height and 1.8m height adjacent to site boundaries  Proposed shrub planting to receive 75mm bark mulch after planting operations  Proposed scrub mix to be planted in groups of 5-7no. of each species and as above  Proposed grass areas to receive good quality amenity grass turves laid in line with good horticultural practices  Proposed wildflower grassland meadow, to be seeded with RE1 Traditional Hay Meadow as supplied by Emorgate seeds and down at 4 grams per msq, or similar and approved.  Proposed Flowering Lawn, to be seeded with EL1 Flowering lawn mixture as supplied by Emorgate Seed and sown at 4 grams per msq, or equivalent  Proposed wildflower grassland meadow, to be seeded with EH1 Flowering mixture as supplied by Emorgate seeds and down at 4 grams per msq, or similar and approved.  Proposed Tussock Grassland, to be seeded with EM10 as supplied by Emorgate Seed and sown at 5 grams per msq, or equivalent  Proposed grassland to be seeded with EM10 Tussock Mixture, as supplied by Emorgate Seed and sown at 4 grams per msq, or equivalent  Proposed wet tolerant meadow mixture, to be seeded with WFG9 wetland and pond areas as supplied by Germinal Amenity and sown at 5 grams per msq, or equivalent  Flood zone  Proposed public art  Proposed marginal aquatic planting mix.  River Adur  Cut lines  Planting Schedule on 00037			
			
B	18.08.26	Ecological features added	LS
A	22.07.26	Trees moved back from tanks	LS
Rev	Date	Details	Drawn
 Arboriculture Archaeology Ecology Landscape Architecture Phone: 01666 825646 Email: mail@gacdevn.co.uk Web: www.acdenvironmental.co.uk			
project: Northern Arc, Burgess Hill Phase 1C, Eastern Neighbourhood Centre client: Hill Partnerships Ltd drawing: Open Space Proposals purpose: planning date: May 2026 scale: 1:250@A1 drawing no: HILL2520037 Sheet 00037 drawn: LS checked: DKM			
Copyright of ACD Environmental Ltd. All rights described in Chapter IV of the Copyright, Designs and Patents Act 1988 have been generally asserted: 2011. Copyright of this plan remains with ACD until all fees have been paid in full.			