


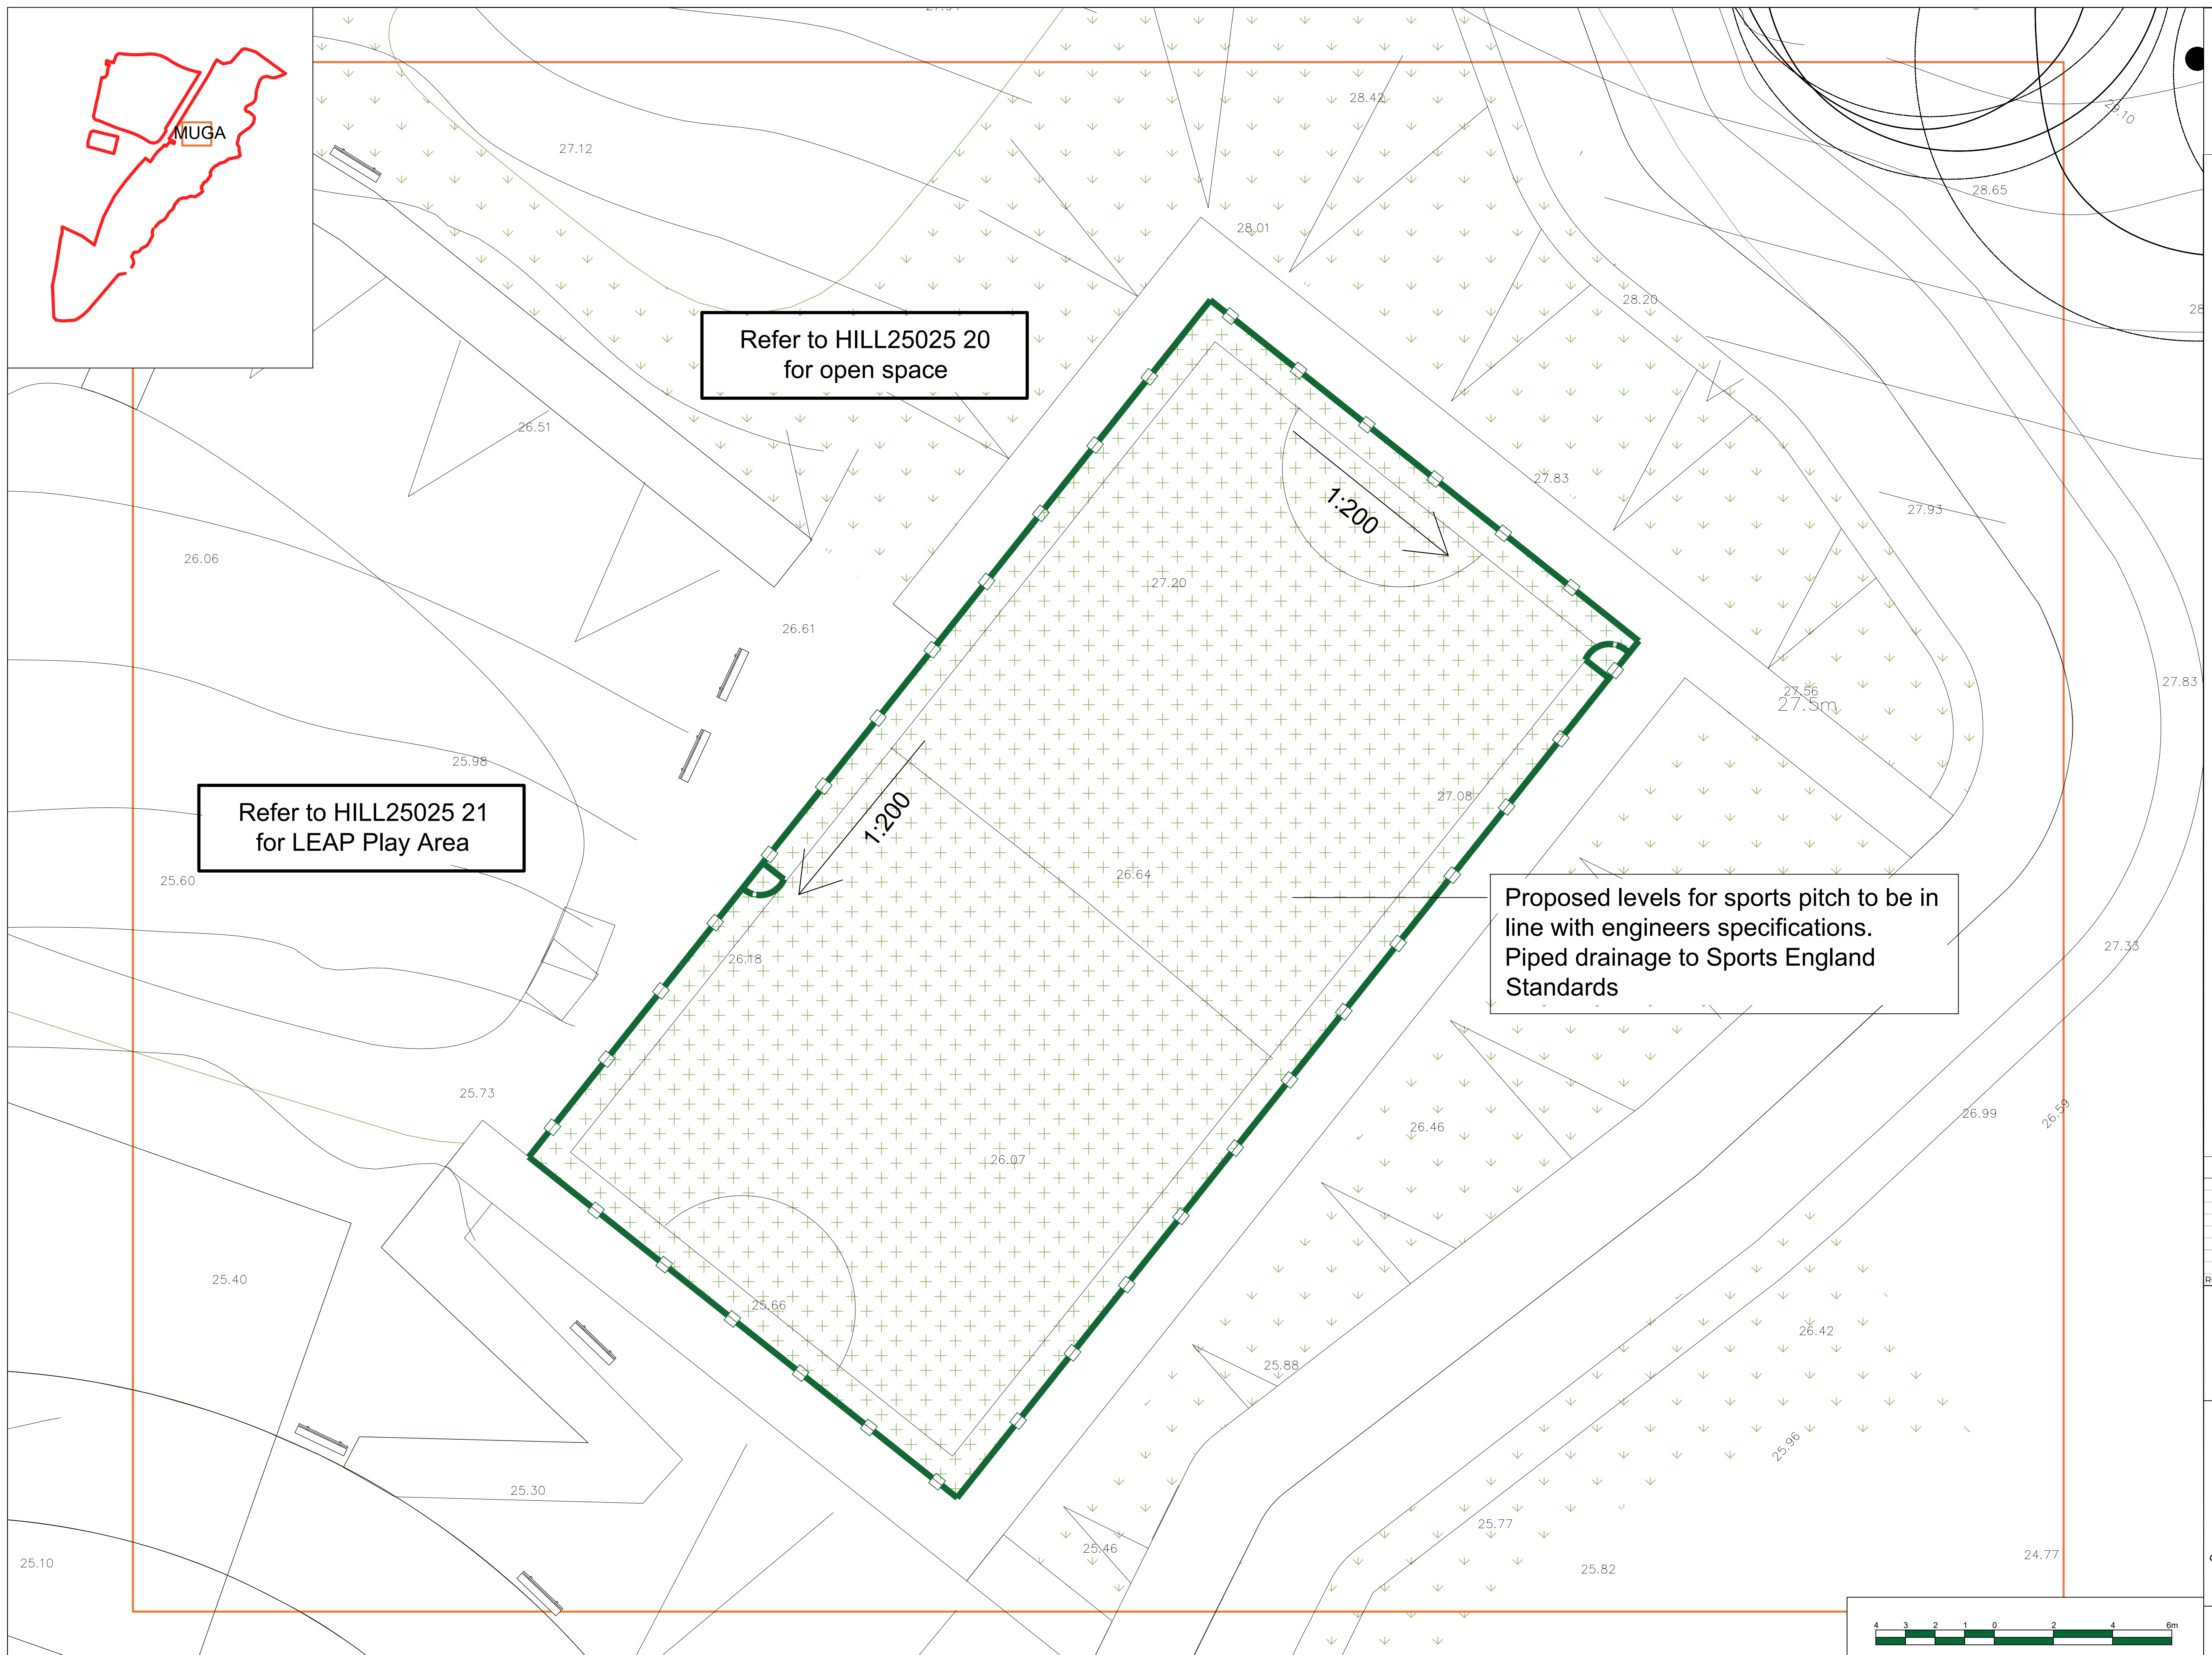

SPECIFICATION
All works generally, to comply with the written Soft Landscape Specification. Any conflicting information to be brought to the attention of ACD Environmental before works commence on site.

NOTES:
DO NOT SCALE FROM DRAWING, ALWAYS
SCALE FROM NOTED DIMENSIONS.

Drawing status : **FOR INFORMATION**

Legend



Proposed sports pitch to be seeded with mix A7 - Sports Ground as supplied from Germinal tel: 01522 868 714. Sowing rate of 35g/m² to be sown on prepared ground in line with good horticultural practices with additional granular fertiliser added inline with suppliers recommendations, to be maintained at a height between 30-60mm (GS) and 20-70mm (NGS)



Proposed 3m wire mesh fence with
SHS steel posts
Powder coated green
1.5m wide pedestrian gate and self
closing latch



Rev	Date	Details	Dra
-----	------	---------	-----



Arboriculture
Archaeology
Ecology
Landscape Architecture

Phone: 01666 825646
Email: mail@acdenv.co.uk
Web: www.acdenvironmental.co.uk

project: Northern Arc, Burgess Hill
Phase 1C, Eastern
Neighbourhood Centre

client: Hill Partnerships Ltd
drawing: MUGA Proposals

purpose: planning

date: June 2026

scale: 1:100@A1

drawing no: HILL25205 22
0004]

drawn: LS checked: DKM

Copyright of ACD Environmental Ltd. All rights described in Chapter IV of the Copyright, Designs and Patents Act 1988 have been generally asserted: 2011. Copyright of this plan remains with ACD until all fees have been paid in full.