


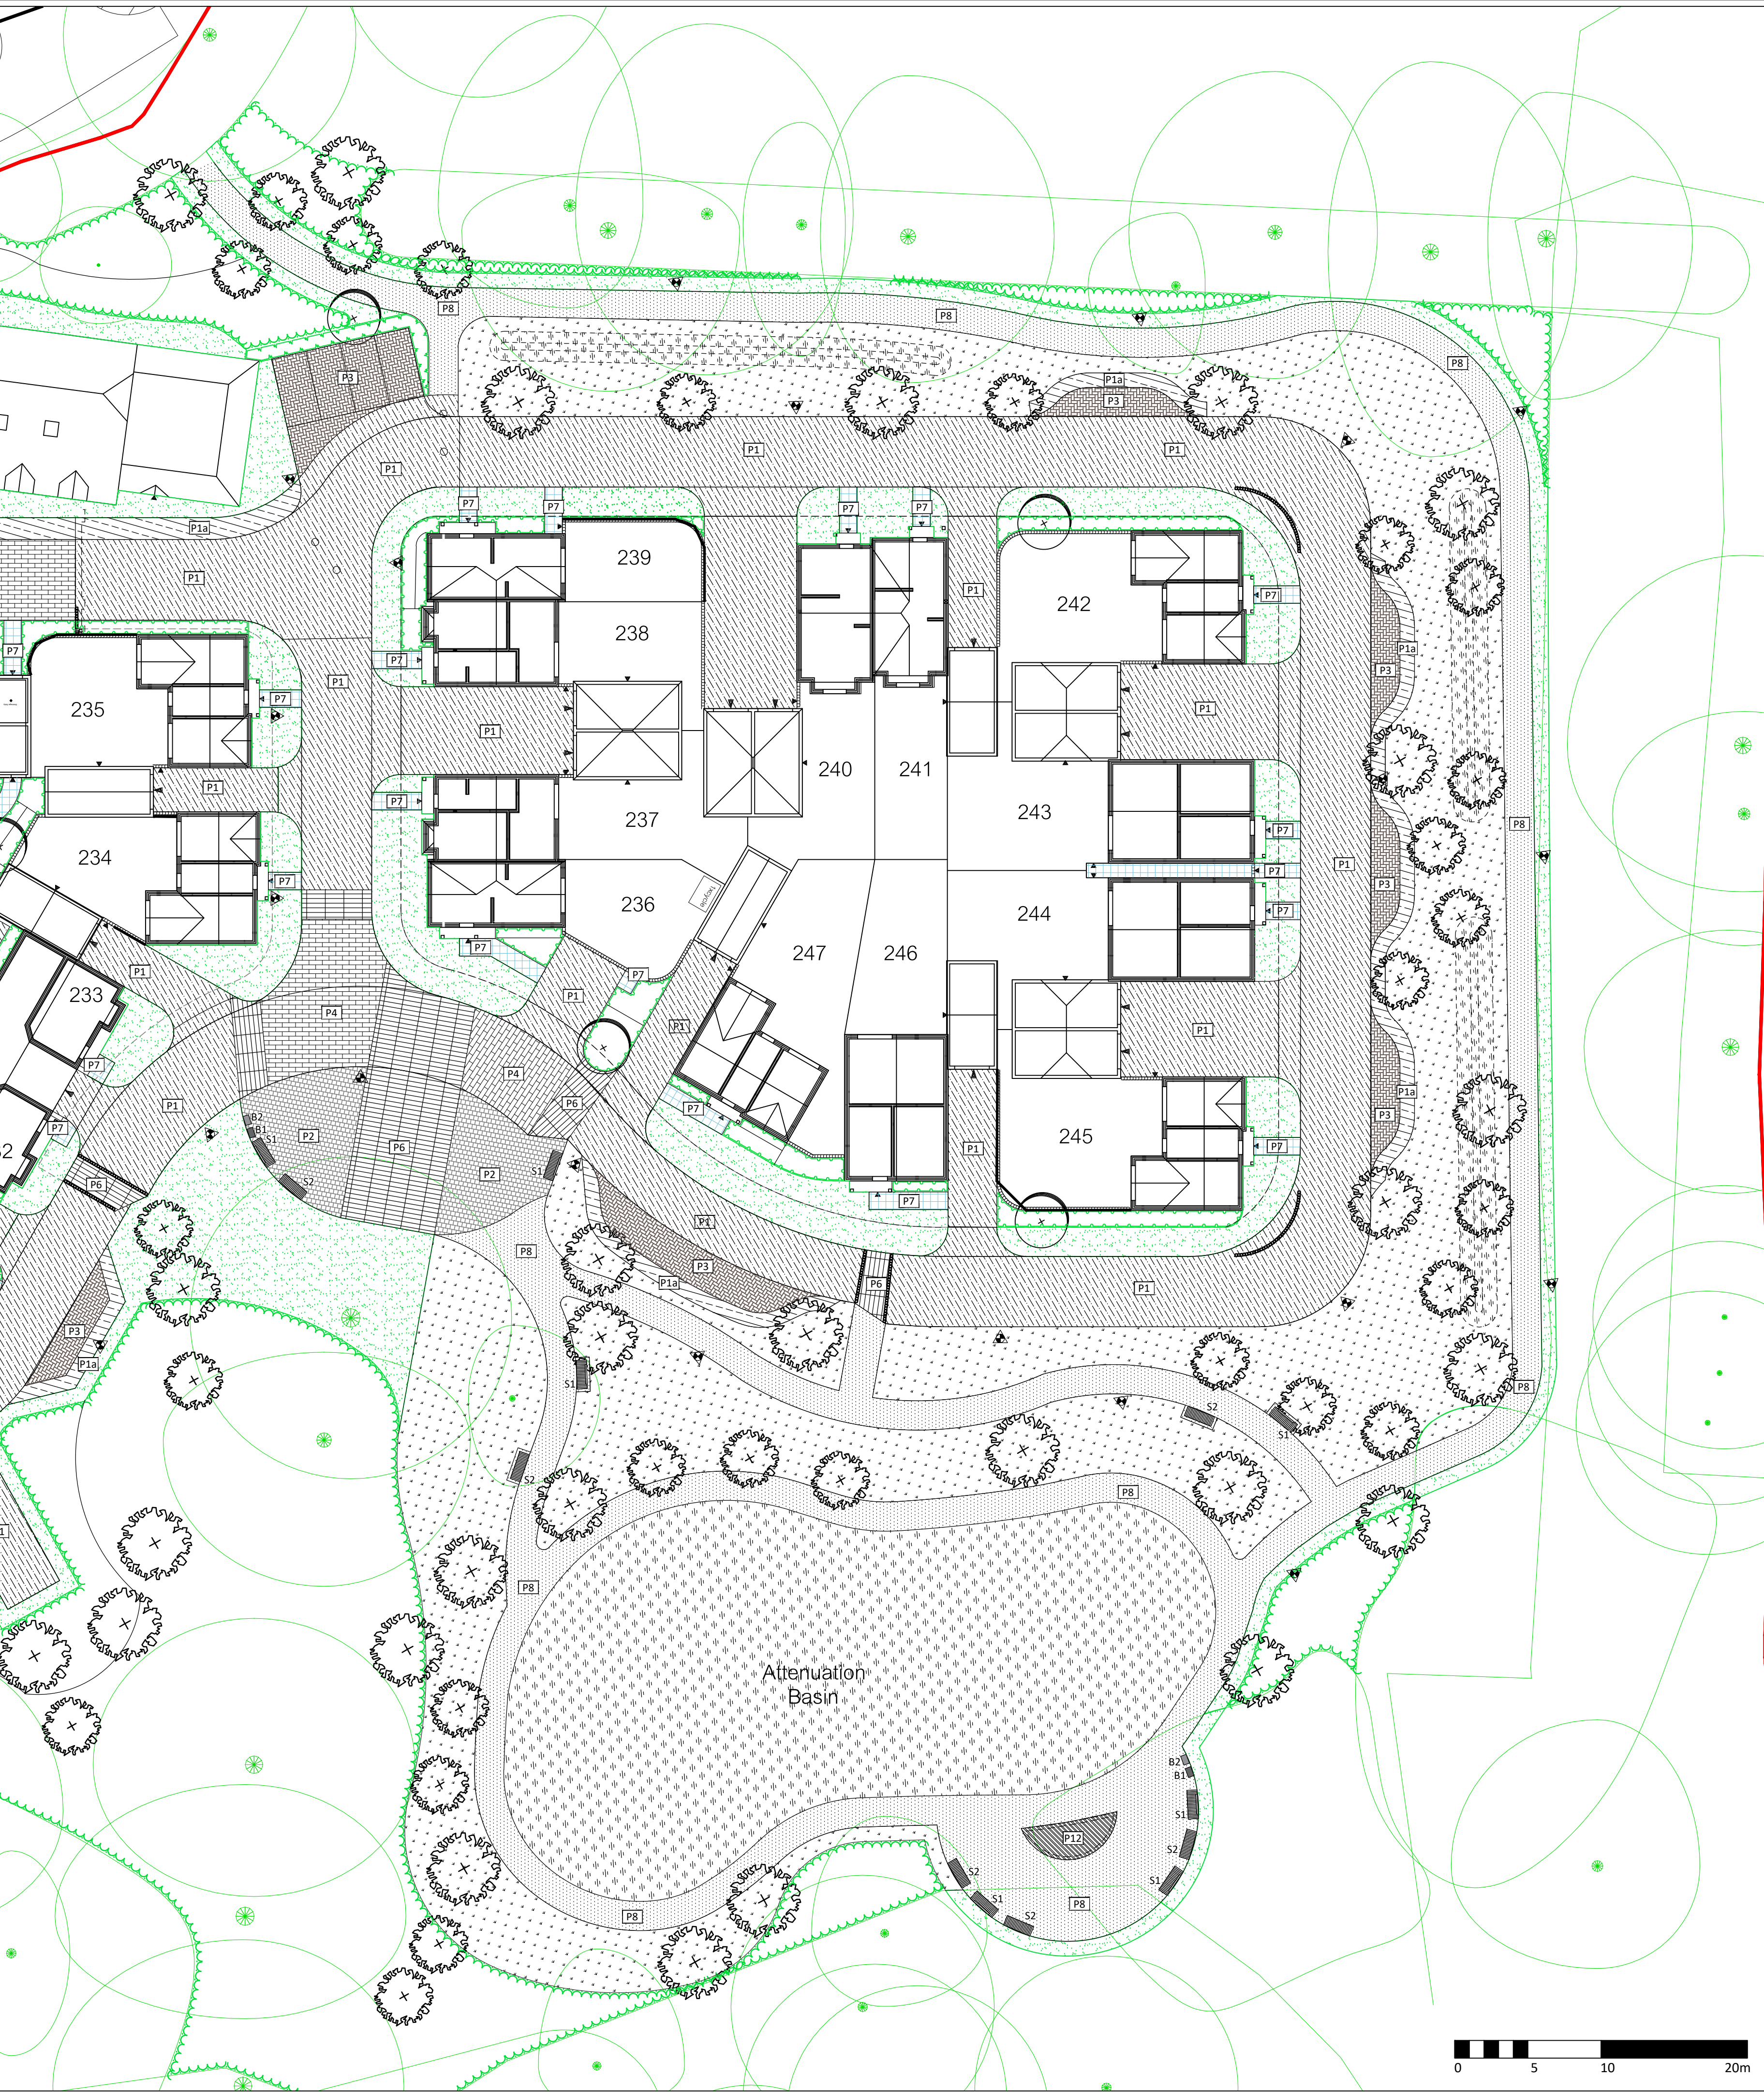

APAL FILE REFERENCE
3034-APA-ZZ-00-LA-L-1005.dwg

Notes

This drawing is subject to copyright.
Do not scale from this drawing.

Based on drawing byPatrick Parsons
Drawing numberNOR-PPC-S2-XX-DR-C-3025

LEGEND

- Application boundary
- Existing tree and vegetation to be retained. Refer to arboricultural documents for details
- PLANTING
- Proposed tree - Refer to drawing 3034-APA-ZZ-00-PP-L-2001 to 2004
- Ornamental Shrubs
- Hedge
- SURFACING
- Tarmac to road - To engineer's specifications
- Tarmac to pavement - To engineer's specifications
- Concrete block paving to footpath - 240 x 160 x 60mm, Harvest tegula by Marshalls or equivalent approved
- Concrete block paving to car park - 240/160 x 160 x 80mm, Pennant grey tegula by Marshalls or equivalent approved
- Concrete block paving to shared surface - 240 x 160 x 80mm, Bracken tegula by Tobermore or equivalent approved
- Concrete block paving to transition strip - 173 x 173 x 80mm, Slate tegula by Tobermore or equivalent approved
- Flag paving to private accesses - 450 x 450mm Perfecta by Marshalls or equivalent approved
- Self binding gravel to open space footpath - CEDEC footpath gravel silver by CED stone or similar approved
- Timber decking

STREET FURNITURE

- Seat 1 - 1950 x 700mm, straight Railroad Delta bench with backrest by Furnitubes or equal approved
- Seat 2 - 1950 x 700mm, straight Railroad Delta bench without backrest by Furnitubes or equal approved
- Litter (B1) and recycling bin (B2) - 650 x 400 x 110 mm, Ascot Litter Bin, black powder coated body and timber clad door by Bailey Streetscene or similar approved
- Lighting column

P01	Change to surface material	28/04/25	CS	JH
P00.02	Change to surface material	21/12/22	CS	JH
P00.01	First issue for coordination	05/12/22	CS	JH

Rev	Description	Date	Drawn	Checked
-----	-------------	------	-------	---------

Drawing Status

FOR PLANNING

Allen Pyke KINGSTON UPON THAMES CAMBRIDGE
T 020 8548 3434 T 01223 358055
www.allenpyke.co.uk
A registered practice of the Landscape Institute

Client
Bellway South London

Scale
1:250@A1

Project
Northern Arc
Burgess Hill

Project No
3034

Drawing Title
General Arrangement Drawing
Phase 1.3

Date
05/12/22
By/Chk
CS/JH

Drawing Number
3034-APA-ZZ-00-LA-L-1005

Revision
P01

