


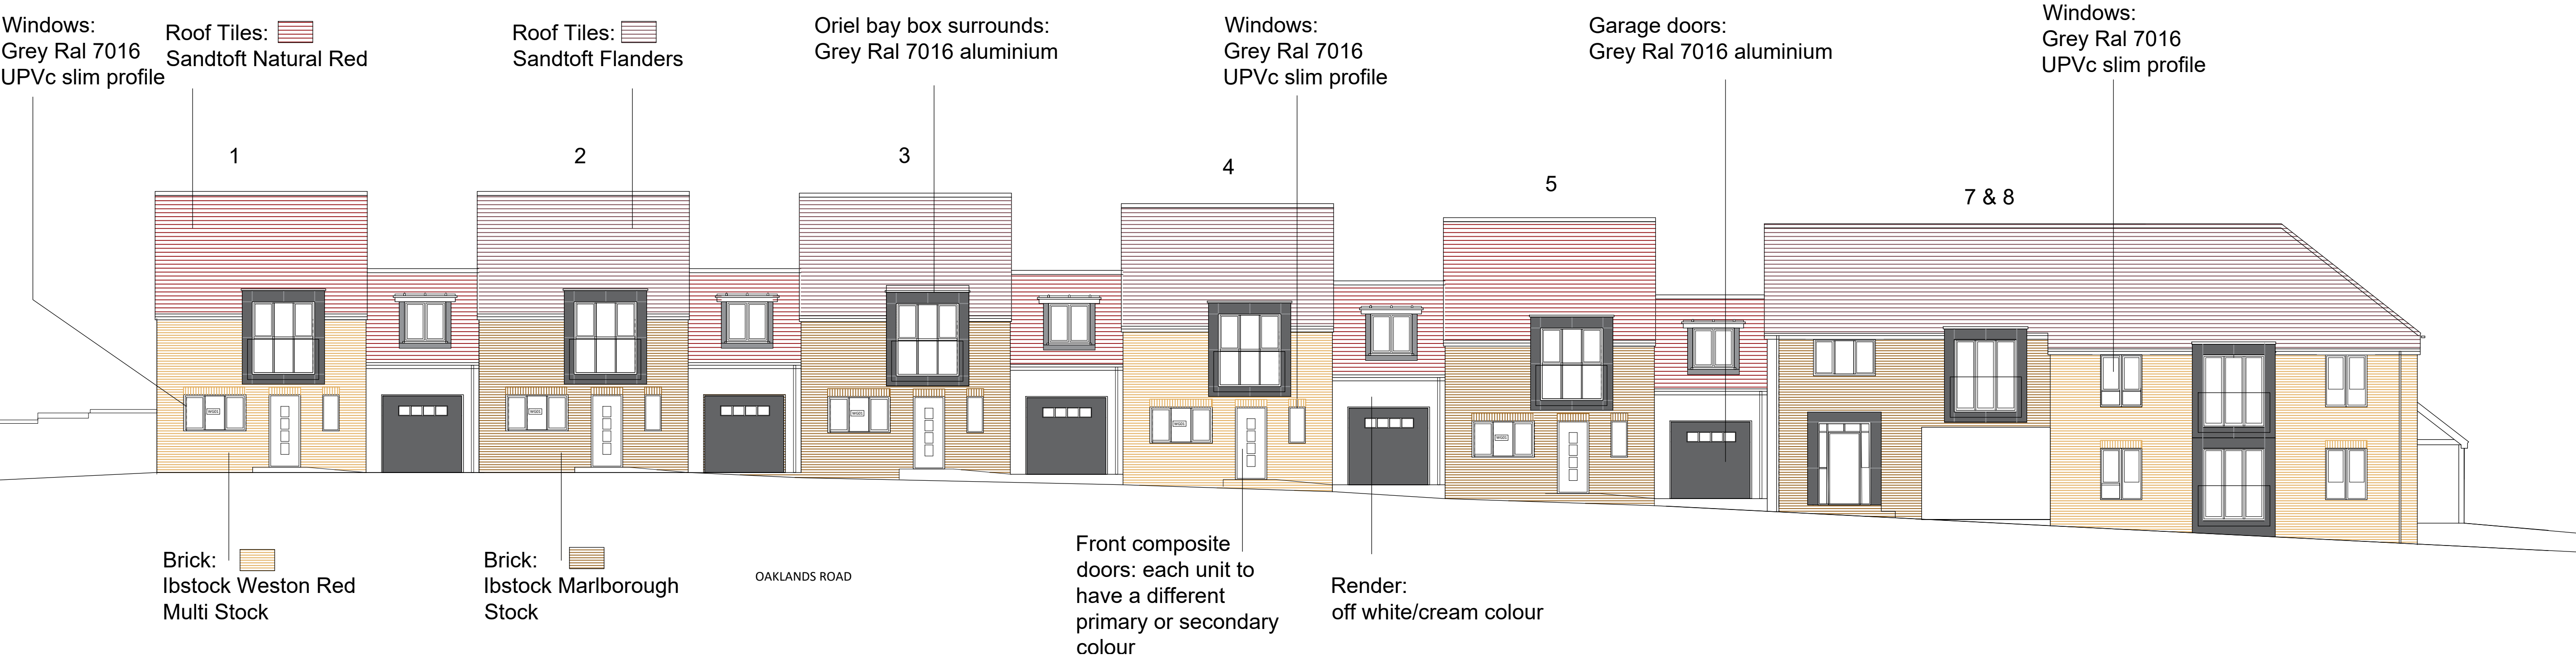

NOTES
1. This drawing is copyright of REYNOLDS DESIGN LTD. Reproduction is only to take place with our written authority.
2. These Plans are subject to Planning and Building Regulation Approval or any other statute in law before building commences.
3. Any structural work where mentioned on the drawing is subject to a qualified structural and civil engineer calculations before building work commences.
4. All drainage marked preliminary or planning are not to be built or manufactured from.
5. If any discrepancies are found in this drawings these are to be brought to the attention of REYNOLDS DESIGN LTD for rectification.
6. Boundary line indicative only. Exact location must be determined on site before building work commences.

Rev	Date	Description	Drawn By	Rev	Scale	Sheet size	Date
A	18.08.26	Minor changes	-	A	1:100	A1	Feb 2022

PLANNING				Site Address: NEW HOUSING HAYWARDS HEATH 29 PADDOCKHALL ROAD	
Drawing Title: Street Elevations FINISHES				REYNOLDS DESIGN ARCHITECTS	
Project & Drawing Number: 21. 29PH.P22					
Rev: A		Scale: 1:100	Sheet size: A1	Date: Feb 2022	www.reynoldsdesign.co.uk emily@reynoldsdesign.co.uk
					M: 07825023352