


|                 |                |                  |              |
|-----------------|----------------|------------------|--------------|
| Housetype Name: |                | BLOCK C          |              |
| Occupancy:      |                | 1 BED / 2 PERSON |              |
| Gross Area ft²: | Gross Area m²: | Net Area ft²:    | Net Area m²: |
| 560.2           | 52.0           | 552.0            | 51.3         |

|                                                                      |                                                                                             |
|----------------------------------------------------------------------|---------------------------------------------------------------------------------------------|
| For Colours of Material See External Finishes Layout (CB_96_274_008) |                                                                                             |
| Primary Material:                                                    | STRETCHER BOND MASONRY BRICKWORK.                                                           |
| Feature Material:                                                    | VERTICAL TILE HANGING, WITH ORNAMENTAL TILE FEATURE.                                        |
| Architectural Detail:                                                | SPLAYED BRICK HEADERS AND SOLDIER COURSE CILLS.<br>15MM PROJECTING STRING STRETCHER COURSE. |
| Window & Door Frames:                                                | UPVC CASEMENT WINDOW.<br>COMPOSITE FRONT DOOR.<br>UPVC FRENCH DOOR.                         |
| Fascia, Soffit & Bargeboard:                                         | WHITE UPVC BOXED EAVES ROOFING SYSTEM.                                                      |
| Architectural Ornaments:                                             |                                                                                             |
| Guttering & Drainage:                                                | BLACK UPVC DRAINAGE SYSTEM.                                                                 |

|                |
|----------------|
| Plot Numbers:  |
| 200 - 205 (AS) |

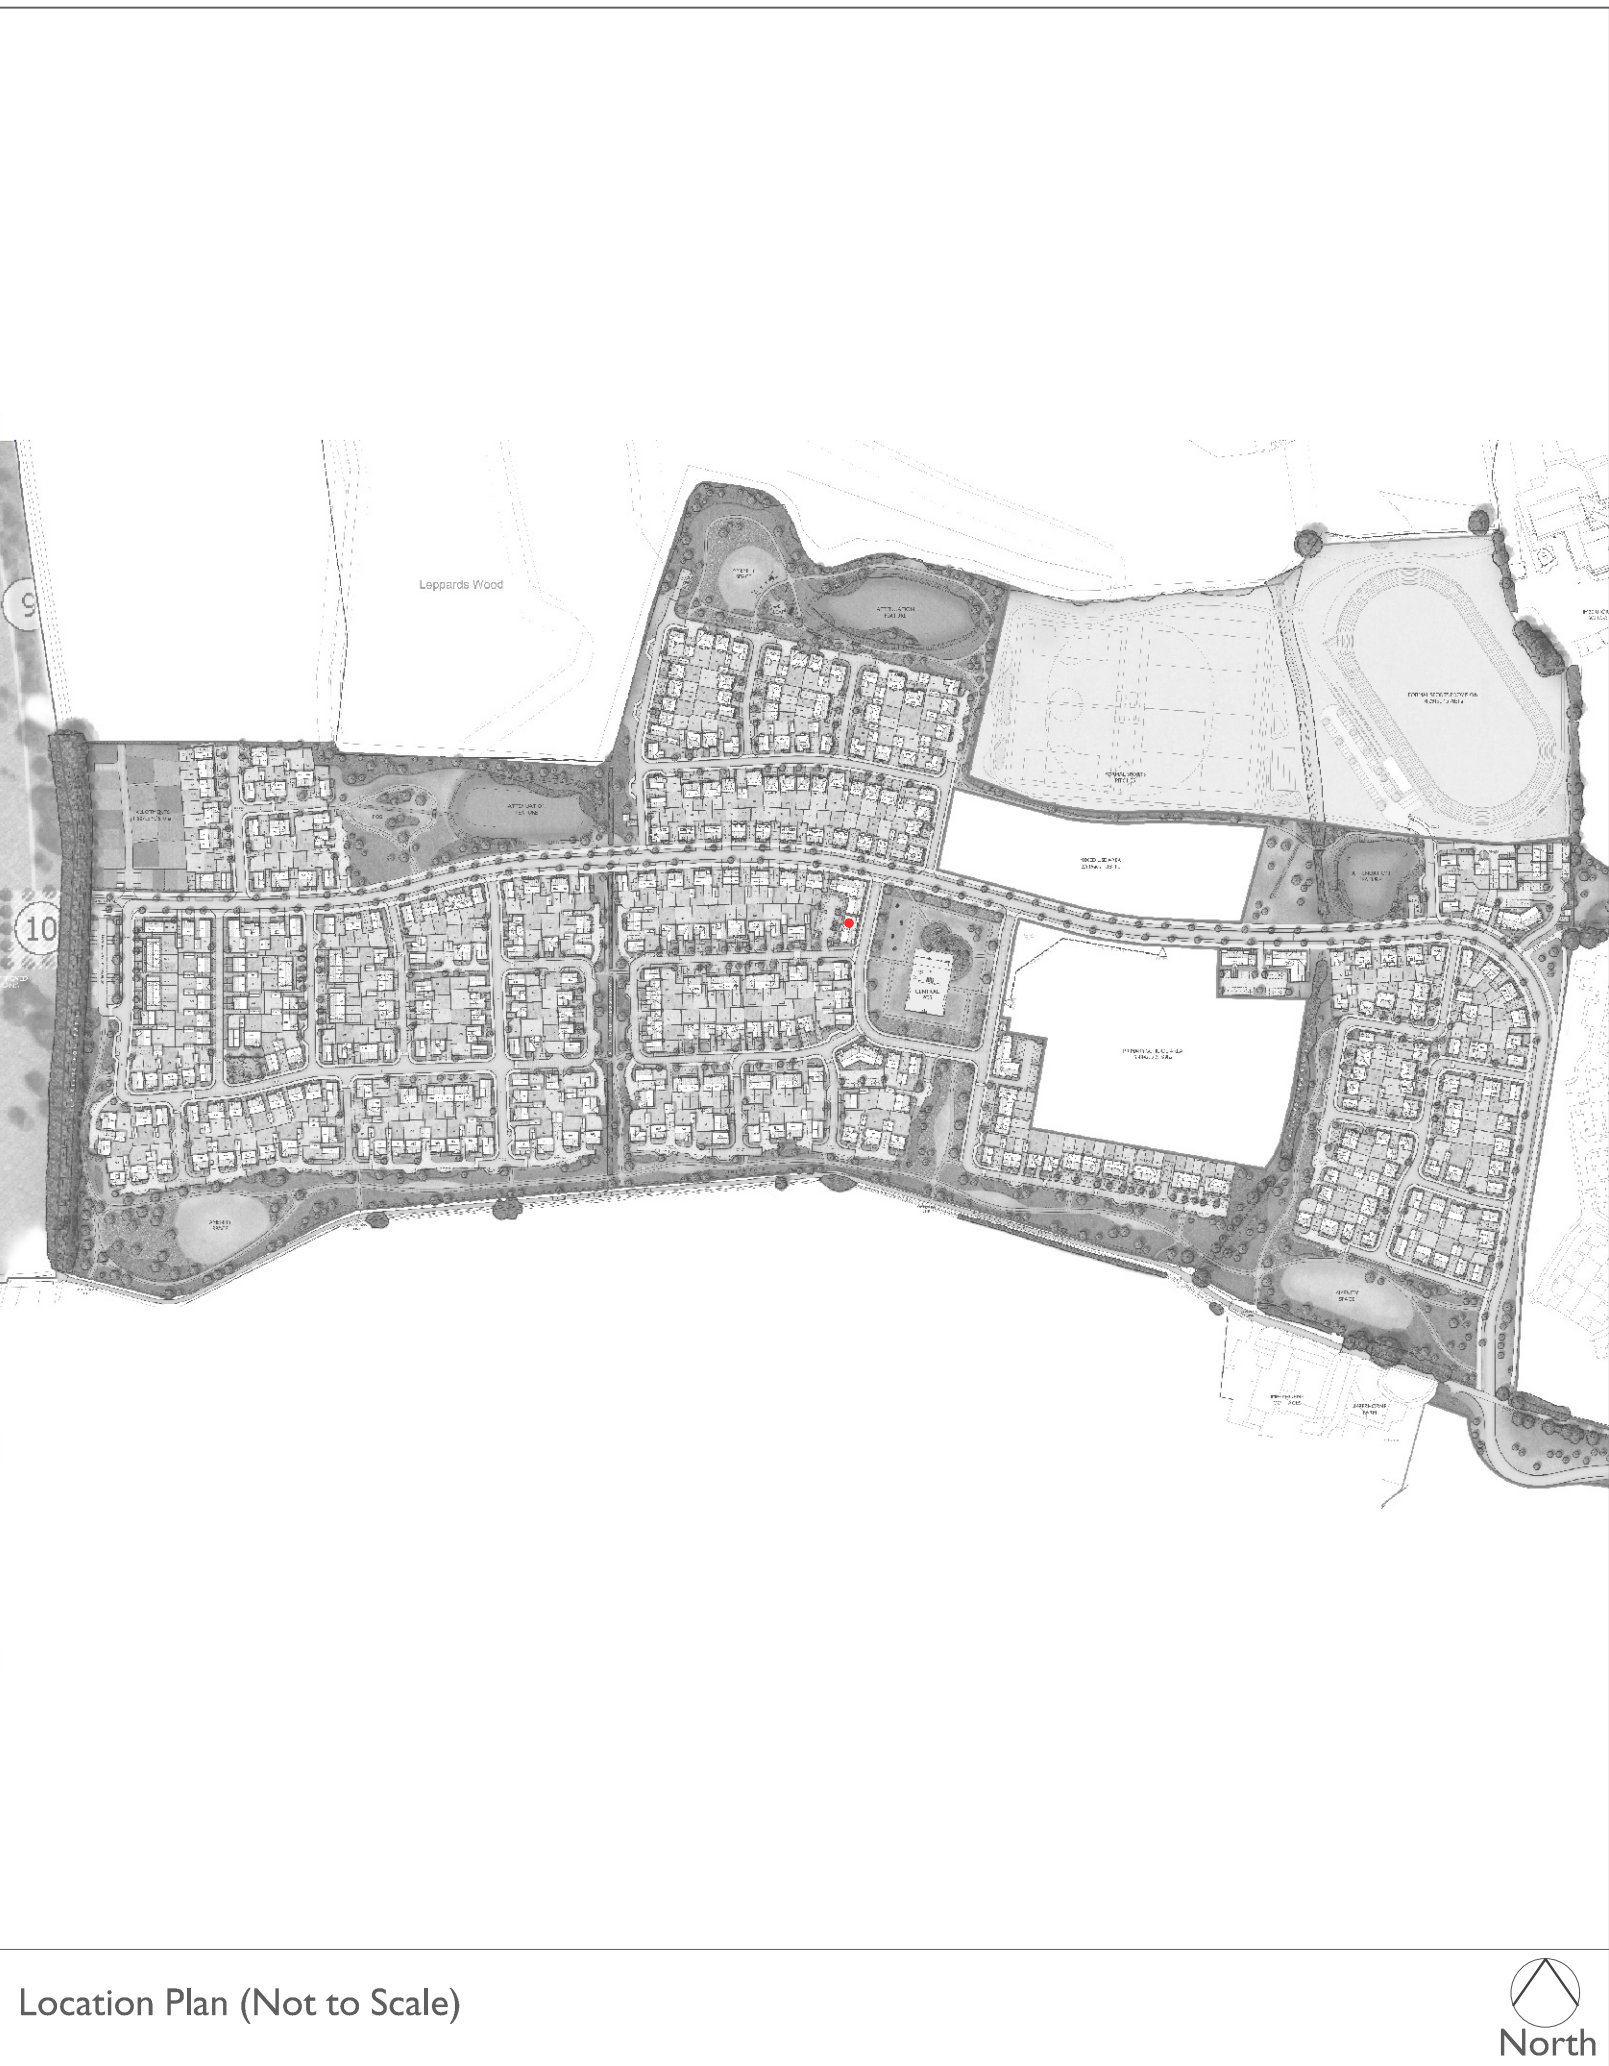

Location Plan (Not to Scale)




|   |  |          |  |
|---|--|----------|--|
| Scale @ A0:   |  | Project: |  |
| <div><div><div></div><div></div><div></div><div></div><div></div><div></div><div></div><div></div><div></div><div></div><div></div><div></div><div></div><div></div><div></div><div></div><div></div><div></div><div></div><div></div><div></div><div></div><div></div><div></div><div></div><div></div><div></div><div></div><div></div><div></div><div></div><div></div><div></div><div></div><div></div><div></div><div></div><div></div><div></div><div></div><div></div><div></div><div></div><div></div><div></div><div></div><div></div><div></div><div></div><div></div><div></div><div></div><div></div><div></div><div></div><div></div><div></div><div></div><div></div><div></div><div></div><div></div><div></div><div></div><div></d><div></div><div></div><div></div><div></div><div></div><div></div><div></div><div></div><div></div><div></div><div></div><div></div><div></div><div></div><div></div><div></div><div></div><div></div><div></div><div></div><div></div><div></div><div></div><div></div><div></div><div></div><div></div><div></div><div></div><div></div><div></div><div></div><div></div><div></div><div></div><div></div><div></div><div></div><div></div><div></div><div></div><div></div><div></div><div></div><div></div><div></div><div></div><div></div><div></div><div></div></div></div> |  |          |  |

Cooper Baillie Limited - Connaught House, 24 Guildford Road, Bagshot, Surrey GU19 5JN - Telephone 01276 450039 - www.cooperbaillie.co.uk  
This drawing set is made in accordance with the copyright of Cooper Baillie Ltd, and may not be reproduced or altered, except by written permission. No liability will be accepted for errors/omissions made by other parties.



FRONT ELEVATION

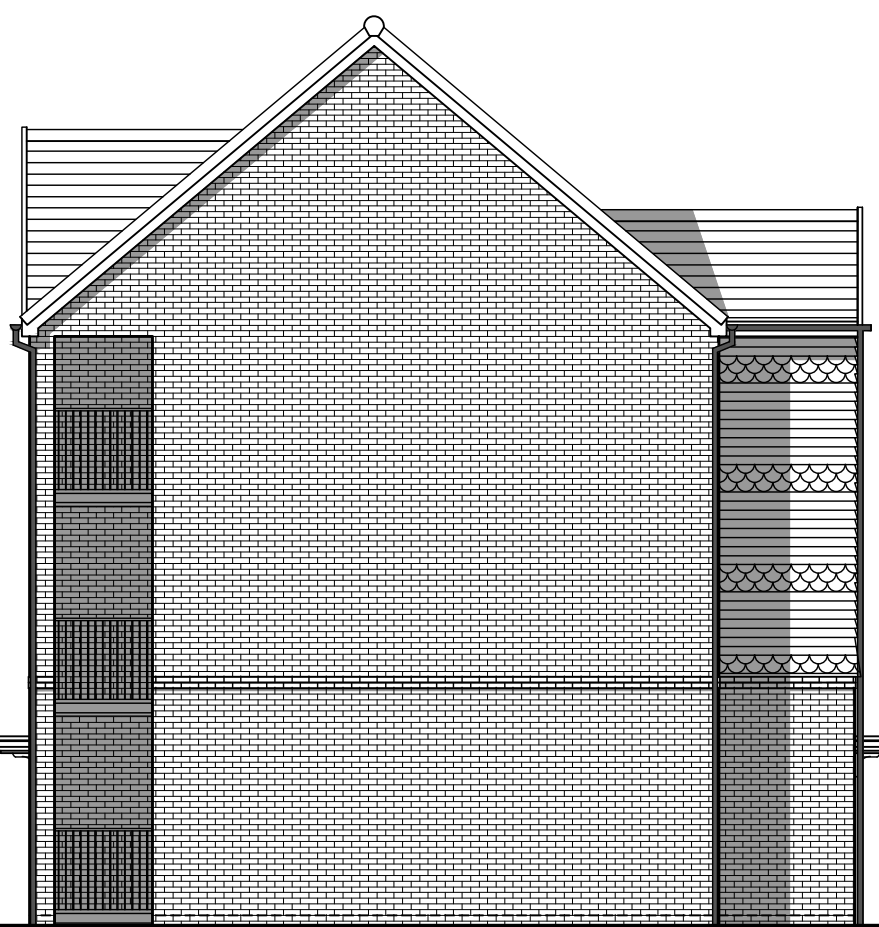


SIDE ELEVATION




REAR ELEVATION




SIDE ELEVATION

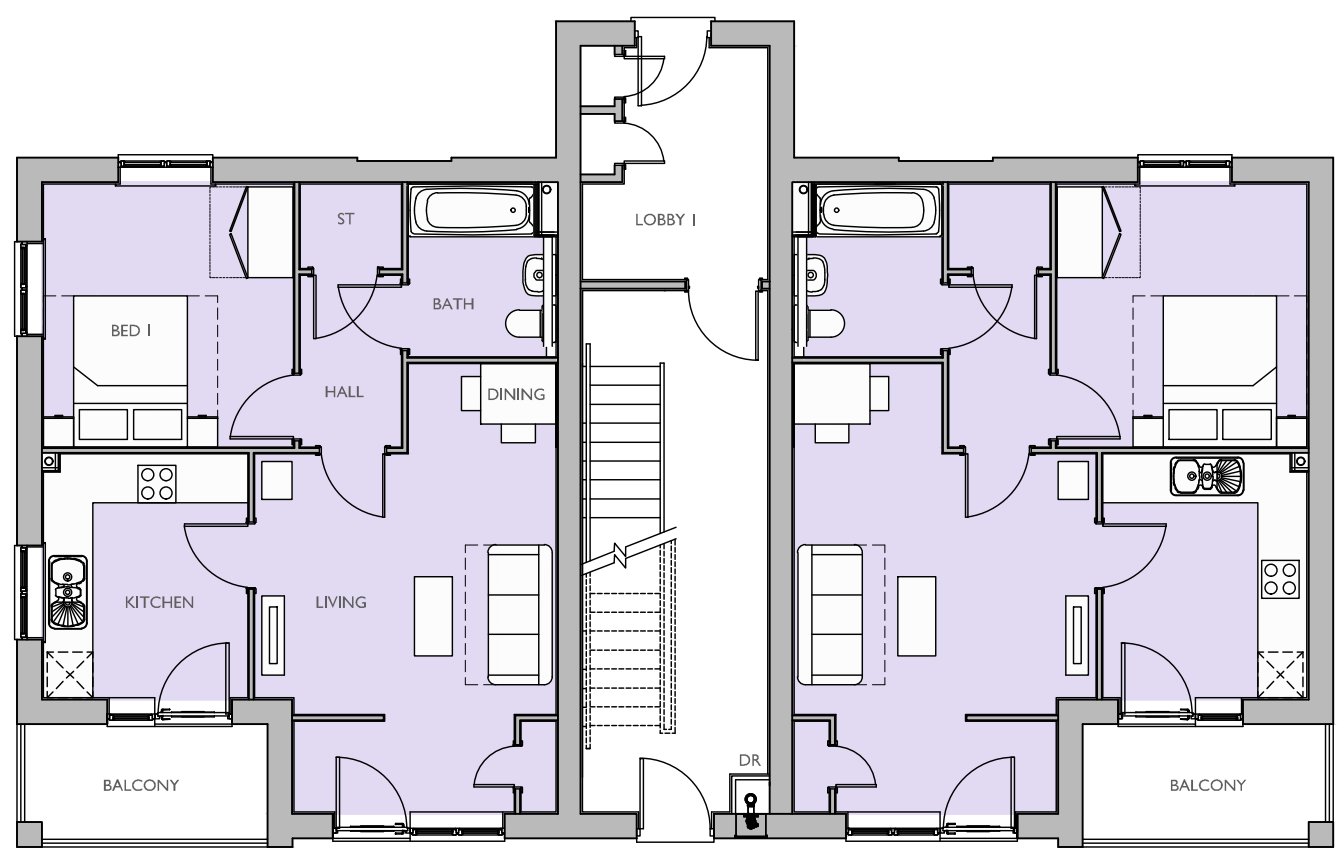

GROUND FLOOR PLAN

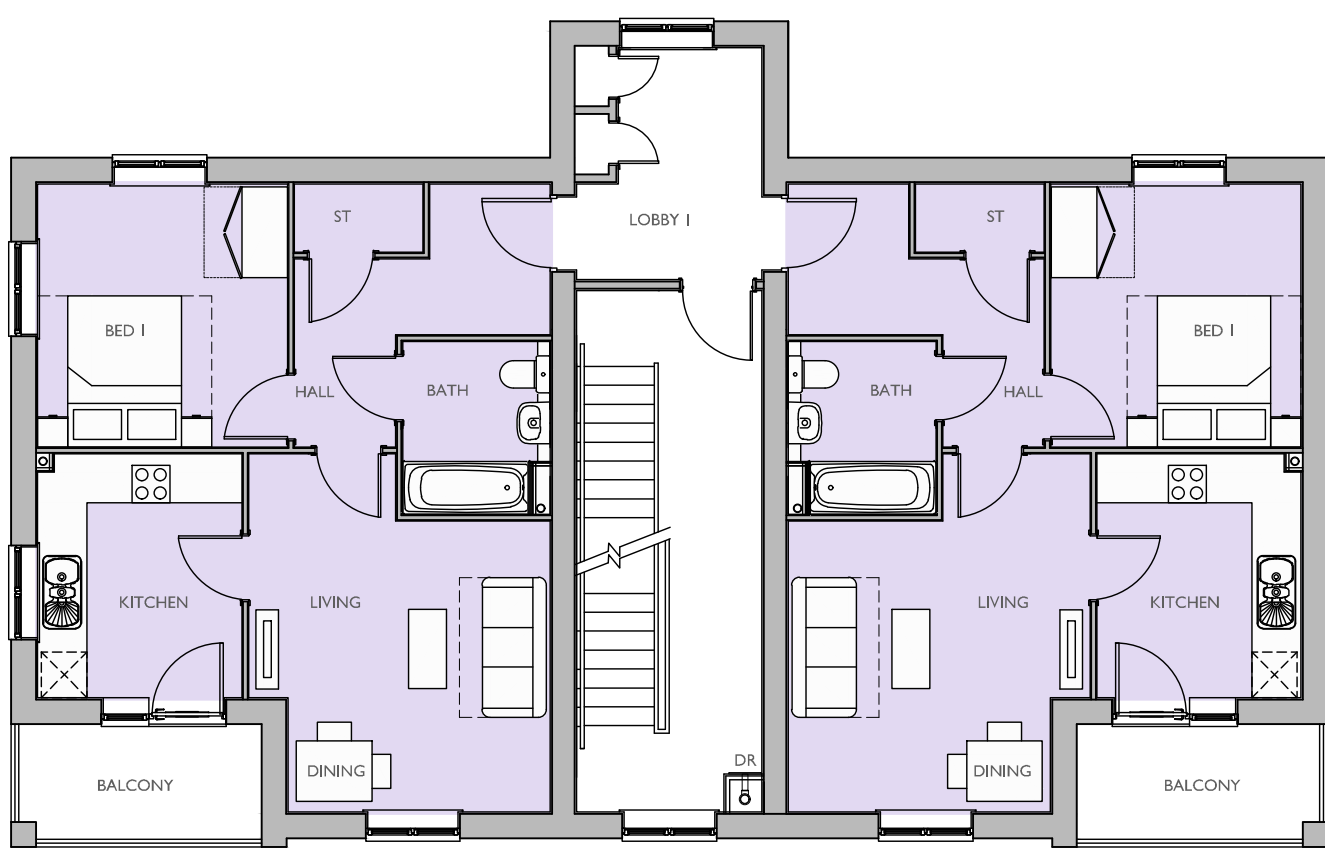

FIRST FLOOR PLAN

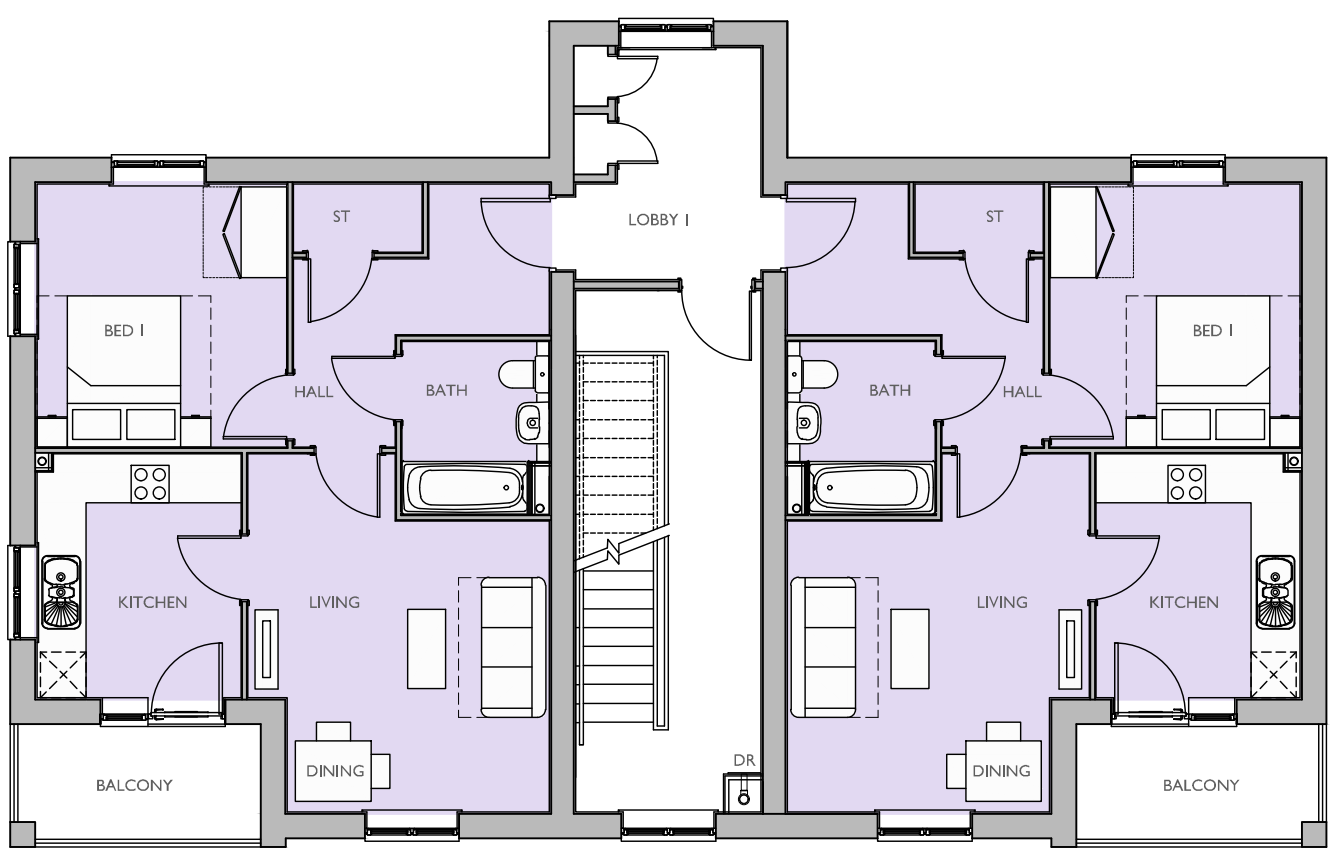

SECOND FLOOR PLAN