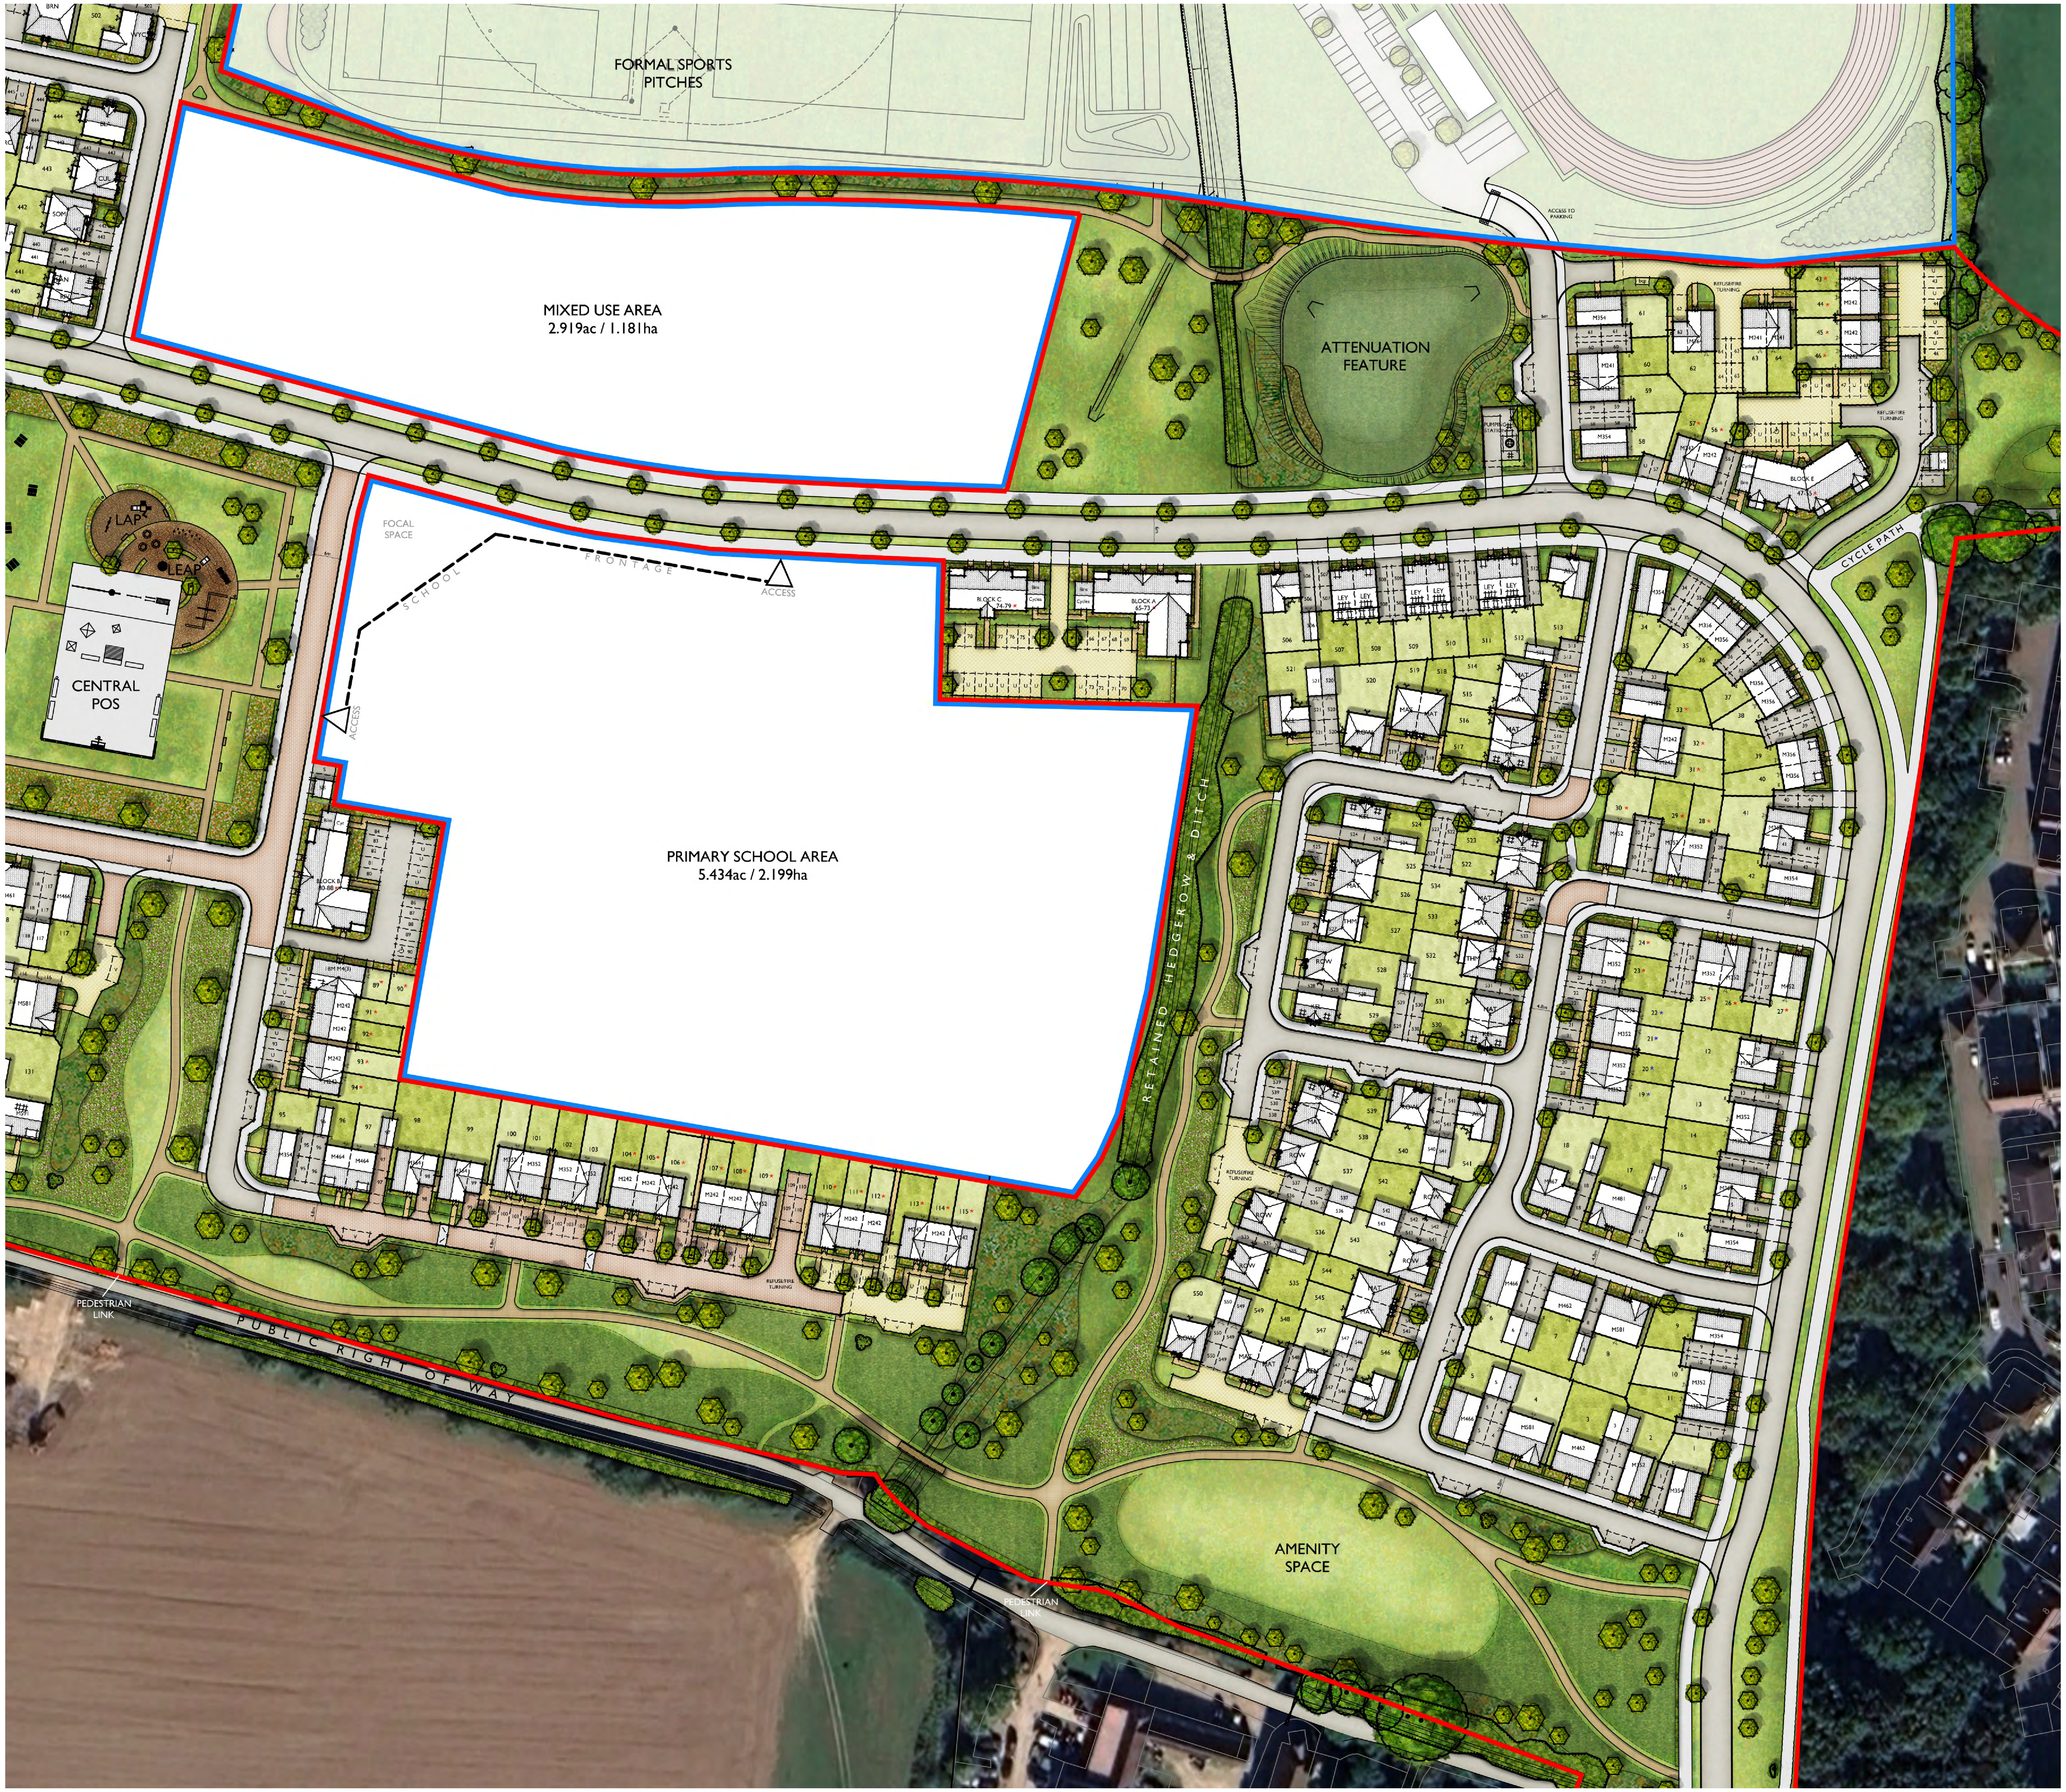

SHEET KEY

Scale @ A0:

0 5 10 15 20 25m

Scale 1:500

NORTH

Rev	Date	Drawn	Checked
D	14.01.26	LRD	BB

LAYOUT AMENDED TO CLIENT COMMENTS.

Date: FEBRUARY 2024

Drawn by : TDT

Checked by : BB

Drg No: CB_96_282_001_1

Rev: D

Project:
LAND WEST OF IMBERHORNE LANE,
EAST GRINSTEAD

Title:
PLANNING LAYOUT
SHEET 1

Client:
Vistry Homes

DAVID WILSON HOMES
WHERE QUALITY LIVES

BARRATT HOMES

COOPERBAILLIE

Cooper Baillie Limited - Connaught House, 24 Guildford Road, Bagshot, Surrey GU19 5JN - Telephone 01276 450039 - www.cooperbaillie.co.uk

This drawing and the works depicted are the copyright of Cooper Baillie Ltd. and may not be reproduced or amended except by written permission. No liability will be accepted for amendments made by other persons.