


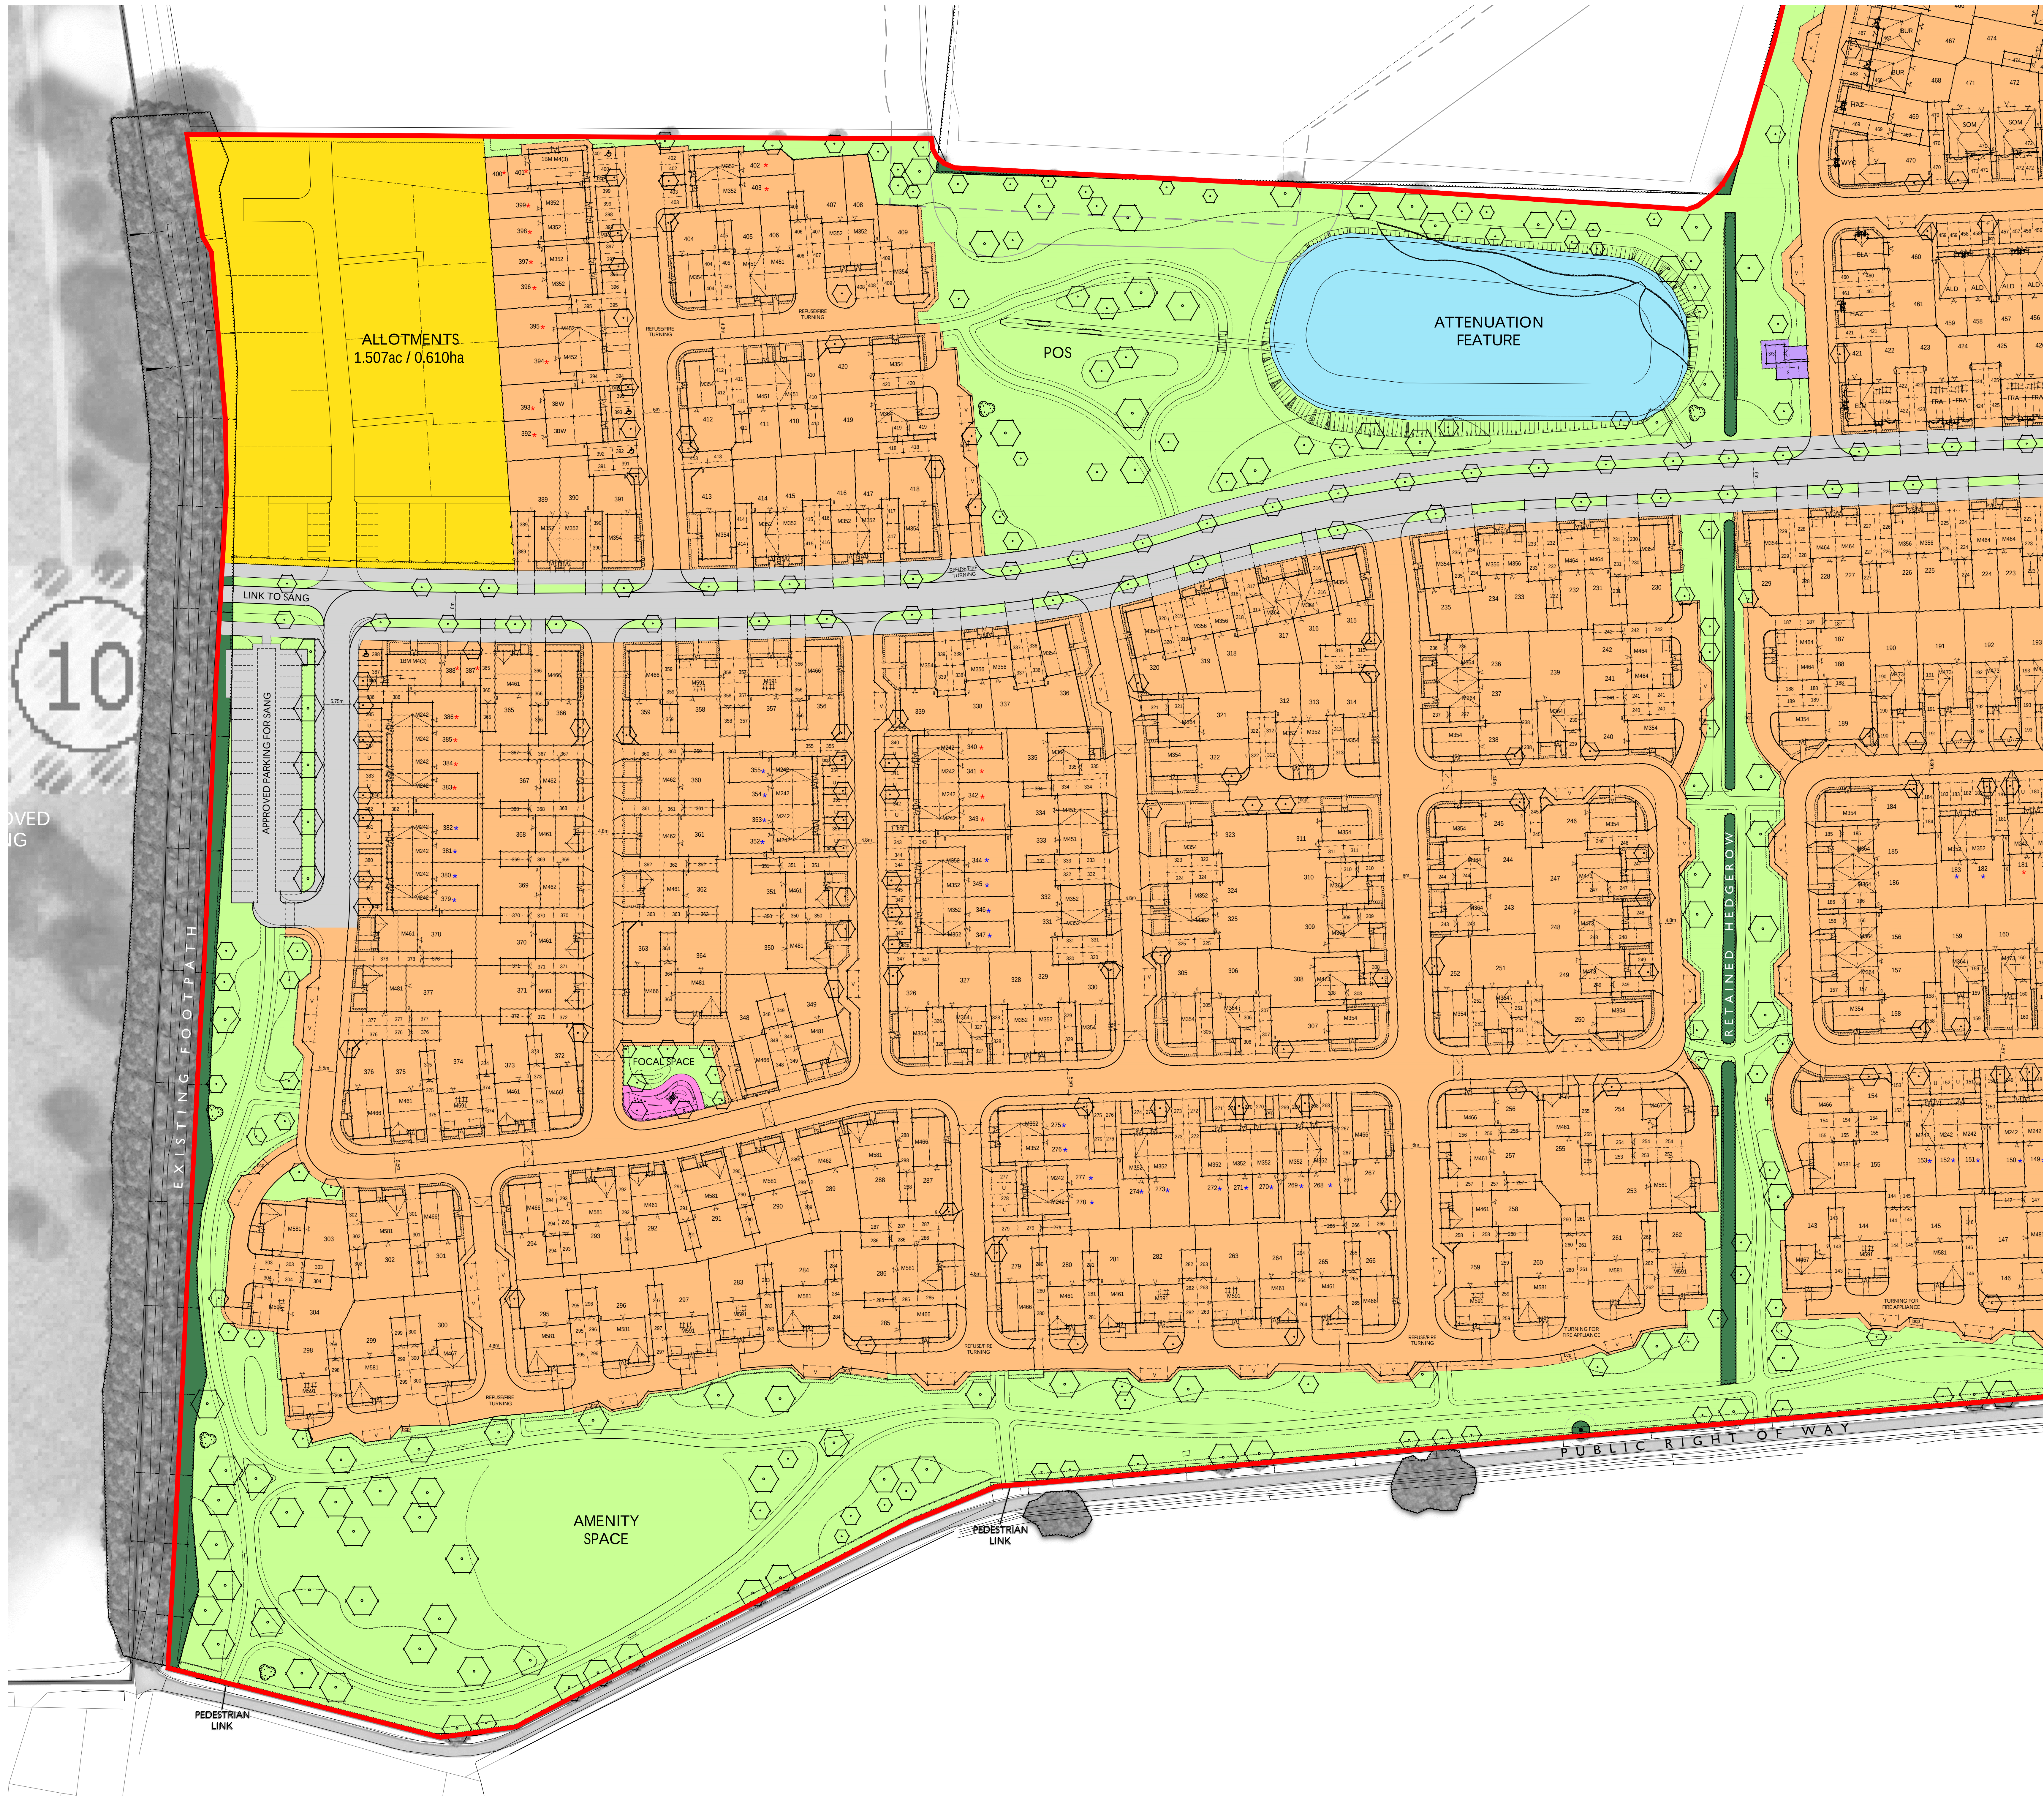

LAND USE PLAN
LAND WEST OF IMBERHORNE LANE, EAST GRINSTEAD

KEY			
REF	COLOUR	ACRES (AC)	HECTARES (HA)
SITE BOUNDARY (NOTE AREA REFERS TO DEPOINTS BOUNDARY)		76.527	30.969
RESIDENTIAL		39.713	16.071
INFORMAL OPEN SPACE (INC. EXISTING VEGETATION)		26.001	10.522
PLAY AREA		0.536	0.217
PUMP & SUB STATION		0.141	0.057
INFRASTRUCTURE		6.451	2.610
ATTENUATION FEATURE		2.178	0.881
ALLOTMENTS		1.507	0.610
GRAND TOTAL		76.527	30.969

