


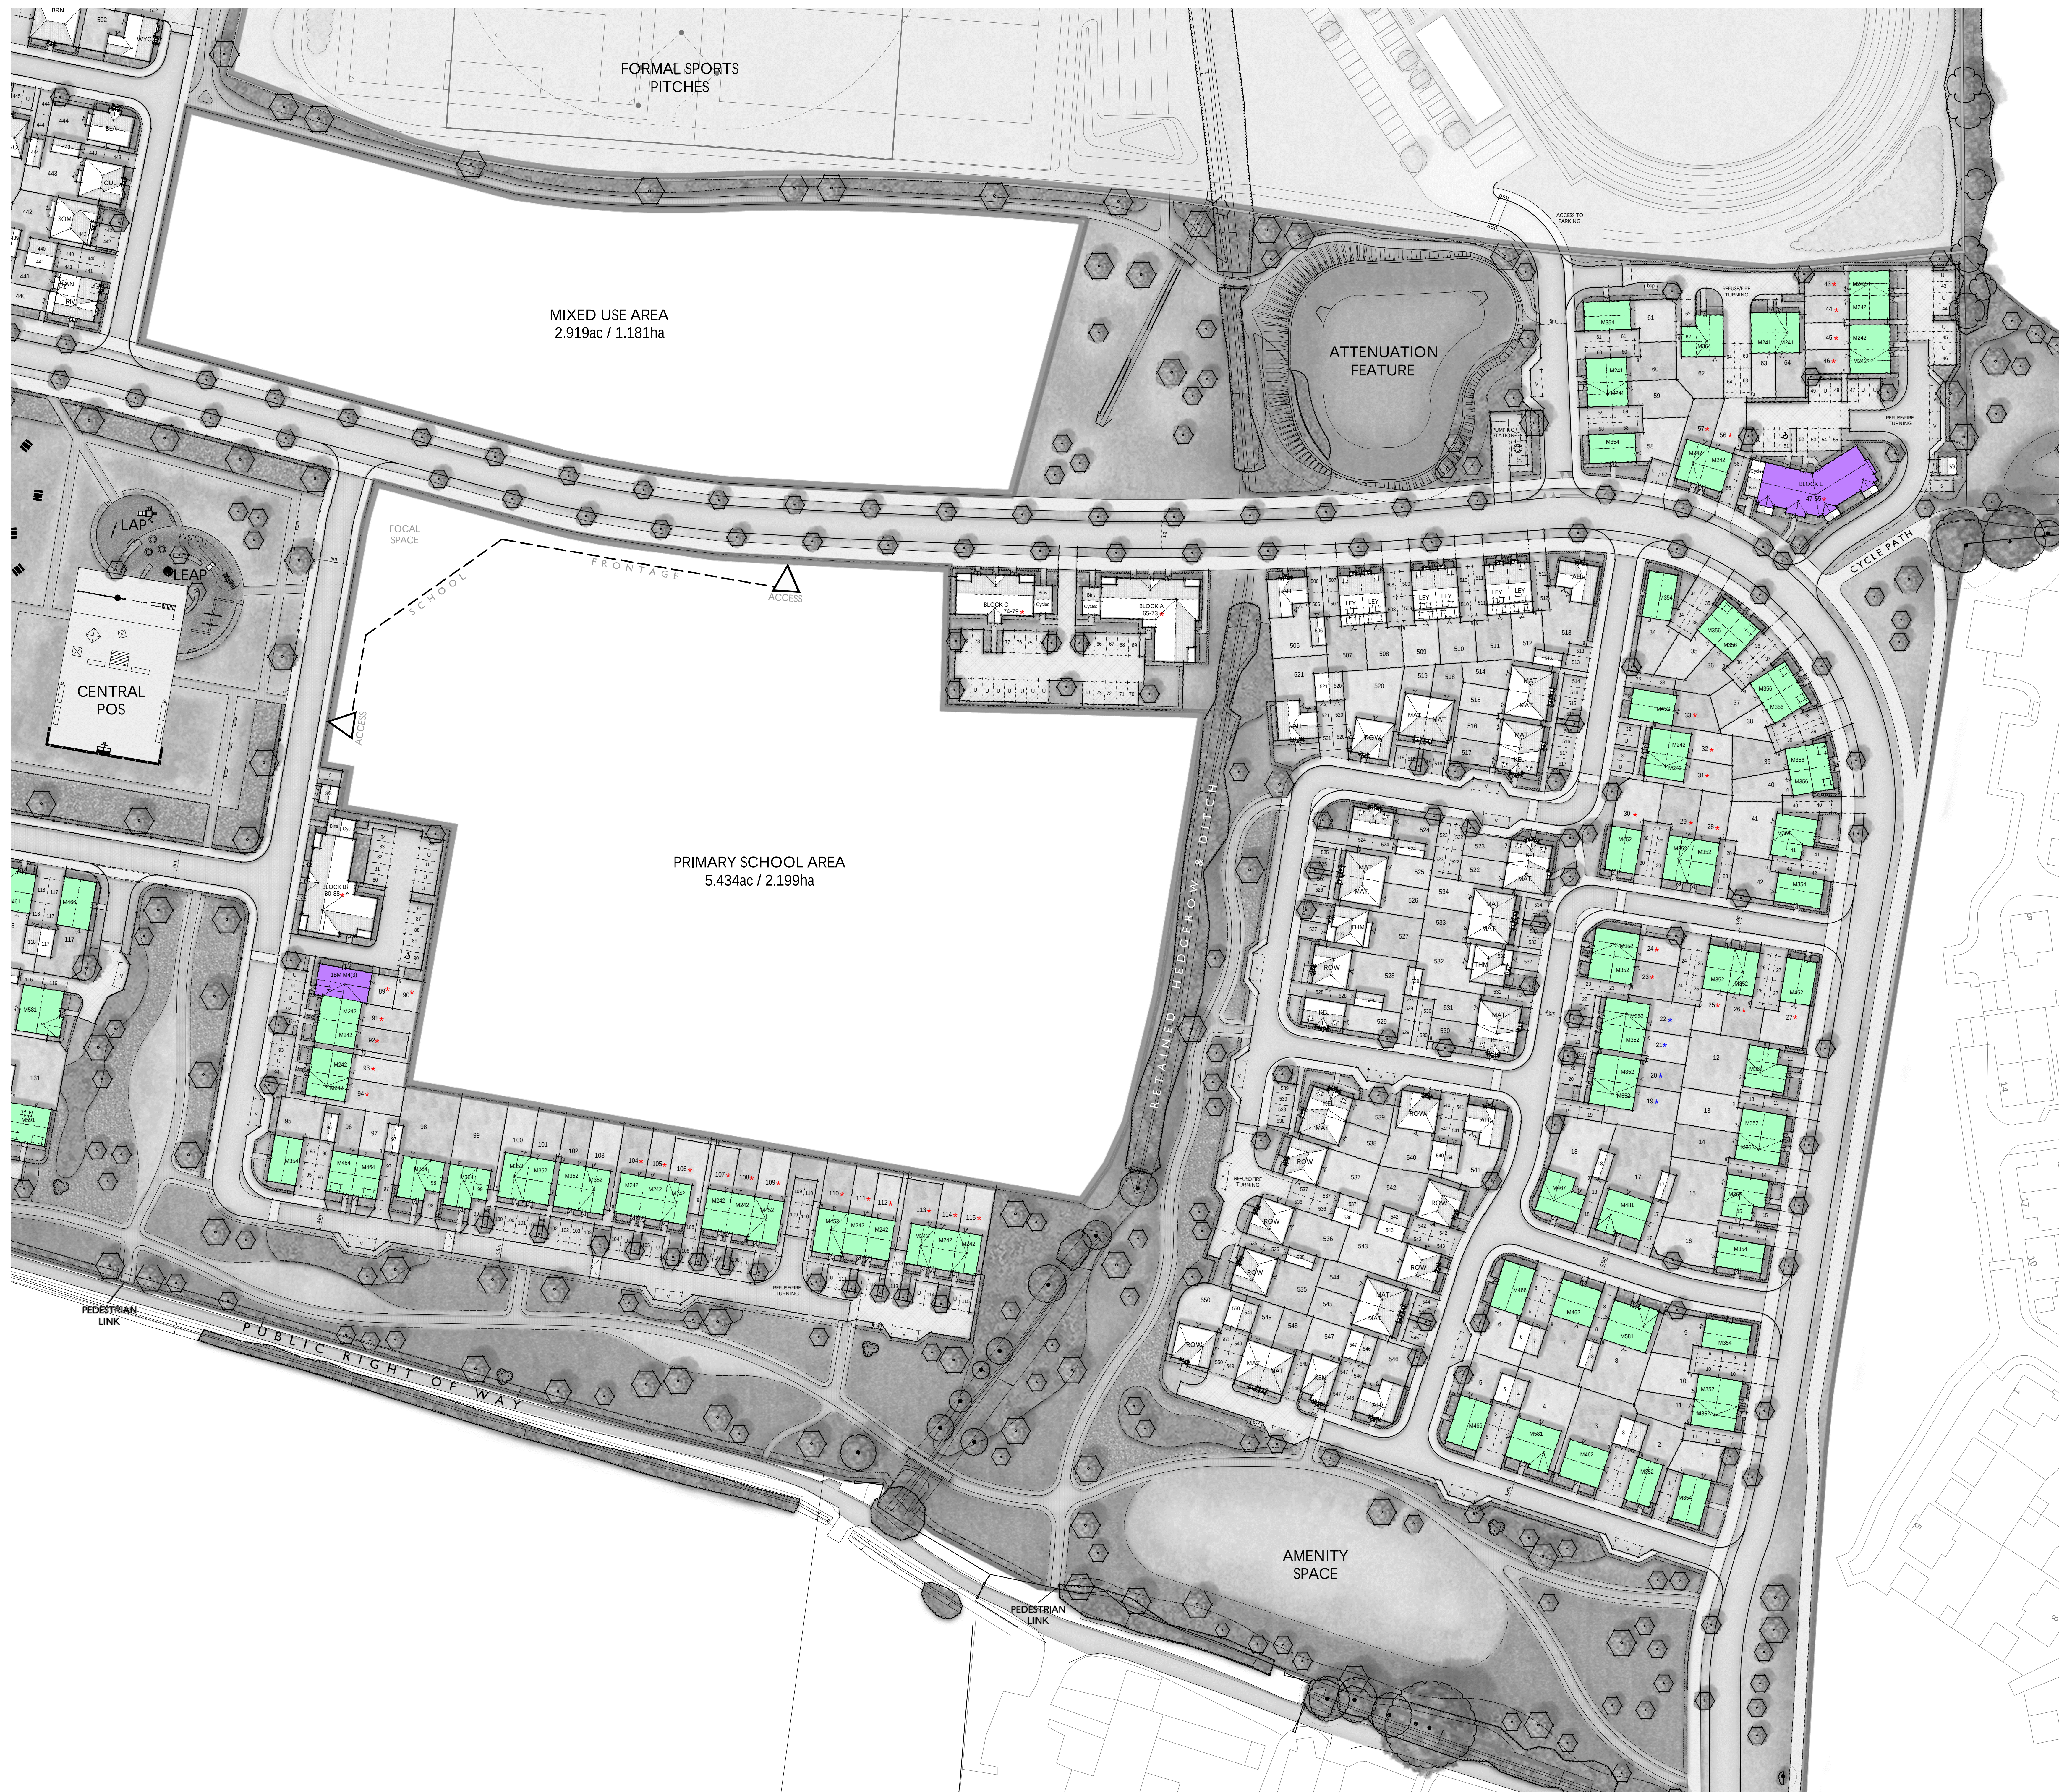


KEY

 M4(2)

 M4(3)

SHEET KEY

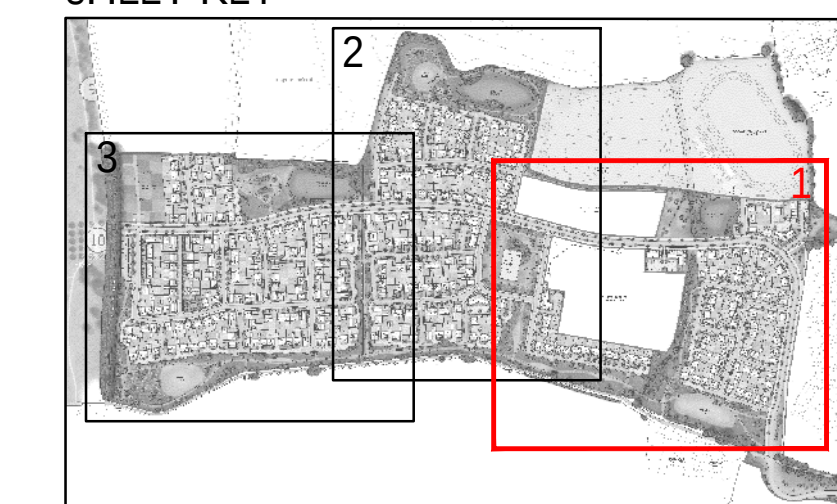

Scale 1:500

Rev	Date	Drawn	Check
C	14.01.26	LRD	BB
UPDATED TO LATEST LAYOUT			

Date: DECEMBER 2025

Drawn by: LRD Checked by: BB

Org No: C8_96_232_017_1 Rev.

Project:
LAND WEST OF IMBERHORNE LANE,
EAST GRINSTEAD

Title:
M4(2) & M4(3) PLAN
SHEET 1

Client: **Vistry Homes**

Client: **Vistry Homes**




COOPERBAILIE

©, Surrey GU19 5JN - Telephone 01276 450039 - www.cooperbaillie.co.uk
or amended, except by written permission. No liability will be accepted for amendments made by other