




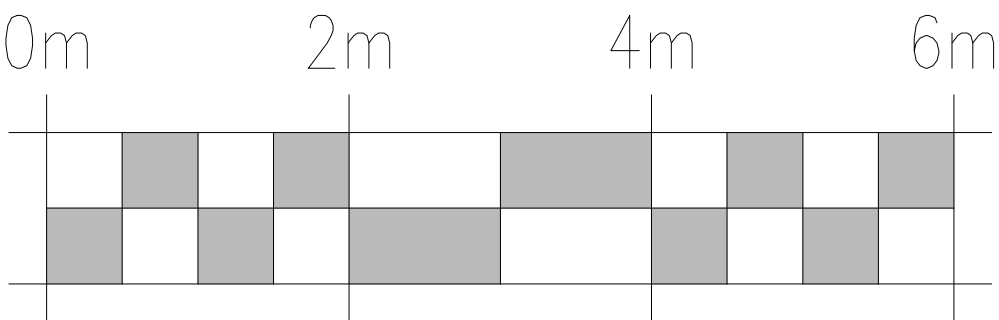


Section F-F

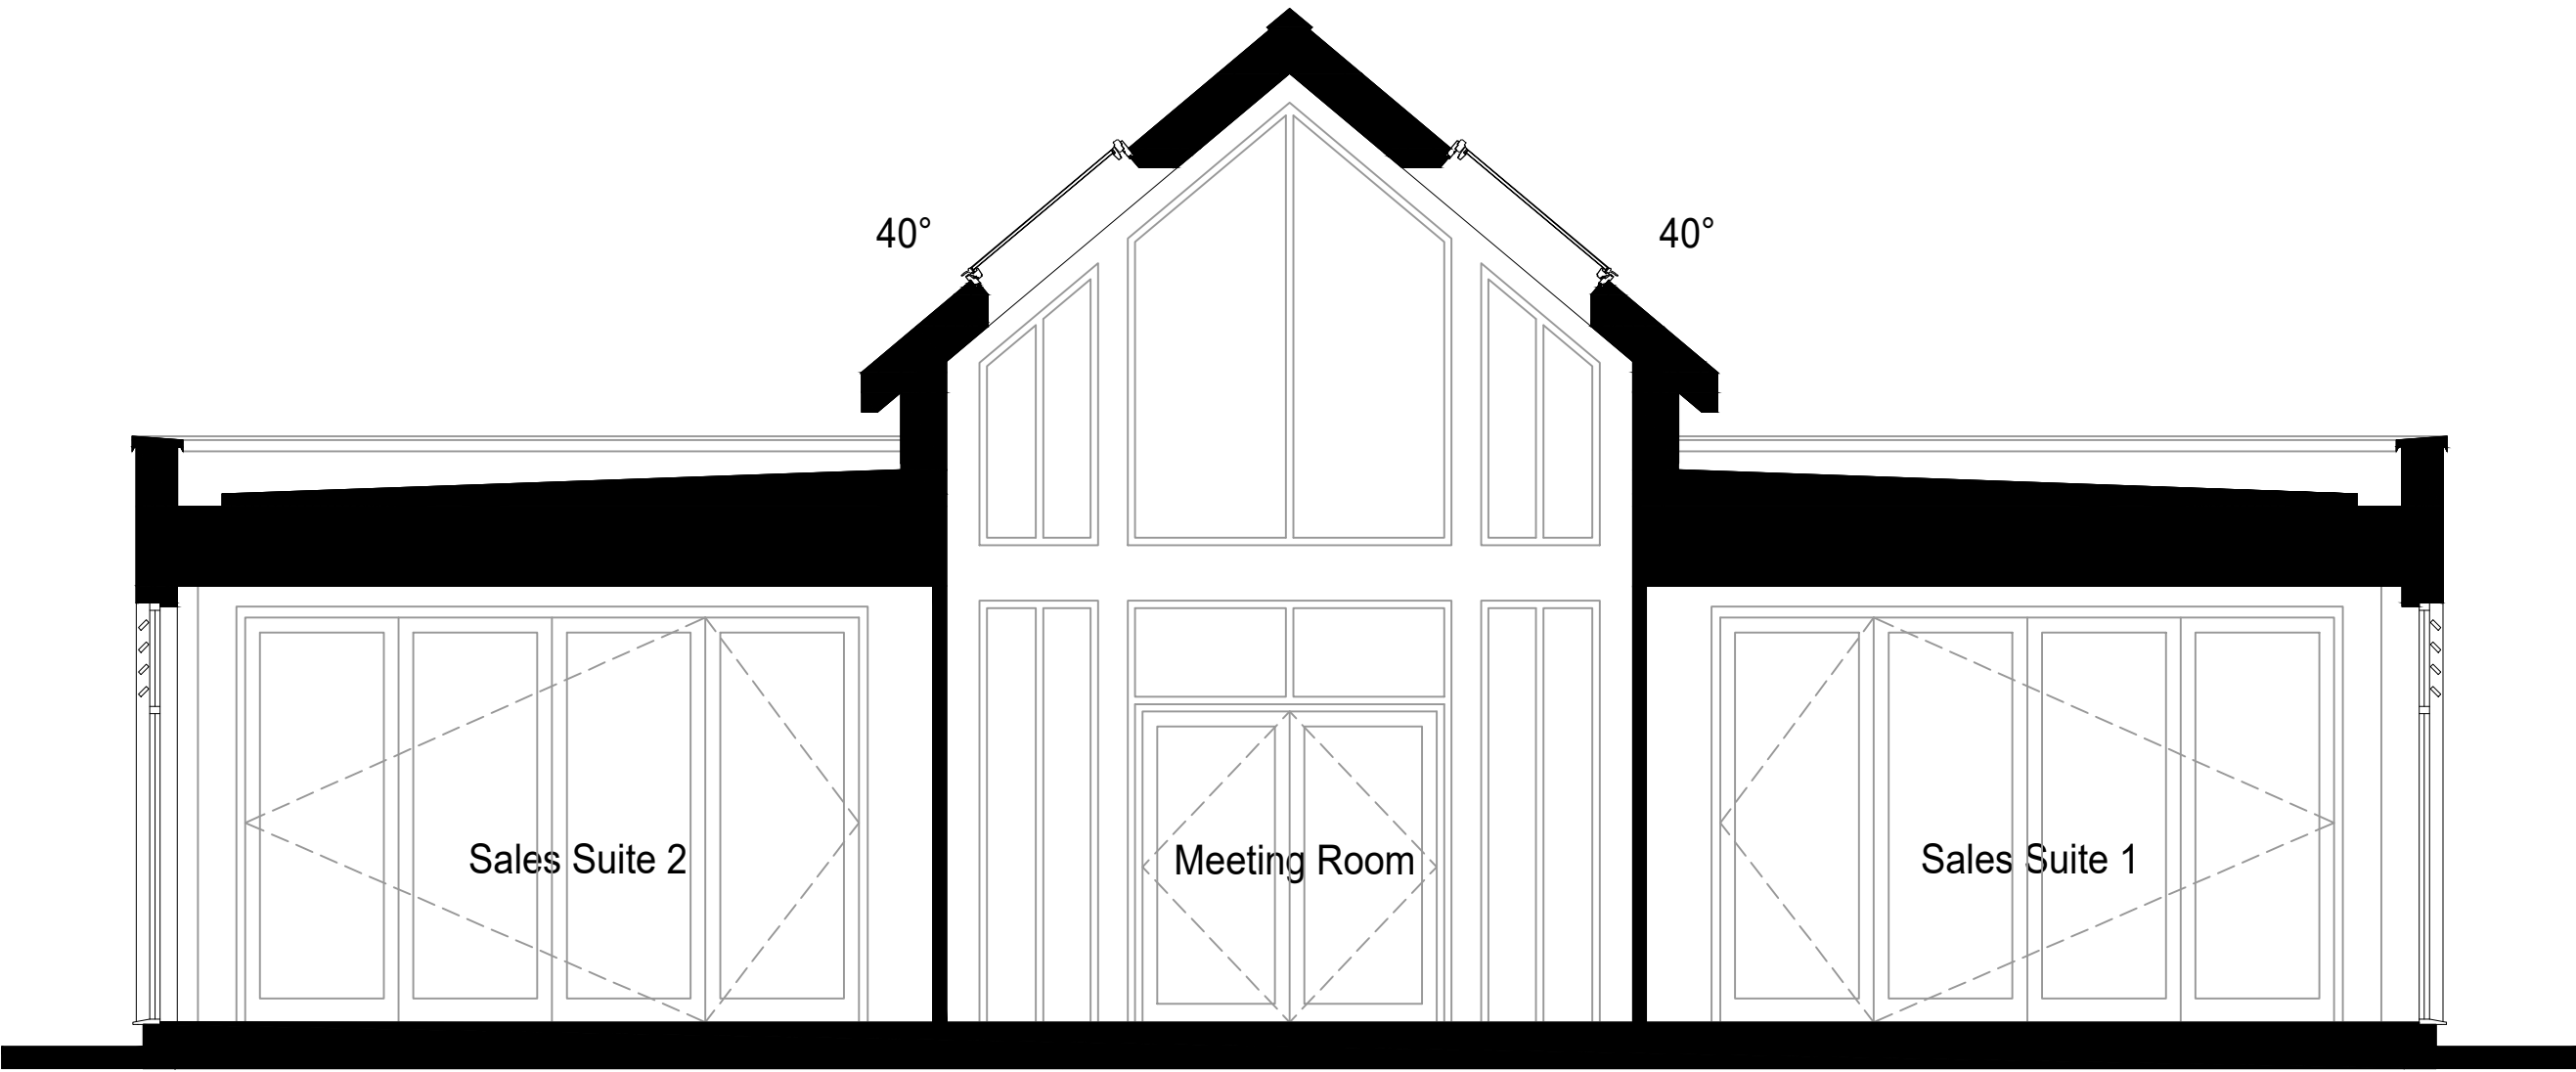

Section C-C

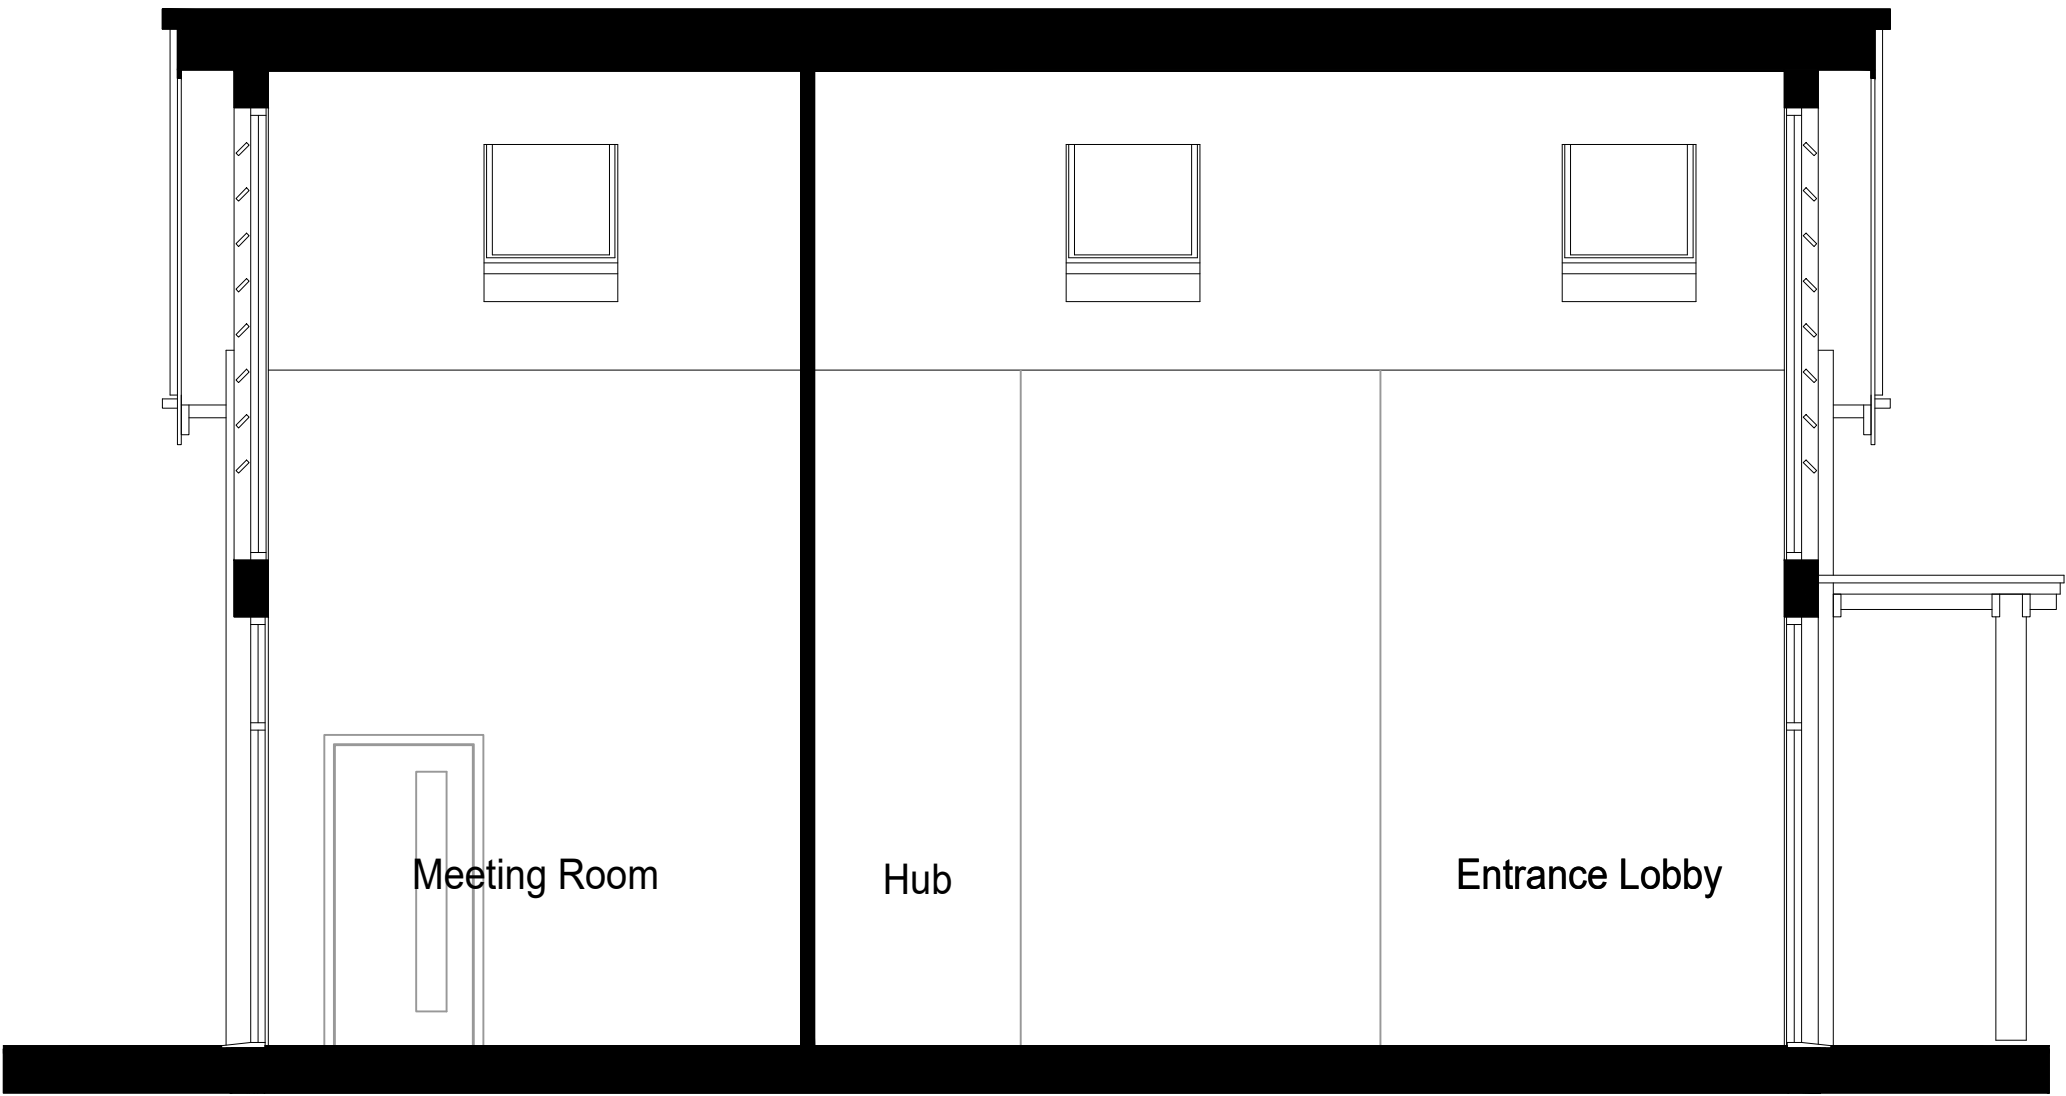

Section E-E

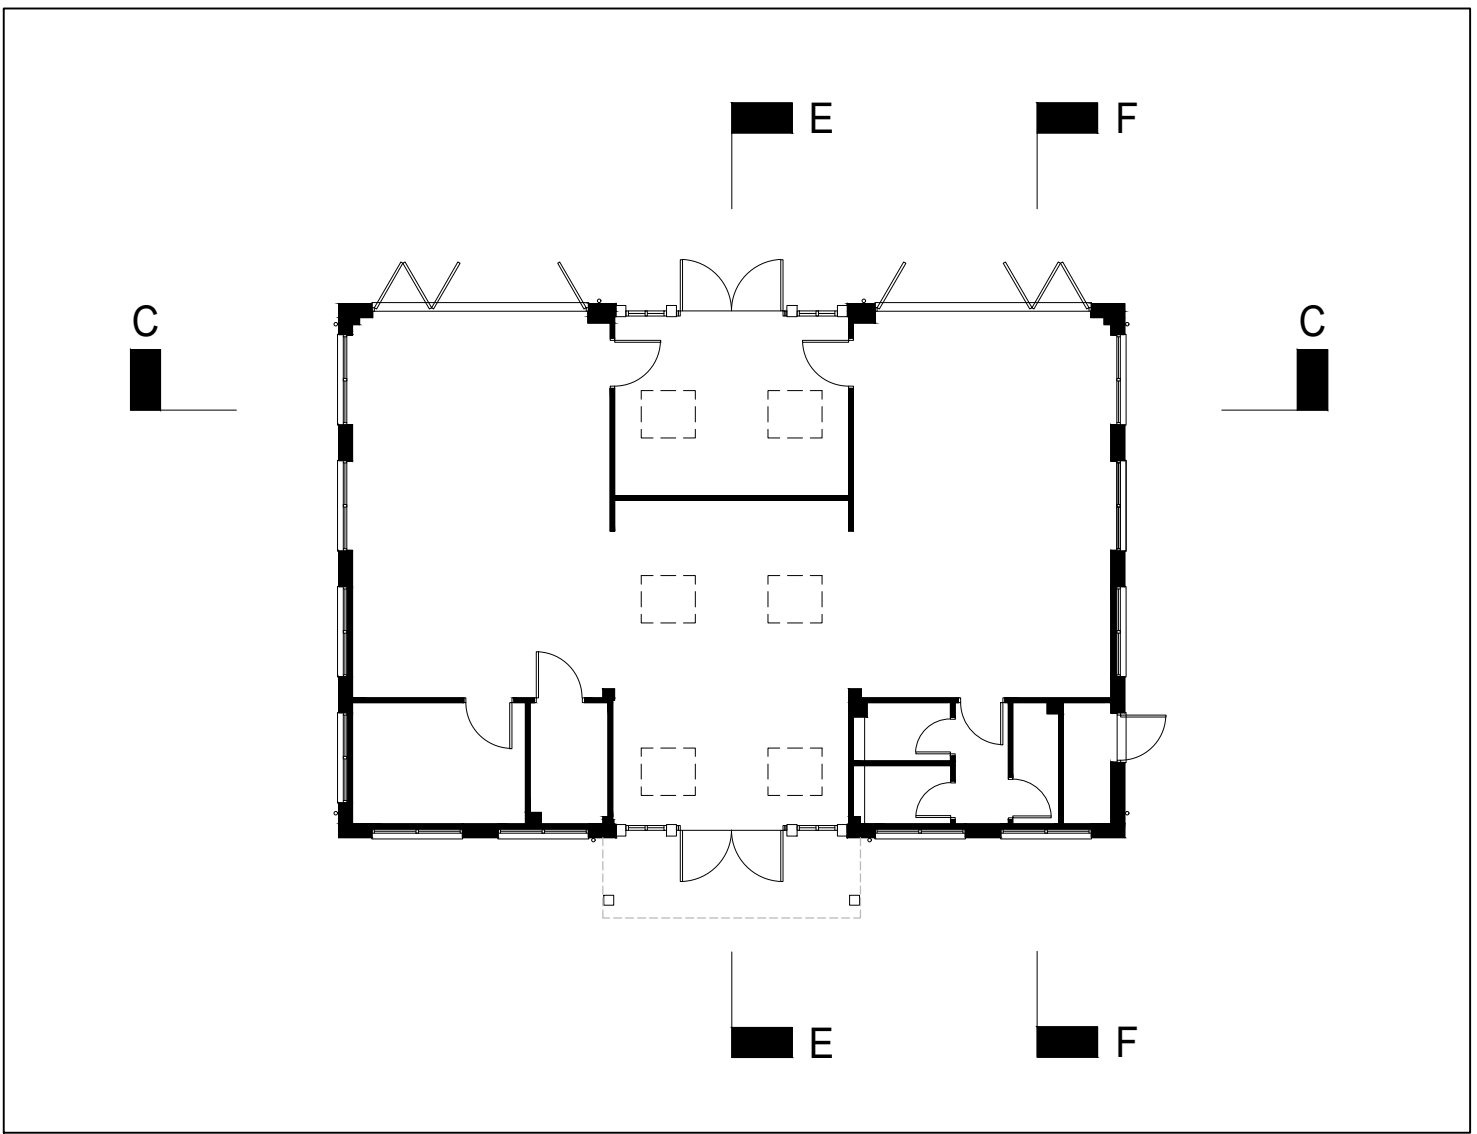

| REV   | DATE       | NOTE                   |
|---|------------|------------------------|
| DEVELOPMENT   |            |                        |
| Land East of Brighton Road<br>Pease Pottage   |            |                        |
| Thakeham Sales Centre   |            |                        |
| DRAWING TITLE   |            |                        |
| Sections<br>C-C, E-E, F-F   |            |                        |
| <div><br/><b>THAKEHAM</b><br/>Thakeham Homes Limited<br/>Thakeham House   Summers Place<br/>Stane Street   Billingshurst<br/>West Sussex   RH14 9GN</div> |            |                        |
| DRAWN   | DATE       | SCALE                  |
| LT   | March 2021 | 1:50 @ A1 (1:100 @ A3) |
| DRG No.   |            | REV.                   |
| T101_SC_106   |            |                        |