


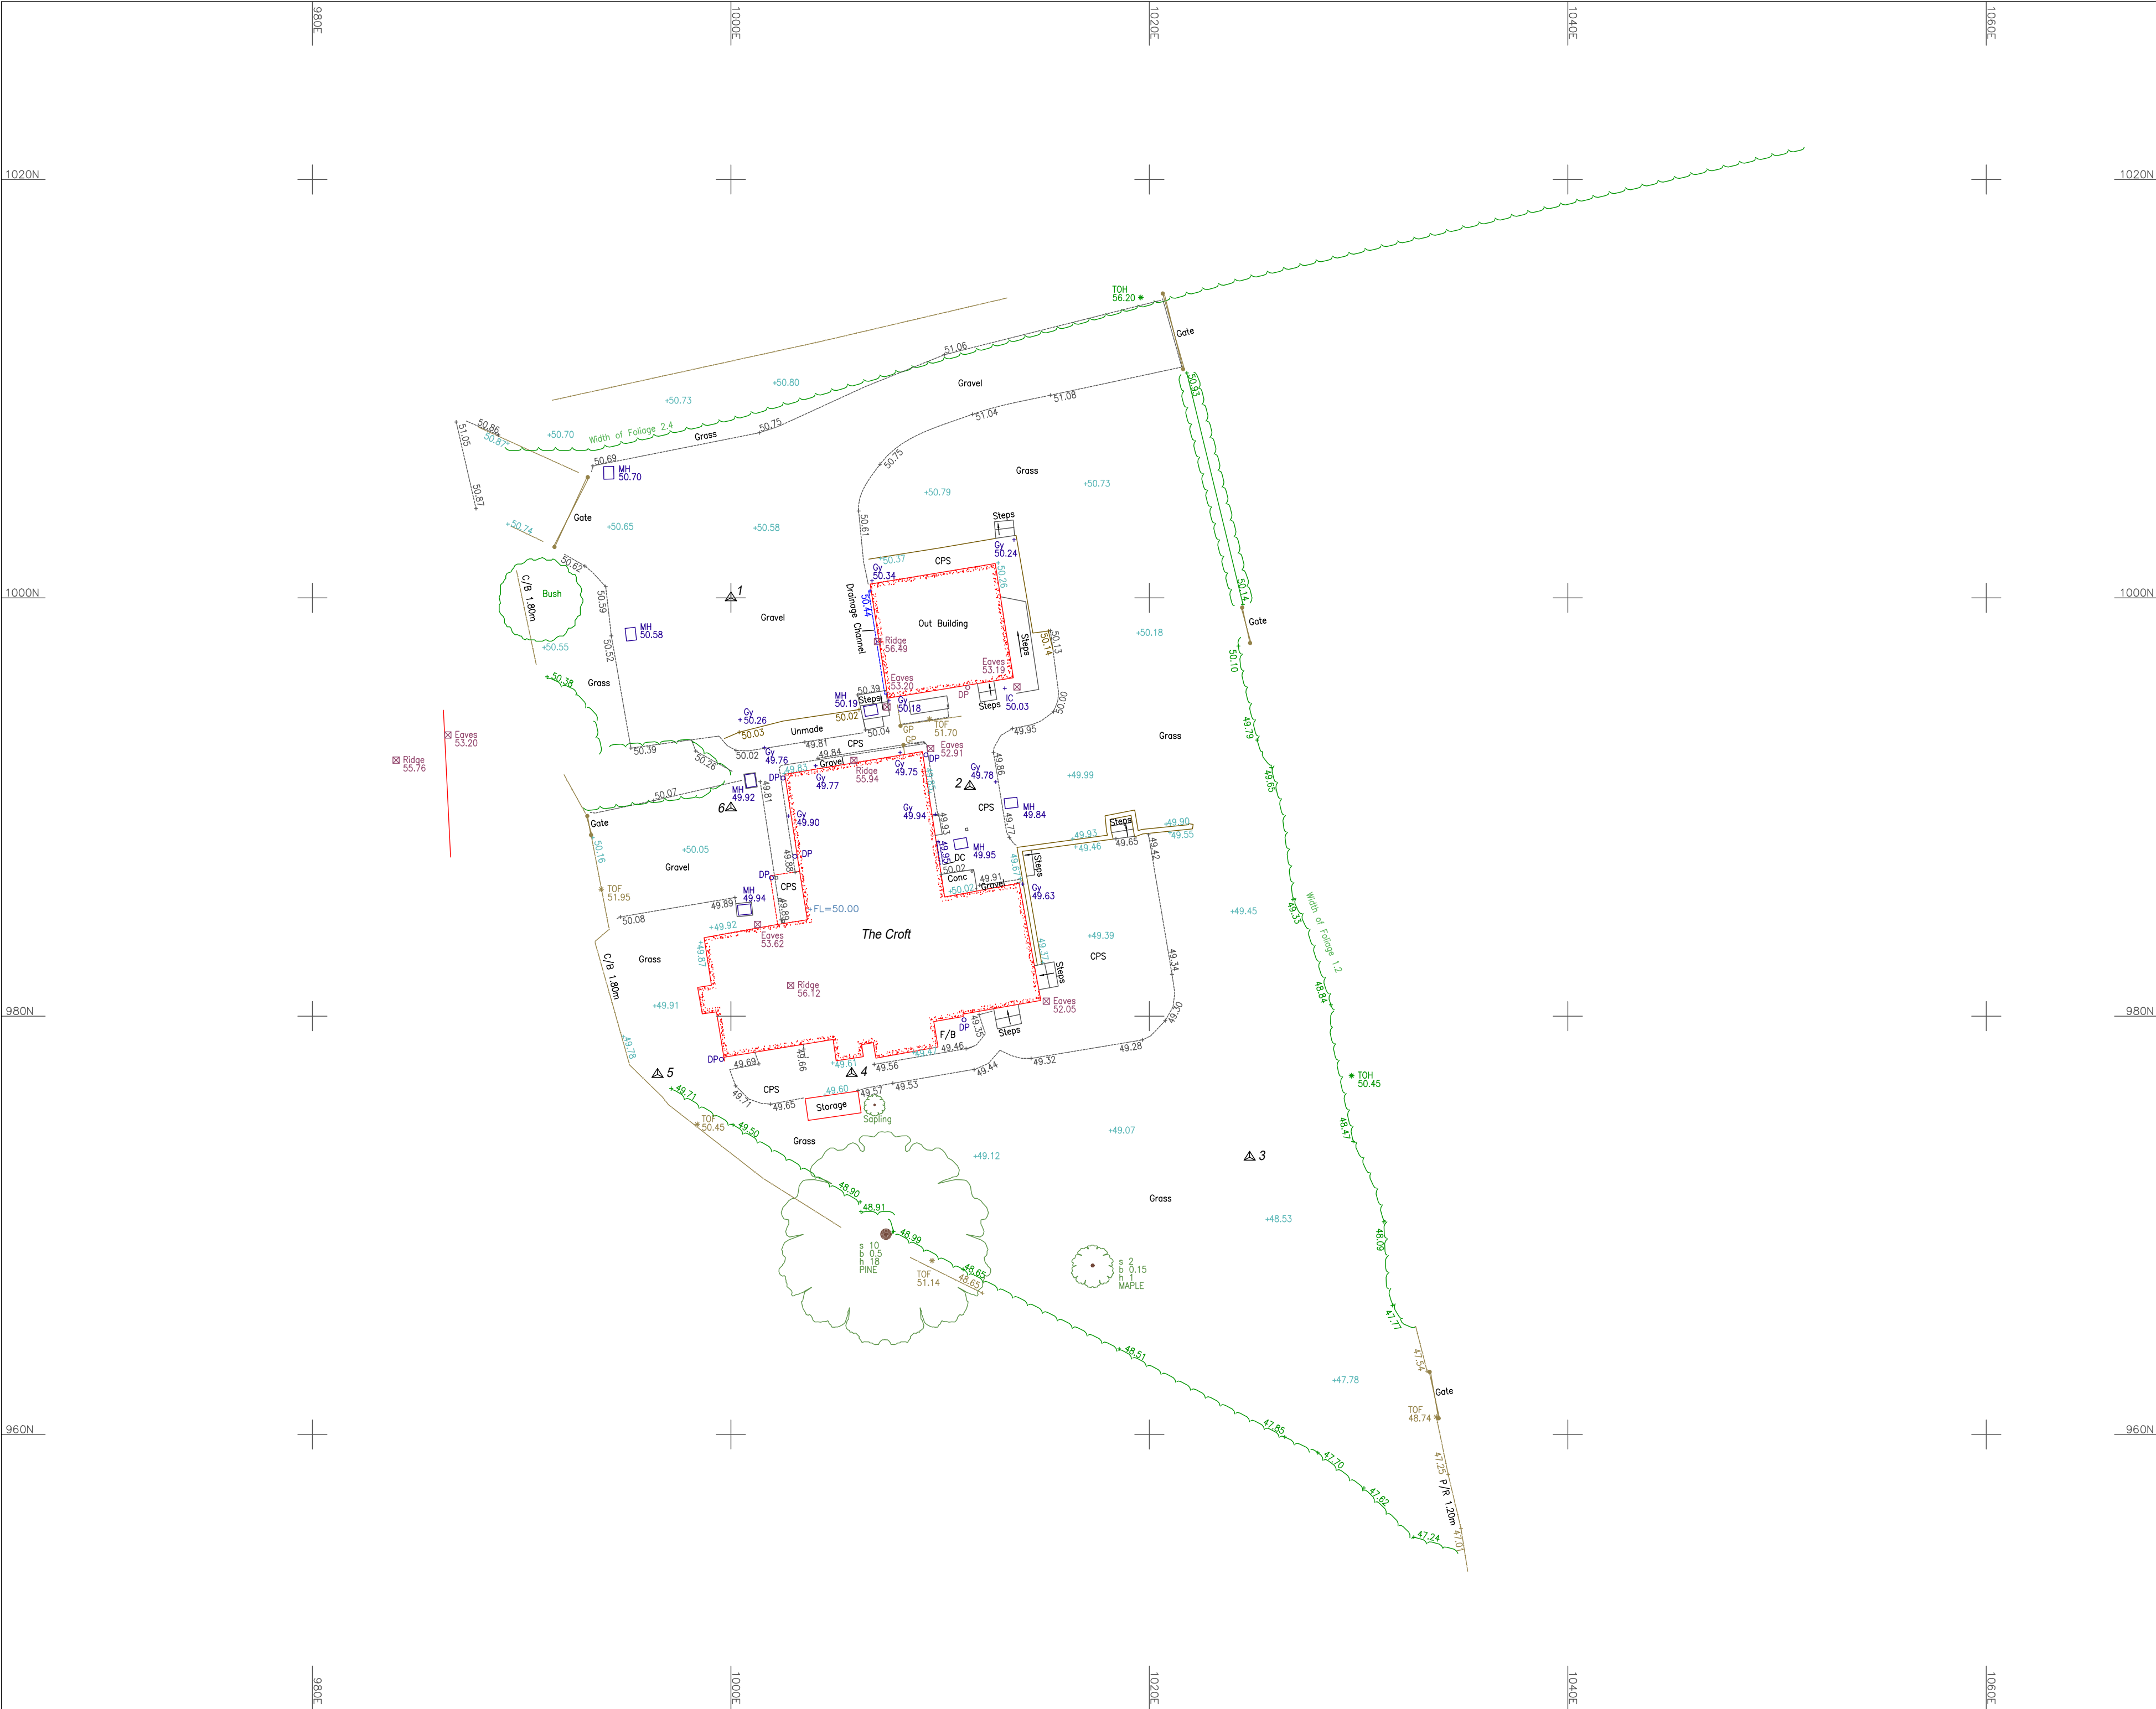

Important Information:

All information contained in this drawing (including digital data) should be checked and verified prior to any fabrication or construction.

We advise that an arborologist be appointed to correctly determine the species and condition of all trees surveyed prior to any design work.

Survey Legend

FENCES		Trees	
BARBED WIRE FENCE	BW	Tree	Tree
CORRUGATED IRON FENCE	CI	Tree	Tree
CLOSE BOARD FENCE	CB	Tree	Tree
CHESTNUT FALING FENCE	CF	Tree	Tree
IRON RAILING FENCE	IR	Tree	Tree
POST AND RAIL FENCE	PR	Tree	Tree
POST AND WIRE FENCE	PW	Tree	Tree
CHAIN LINK FENCE	CL	Tree	Tree
LARCH LAP FENCE	LL	Tree	Tree
INTERWOVEN FENCE	IW	Tree	Tree
WIRE MESH FENCE	WM	Tree	Tree

ABBREVIATIONS

ABBREVIATIONS		MARKER	
BOLLARD	Bu	MARKER	Ma
BRITISH TELECOM IC	BT	NOTICE BOARD	NB
CONCRETE PAVING SLABS	CPS	PARKING METER	PM
COVER LEVEL	CL	ROAD NAME PLATE	RNP
DROP KERB	DK	ROAD SIGN	RS
ELECTRIC INSPECTION COVER	EC	ROADWORK EYE	RE
ELECTRICITY POLE	EP	RETAINING WALL	RW
FIRE HYDRANT	FH	RAINWATER PIPE	RWP
FLOWER BED	FB	STOP VALVE	SV
FOOTPATH	FP	TELEGRAPH POLE	TP
GAS VALVE	GV	TELEPHONE CALL BOX	TCB
GULLY	GU	TRAFFIC LIGHT	TL
INSPECTION COVER	IC	UNKNOWN TO LIFT	UTL
PIPE INVERT LEVEL	IL	UNKNOWN	UN
KERB OUTLET	KO	VENT PIPE	VP
MANHOLE	MH	WATER METER	WM
THRESHOLD	TH	DIAMETER	D

North:

Grid: Local Grid

Levelling: Ground Floor Level as shown. Value used 50.00m

Drawing Title: Topographical Survey

Site Address: The Croft, Fairlight Farm, Holyte Road, East Grinstead

Client: Jeremy Miles

Surveyor	MM	Drawn By	AH	Verified By	AF	Date	24.11.23
CM No:	CM23841/T	Rev:					
Scale:	1:200m @ A2	Date:	November 2023				

Cadmap Ltd
Unit 131 Dunsfold Park
Cranleigh
Surrey, GU8 8TB
T: 01483 429385
E: info@cadmap.co.uk
W: www.cadmap.co.uk

Workstation
www.workstation.co.uk
SSIP
Accredited Contractor

THE SURVEY CONSTRUCTIONLINE
ASSOCIATION
Accredited Contractor