
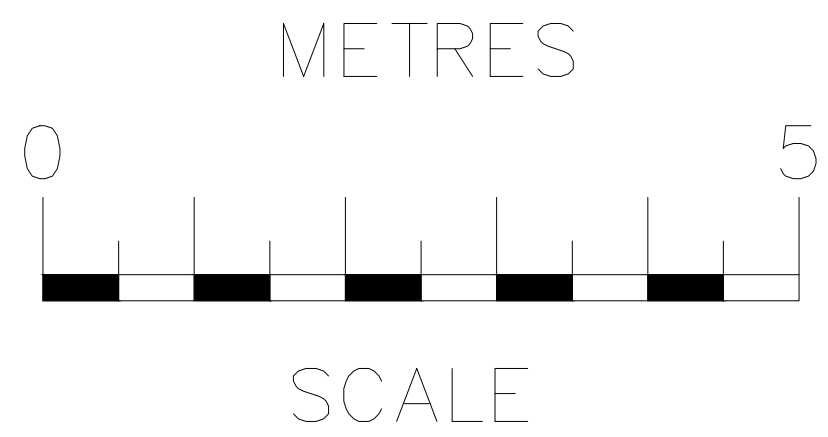
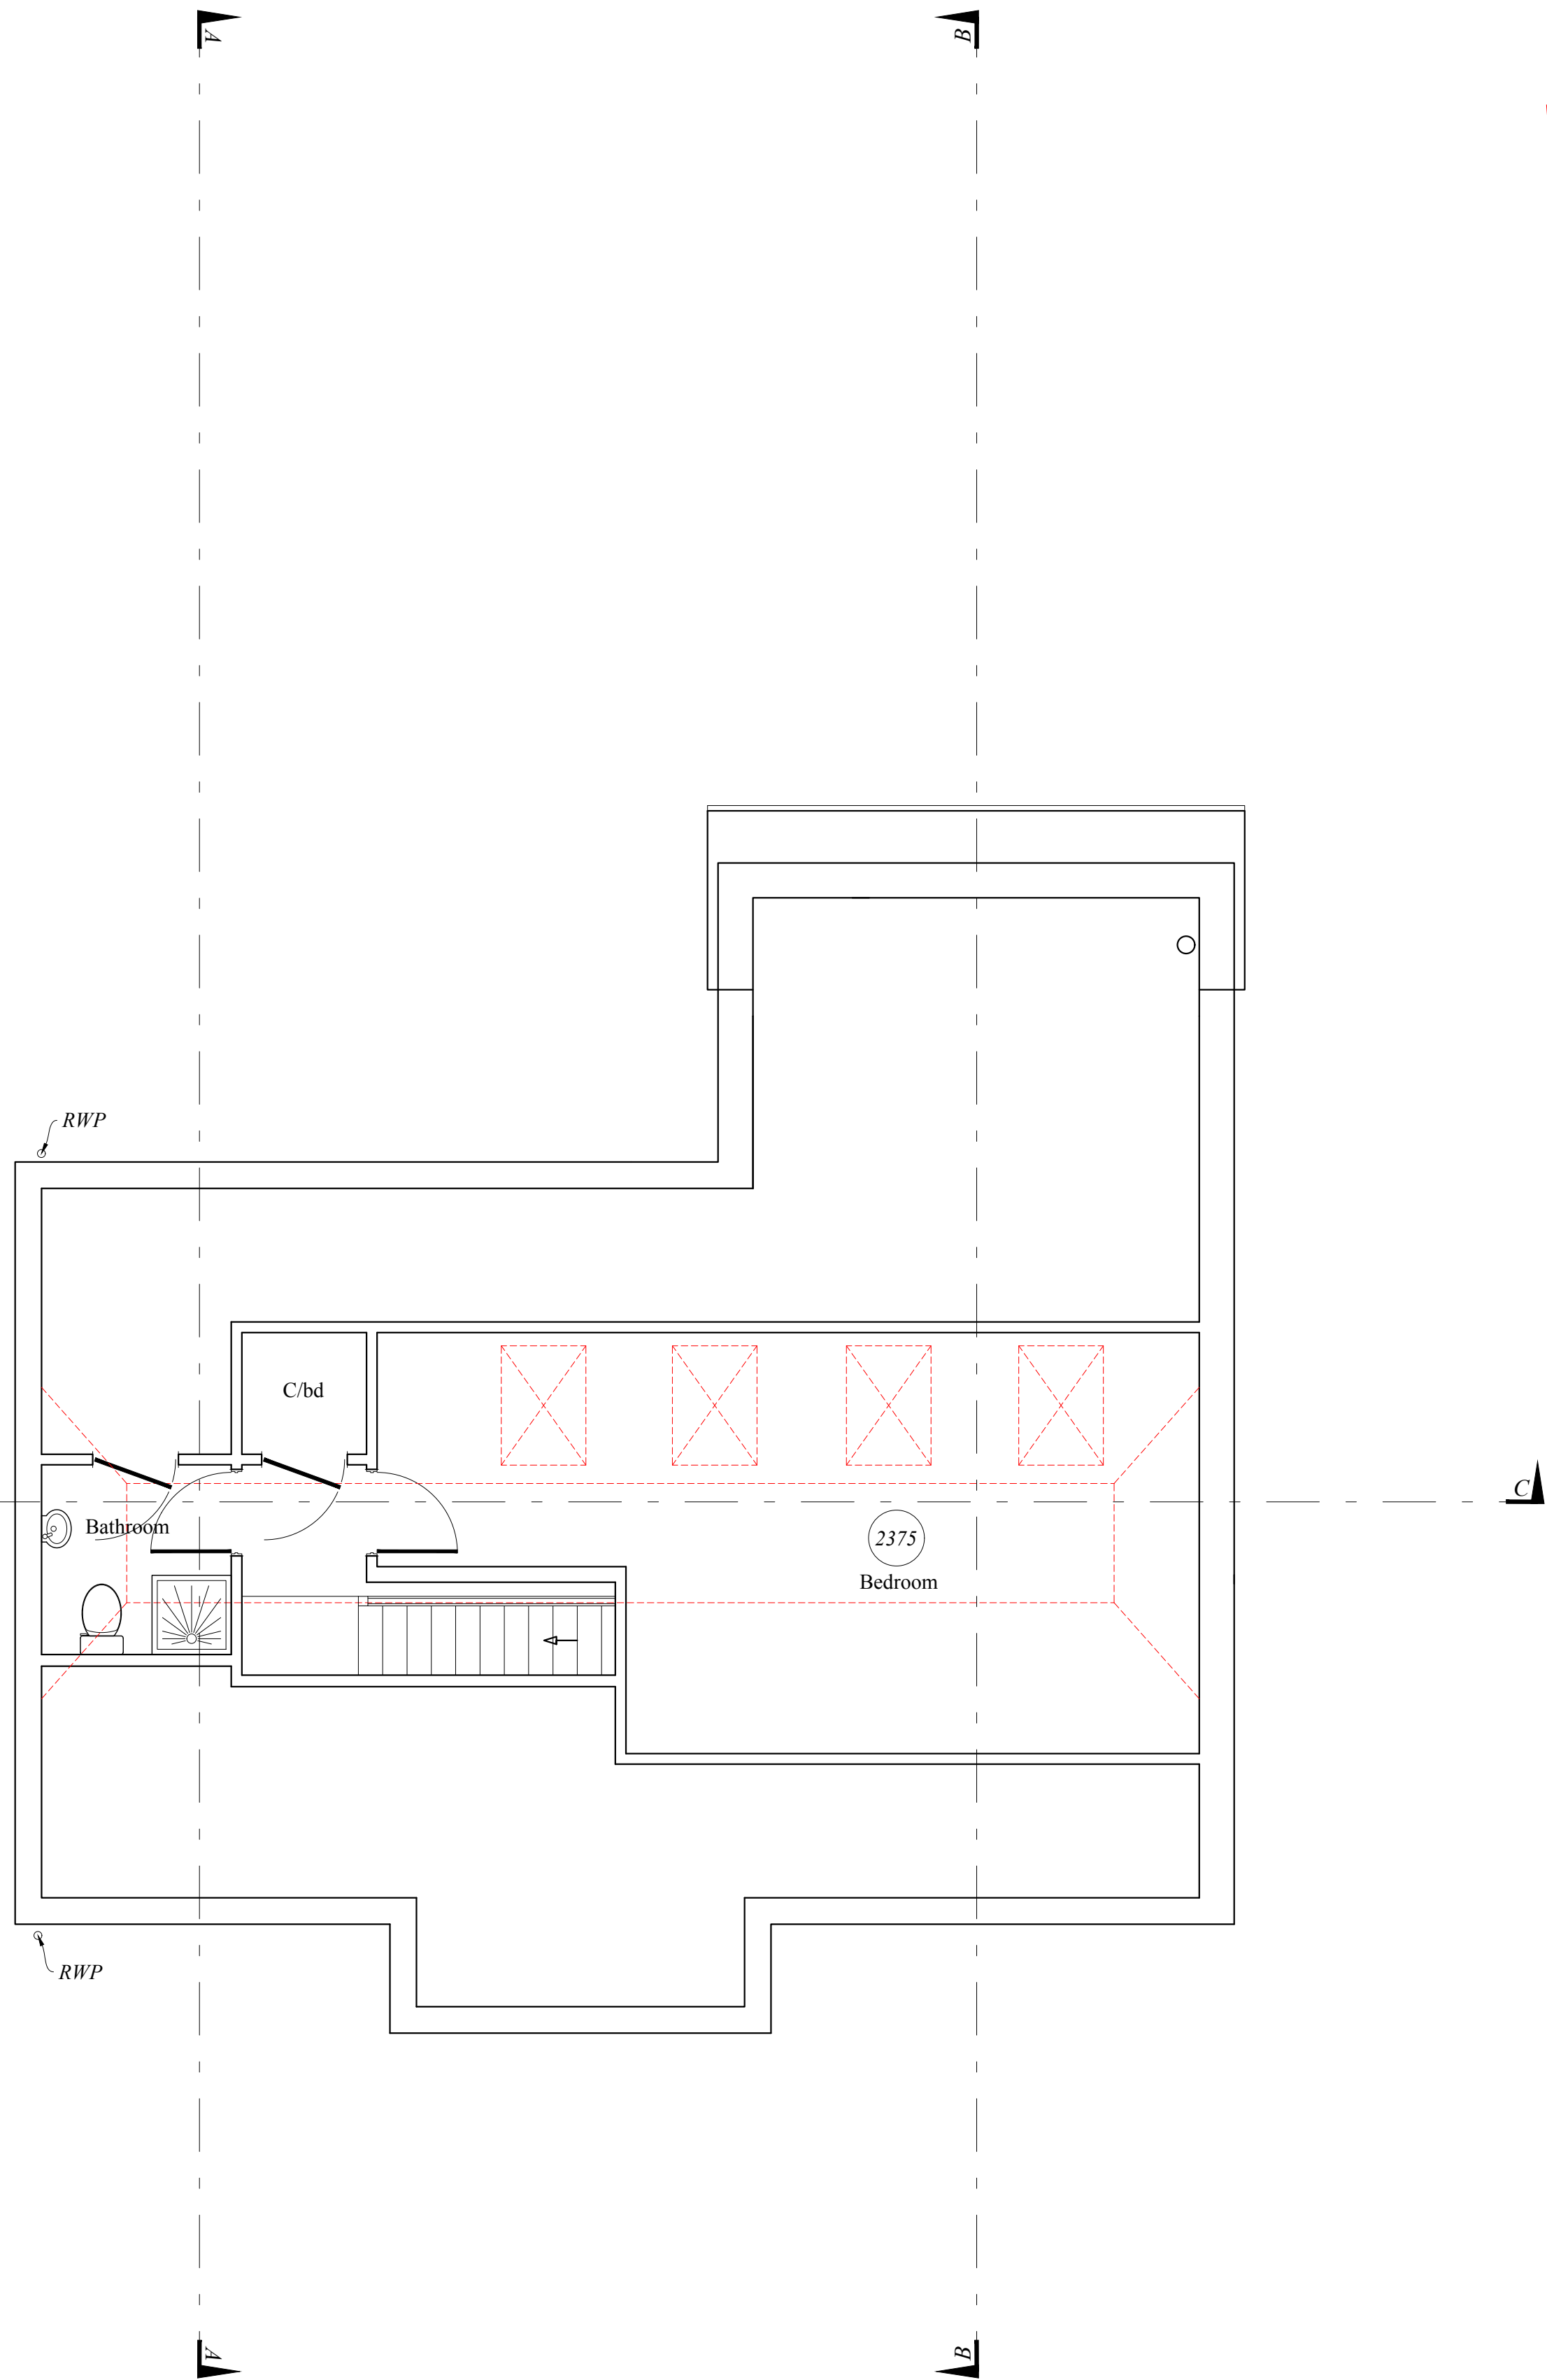


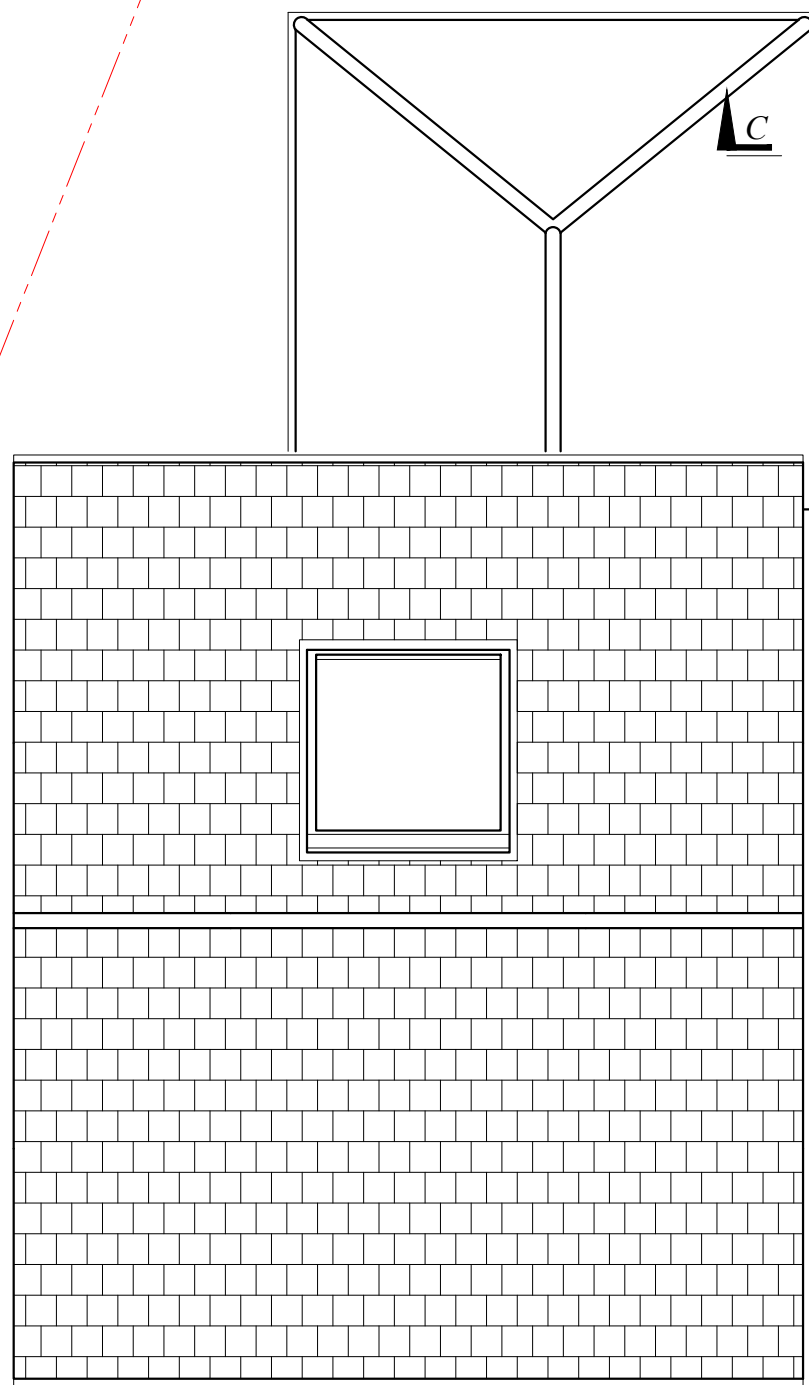

Loft Plan

rev	date	description
RB Design 1 Rye Avenue, Croydon, Surrey, West Sussex RH10 4AG Tel: 01342 523 765 Fax: 07500 9908 5238 e-mail: info@rbdesign.co.uk		
project	drawing	date
4 Burton Gardens, Longfield Road EAST GRINSTEAD RH11 2HD	WORKS	23.09.24
client	scale	sheet no.
Mr & Mrs Thwaites	1:50	PLN 06
PLANS PROPOSED		06