


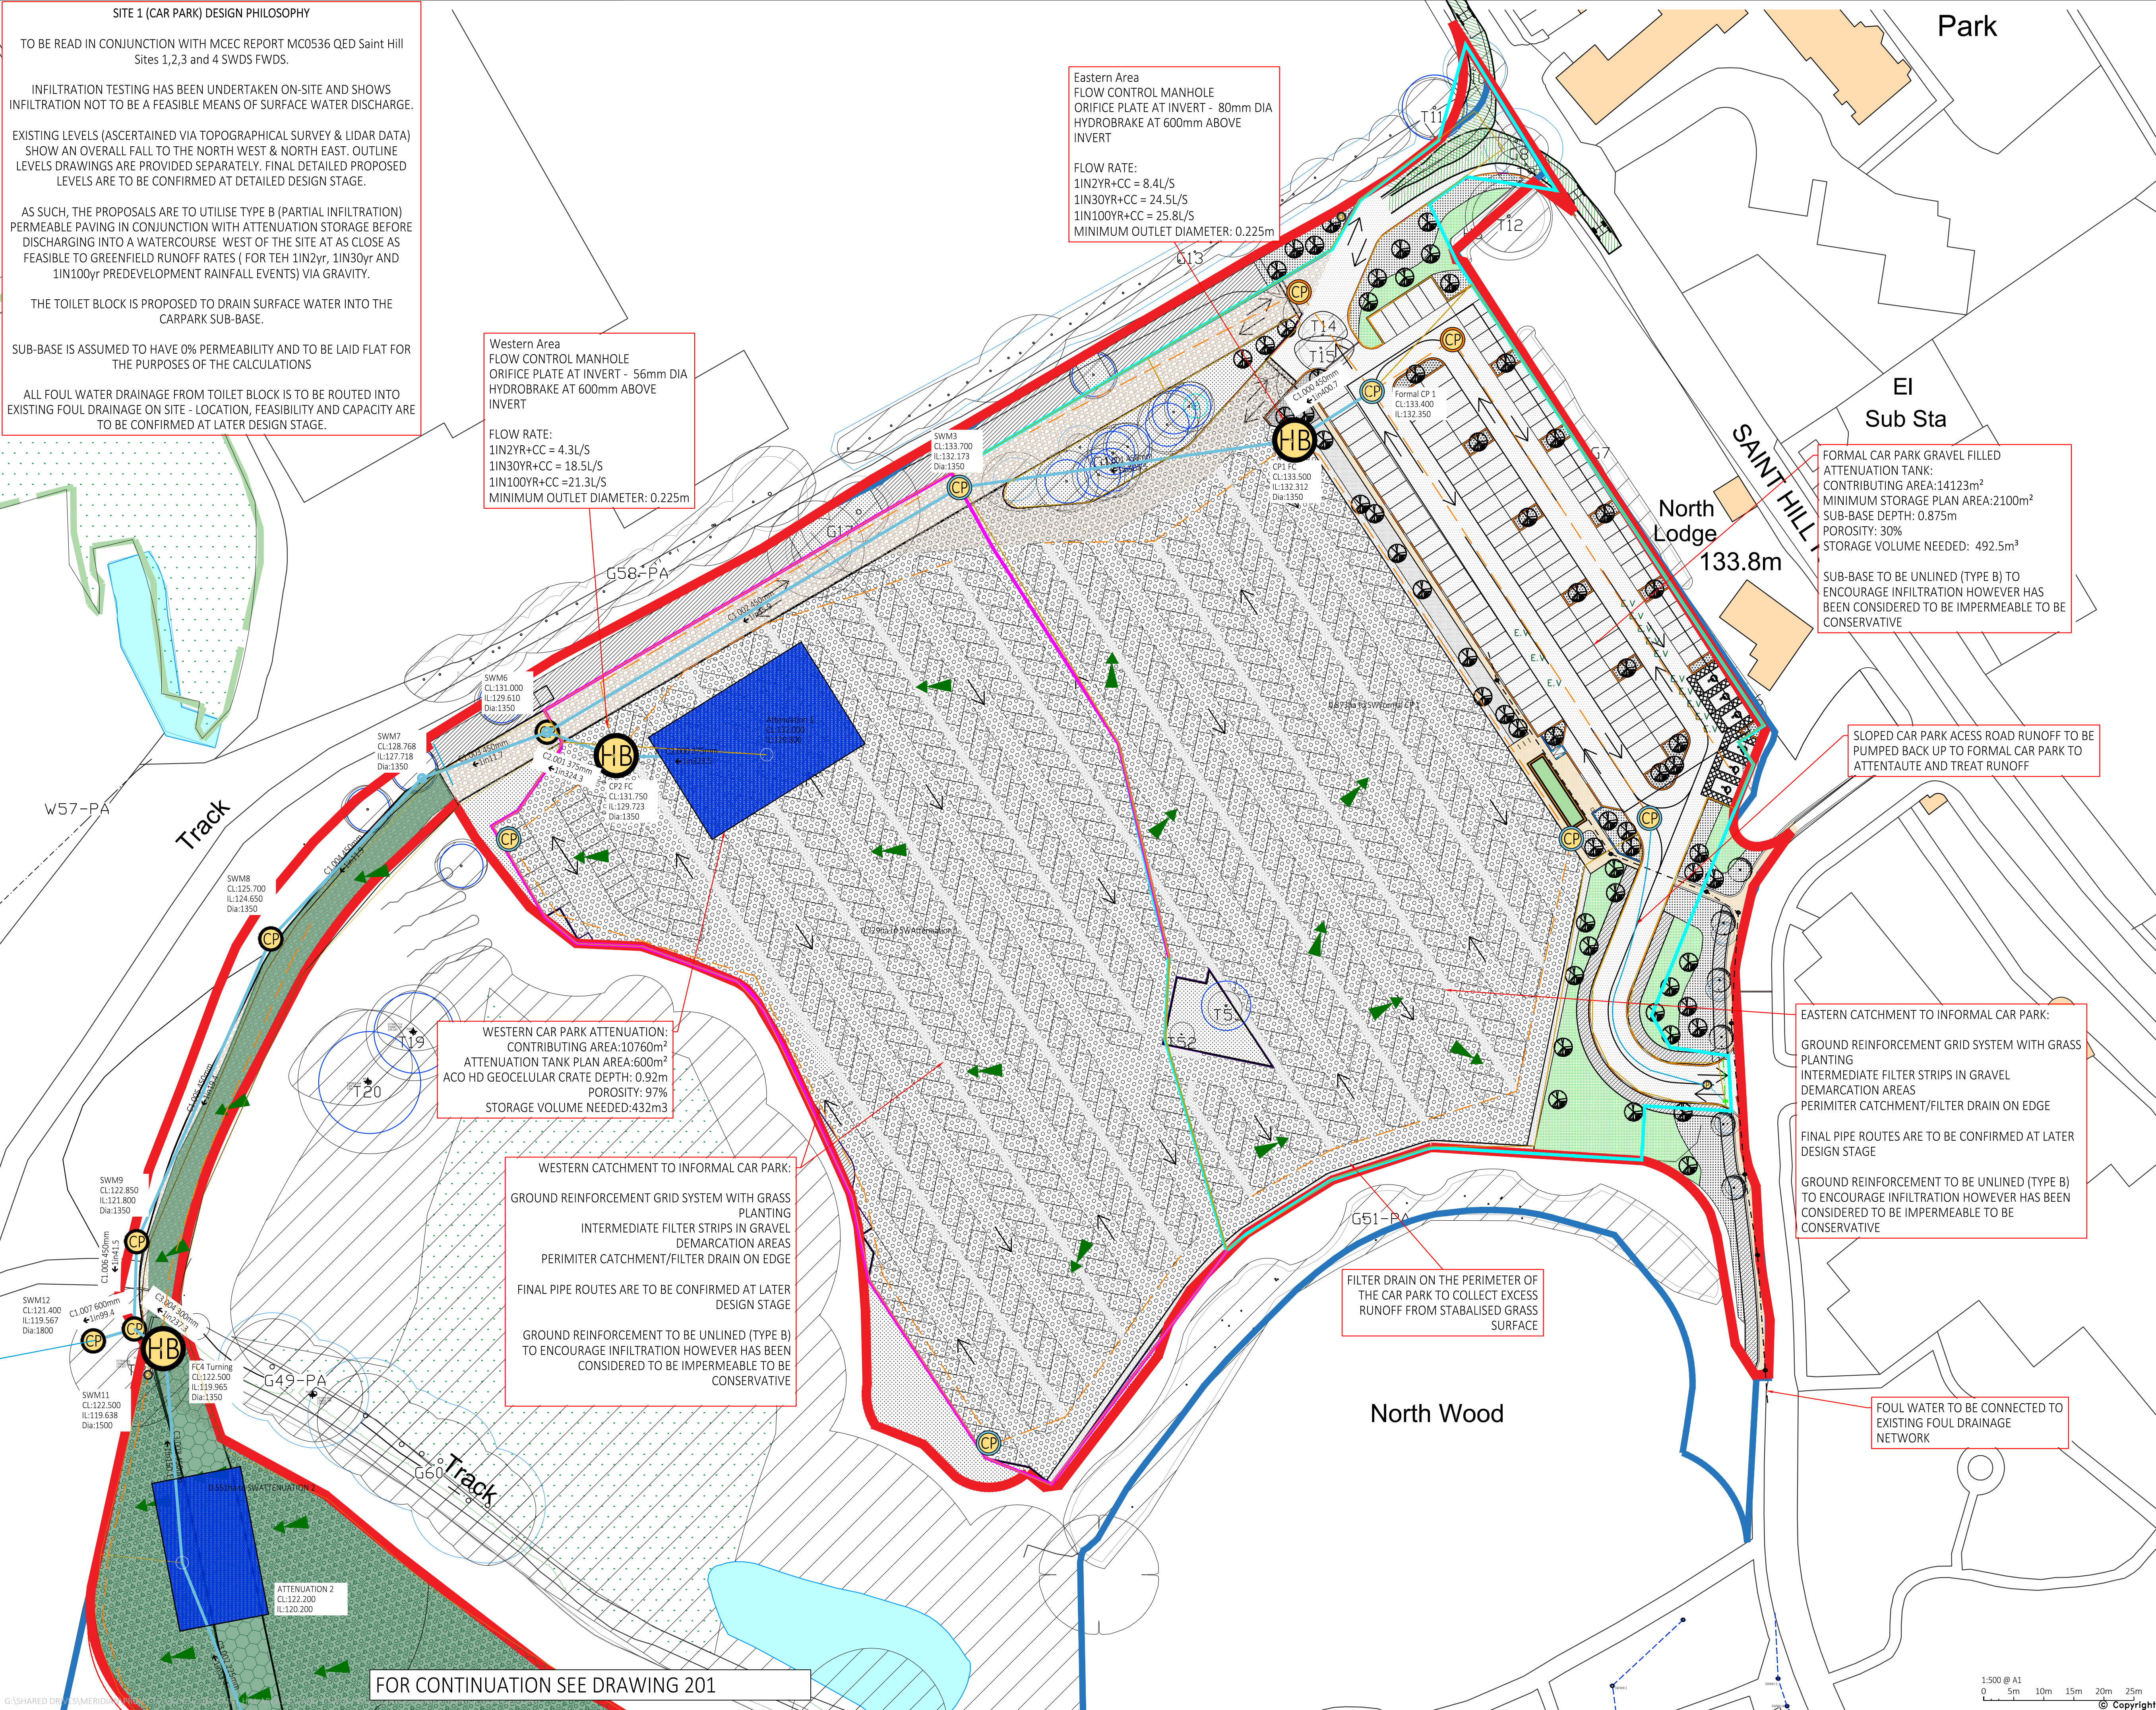

DISCLAIMER NOTES:

- THIS DOCUMENT IS COPYRIGHT OF QED STRUCTURES AND MUST BE TREATED AS CONFIDENTIAL.
- THIS DOCUMENT MUST NOT BE ALTERED, REPRODUCED OR DISTRIBUTED WITHOUT PRIOR WRITTEN CONSENT OF QED STRUCTURES. QED STRUCTURES ACCEPTS NO RESPONSIBILITY FOR ANY DISCREPANCIES ARISING AS A RESULT OF THE ORIGINAL INFORMATION BEING ALTERED BY OTHERS.
- QED STRUCTURES ACCEPTS NO RESPONSIBILITY FOR THE ACCURACY OF BACKGROUND INFORMATION PRODUCED BY THIRD PARTIES - THIS MUST BE TREATED AS INDICATIVE ONLY.
- THE DOCUMENT STATUS "INFORMATION" OR "PRELIMINARY" INDICATES THAT THE DRAWING IS FOR REFERENCE PURPOSES ONLY. QED STRUCTURES ACCEPTS NO RESPONSIBILITY FOR THE COMPLETENESS OF INFORMATION UNDER THIS STATUS.
- THE DOCUMENTS STATUS "RECORD" OR "AS-BUILT" HAS BEEN PREPARED, IN PART, BASED UPON INFORMATION FURNISHED BY OTHERS. WHILE THIS INFORMATION IS BELIEVED TO BE RELIABLE, QED STRUCTURES ACCEPTS NO RESPONSIBILITY FOR THE ACCURACY OF THIS "RECORD" OR "AS-BUILT" DOCUMENT OF ANY ERRORS OR OMISSIONS THAT MAY HAVE BEEN INCORPORATED INTO IT AS A RESULT OF INCORRECT INFORMATION PROVIDED TO QED STRUCTURES. THOSE RELYING ON "AS-BUILT" INFORMATION ARE ADVISED TO OBTAIN INDEPENDENT REIFICATION OF ITS ACCURACY.
- THIS DRAWING IS NOT TO BE SCALED, WORK FROM GIVEN DIMENSIONS ONLY.
- THIS DRAWING IS TO BE READ IN CONJUNCTION WITH ALL RELEVANT ARCHITECTS, SERVICE ENGINEERS, SPECIALISTS, QED STRUCTURES DRAWINGS, SPECIFICATIONS AND BILL OF QUANTITIES.
- ANY DISCREPANCIES OR VARIATIONS ARE TO BE REPORTED IMMEDIATELY TO QED STRUCTURES FOR CLARIFICATION BEFORE THE AFFECTED WORK COMMENCES.
- ALL DIMENSIONS ARE TO BE CHECKED ON SITE, ANY DISCREPANCIES RE TO BE REPORTED IMMEDIATELY TO QED STRUCTURES FOR CLARIFICATION BEFORE THE AFFECTED WORK COMMENCES.
- THE CONTRACTOR IS RESPONSIBLE FOR ALL TEMPORARY WORKS AND FOR THE STABILITY OF THE WORKS IN PROGRESS.

LEGEND

	PERMEABLE ASPHALT TO PERMANENT CAR PARK ONLY
	COMPACTED GRAVEL
	GROUND REINFORCEMENT GRID SYSTEM WITH GRASS PLANTING
	PROPOSED PERFORATED SW DRAIN
	SURFACE WATER MANHOLE
	PROPOSED HYDROBRAKE MANHOLE
	CATCHPIT CHAMBER/MANHOLE
	OVERLAND FLOW
	PROPOSED SW PIPE RUN
	EXISTING ROOF RUNOFF CATCHMENT
	PROPOSED FW PIPE RUN
	EXISTING SW PIPE RUN
	EXISTING FW PIPE RUN
	GEOCELLULAR STORAGE
	CELLPAVE HD SURFACING
	CELLPAVE SD SURFACING
	PROPOSED SW PUMP

P05	Architects plan updated	23/10/25	KB	MN
P04	For comment	20/03/25	KB	MN
P03	Issued for information	12/02/25	KB	MN
P02	Issued for information	09/12/24	KB	MN
P01	Issued for information	N.Y.I		
REV	DESCRIPTION	DATE	BY	APP

CONSULTING CIVIL AND STRUCTURAL ENGINEERS
TEL +44 (0) 1273 033680

QED PROJECT No.
24-164

CLIENT
International Association of Scientists

PROJECT
Saint Hill Site 1 - Carpark

TITLE
Proposed Drainage Strategy

DRAWN KB	ENGINEER KB	CHECKED BY MN	APPROVED BY MN
DATE APPROVED 20.03.25		SCALE @ A1 1:500	
STATUS S3 - Suitable for Review and Comment			
DRAWING No. 24-164-QED-XX-XX-DR-C-101		REVISION P05	