

notes

1. All dimensions are in millimeters unless noted otherwise.
2. Any surveyed information incorporated on this drawing cannot be guaranteed as accurate unless confirmed by a fixed dimension.
3. This drawing is to be read in conjunction with all the relevant consultants, suppliers and manufacturers drawings and information.
4. This standard details drawing has been produced for illustrative information purposes only, in strict accordance with Antler Homes design requirements.


KEY

SITE BOUNDARY



FIRE HYDRANT

WSFRS will adopt this WOH as a FH when in place, ready for use and informed it is ready for adoption. All FHs are to be supplied by and fitted to a minimum 90mm main size.

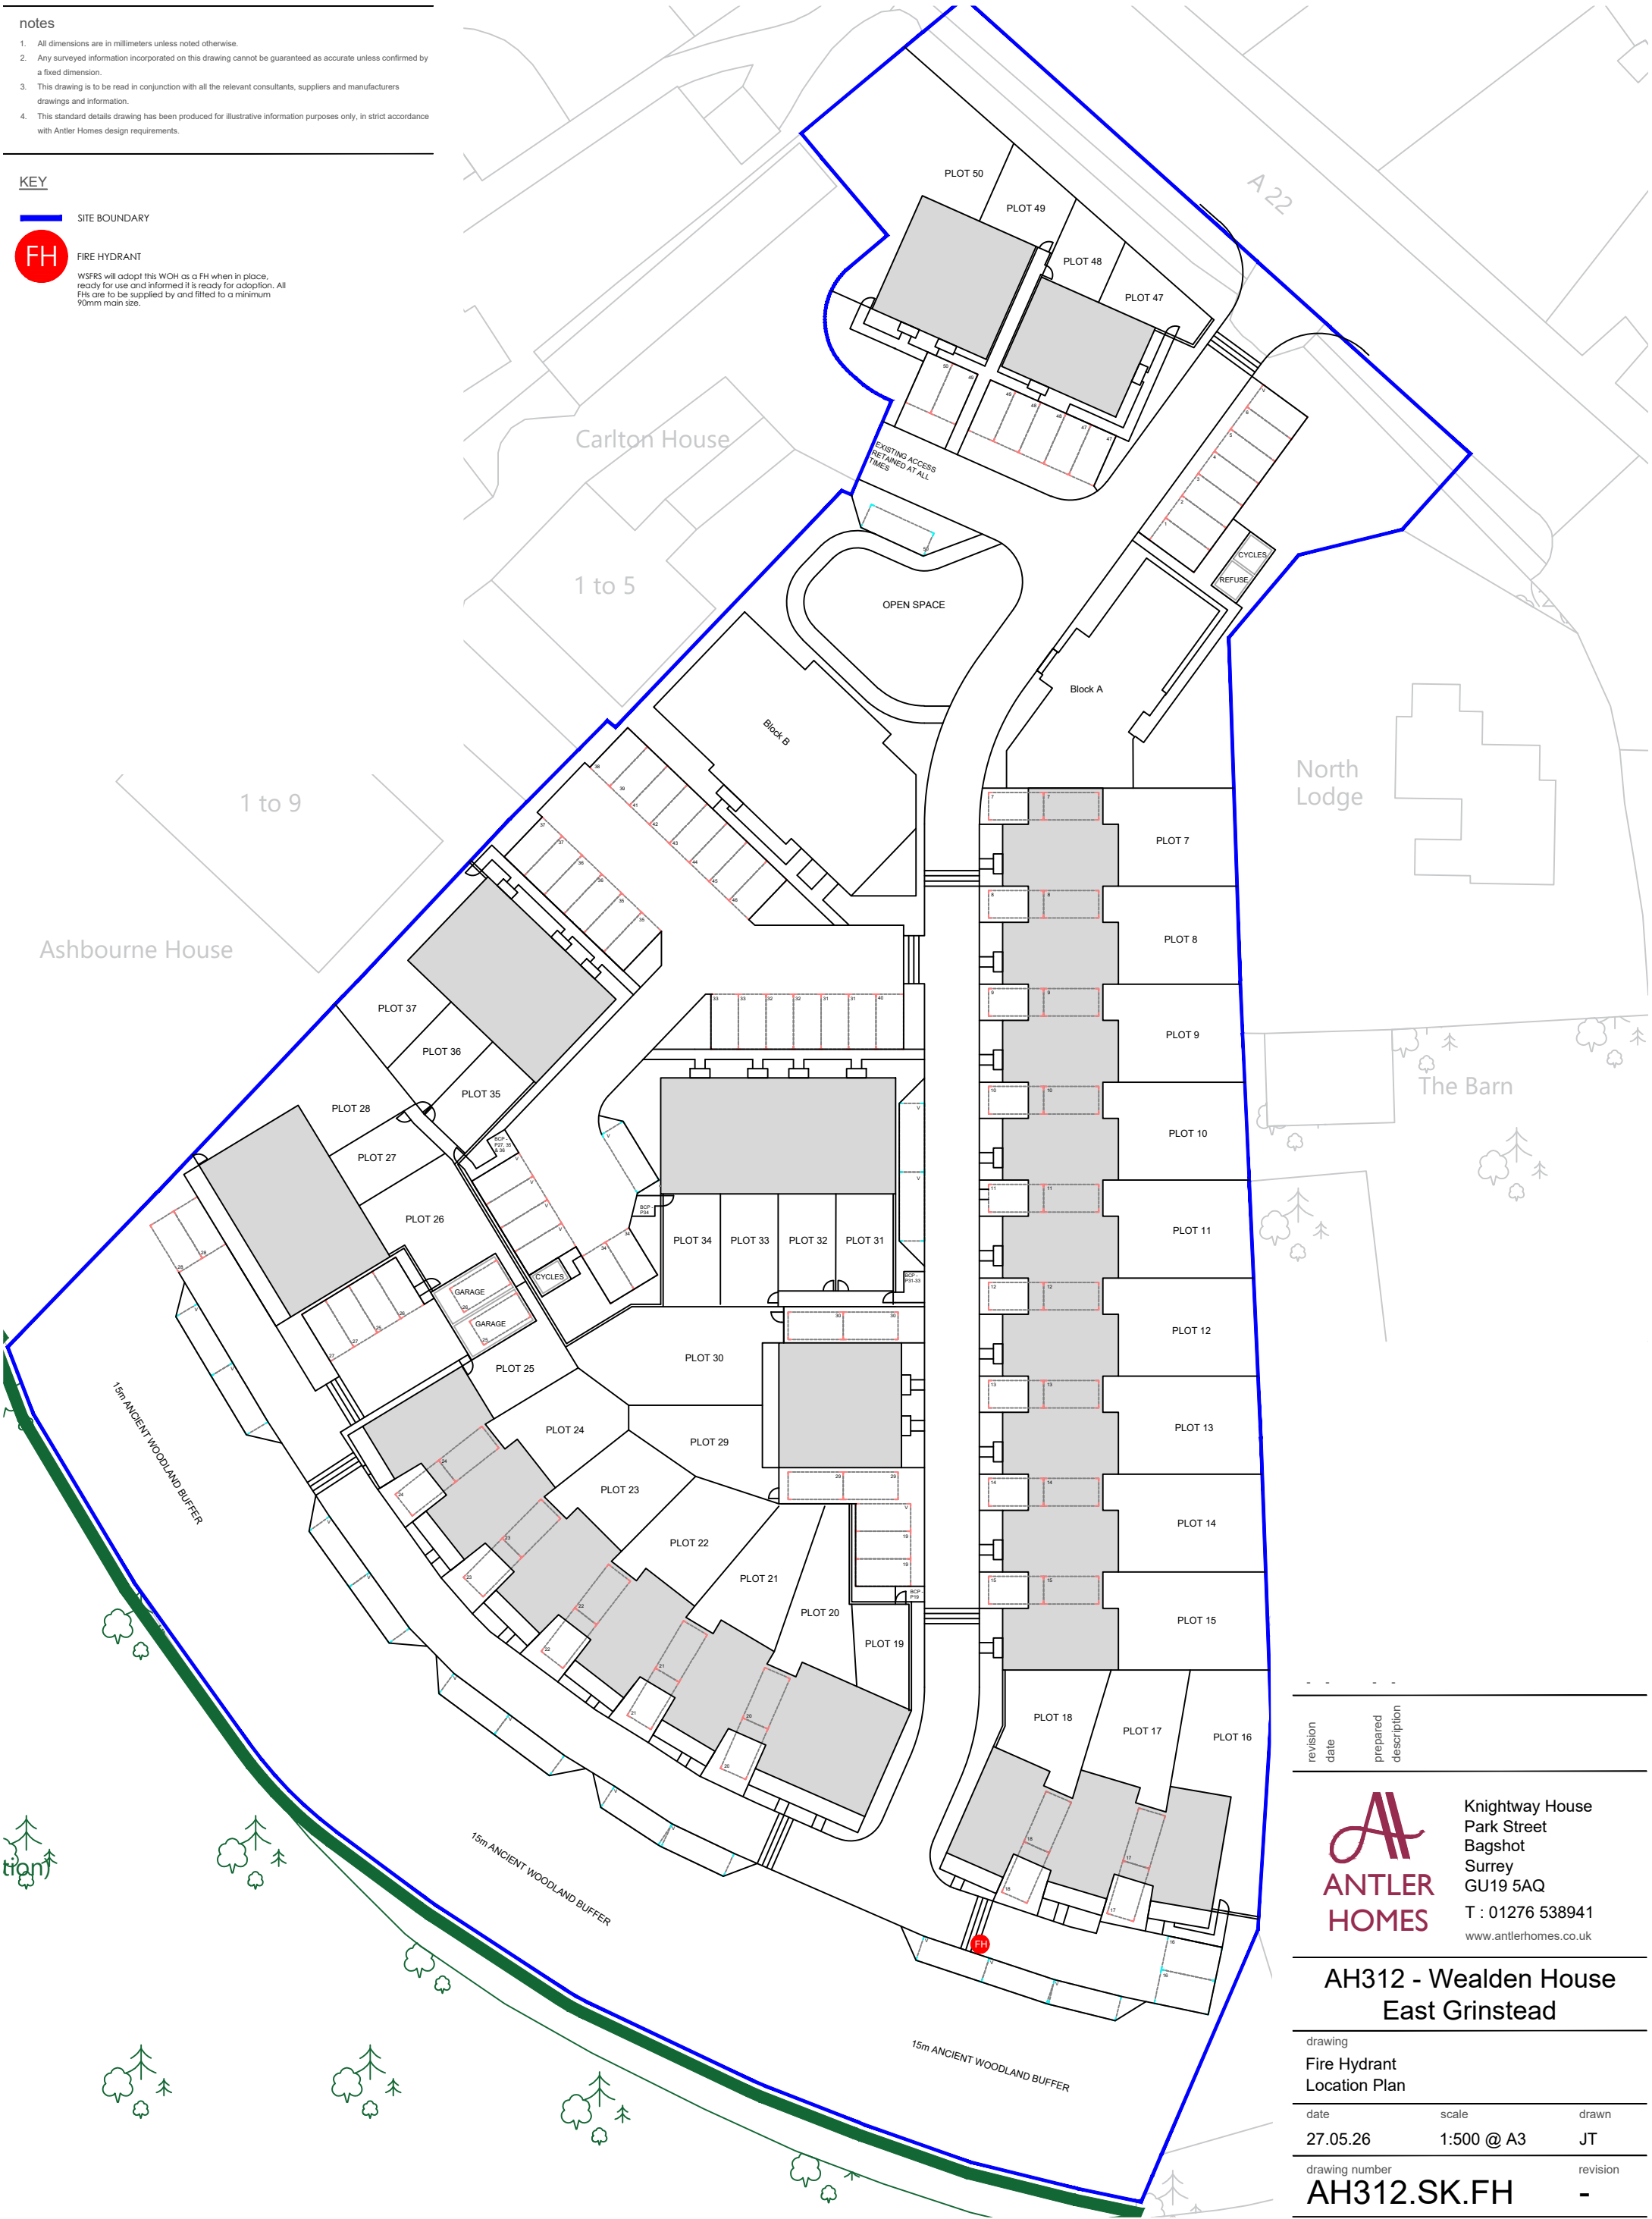

revision	date	prepared	description
-	-	-	-



Knightway House
Park Street
Bagshot
Surrey
GU19 5AQ
T : 01276 538941
www.antlerhomes.co.uk

AH312 - Wealden House East Grinstead

drawing Fire Hydrant Location Plan		
date 27.05.26	scale 1:500 @ A3	drawn JT
drawing number AH312.SK.FH	revision -	