



Vestra Oak

Benjamin House, Dutton Green
 Chester, CH2 4SA
 Phone: 01244 377811
 E-Mail: oakframes@hardwoodsgroup.com

Gazebo-002 Revised 2026.04.07

07/04/2026

BP : Gazebo
 Drawing No. : F6774
 Customer : Lucy Henry
 Editor : JY

S : 1 : 150



Vestra Oak

Benjamin House, Dutton Green
Chester, CH2 4SA
Phone: 01244 377811
E-Mail: oakframes@hardwoodsgroup.com


Gazebo-002 Revised 2026.04.07

07/04/2026


BP : Gazebo
Drawing No. : F6774
Customer : Lucy Henry
Editor : JY

S : 1 : 100

Vestra Oak

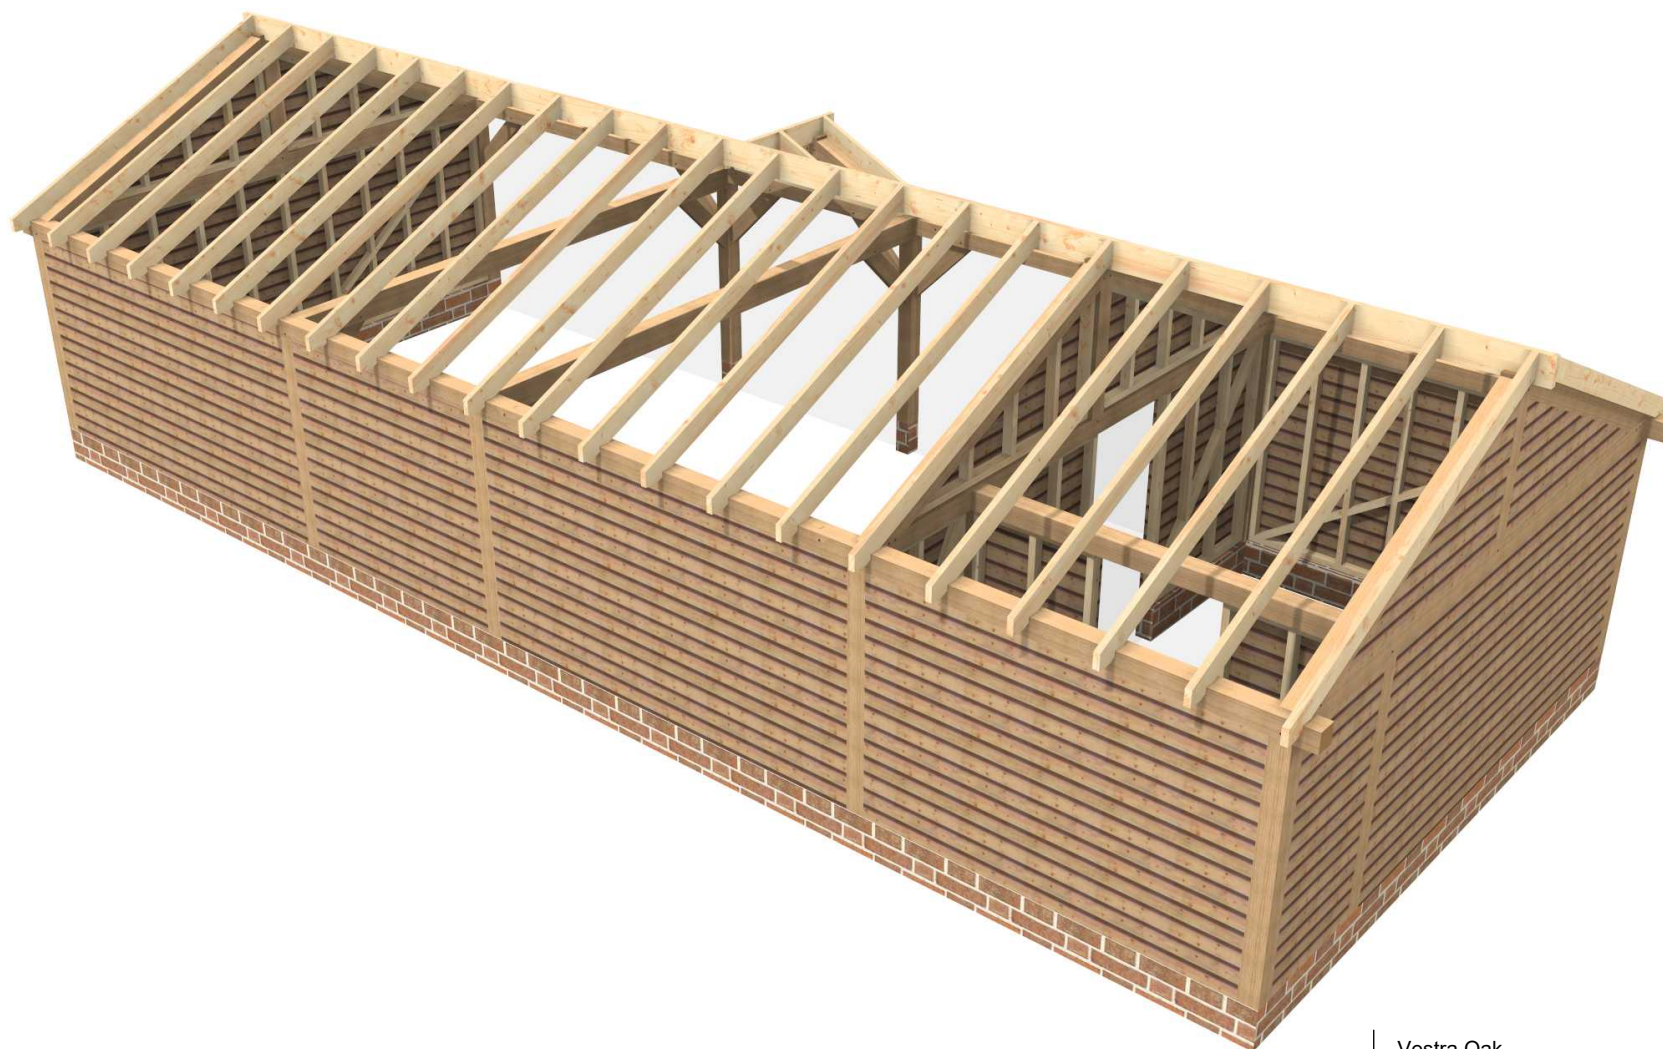

Vestra Oak	
Benjamin House, Dutton Green Chester, CH2 4SA Phone: 01244 377811 E-Mail: oakframes@hardwoodsgroup.com	
Gazebo-002 Revised 2026.04.07	
07/04/2026	
BP	: Gazebo
Drawing No.	: F6774
Customer	: Lucy Henry
Editor	: JY
S : 1 : 150	

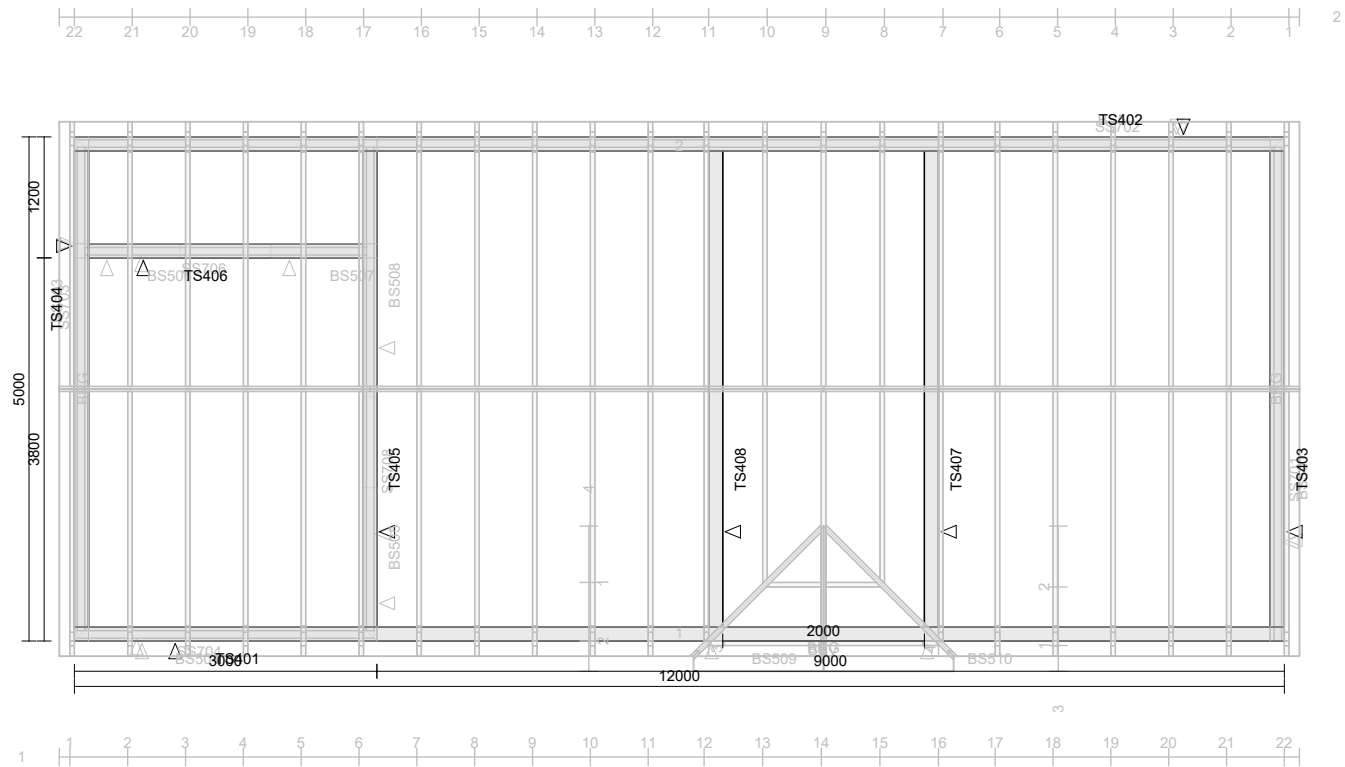

Vestra Oak

Benjamin House, Dutton Green
 Chester, CH2 4SA
 Phone: 01244 377811
 E-Mail: oakframes@hardwoodsgroup.com


Gazebo-002 Revised 2026.04.07

07/04/2026

BP : Gazebo
 Drawing No. : F6774
 Customer : Lucy Henry
 Editor : JY

S : 1 : 75

Vestra Oak

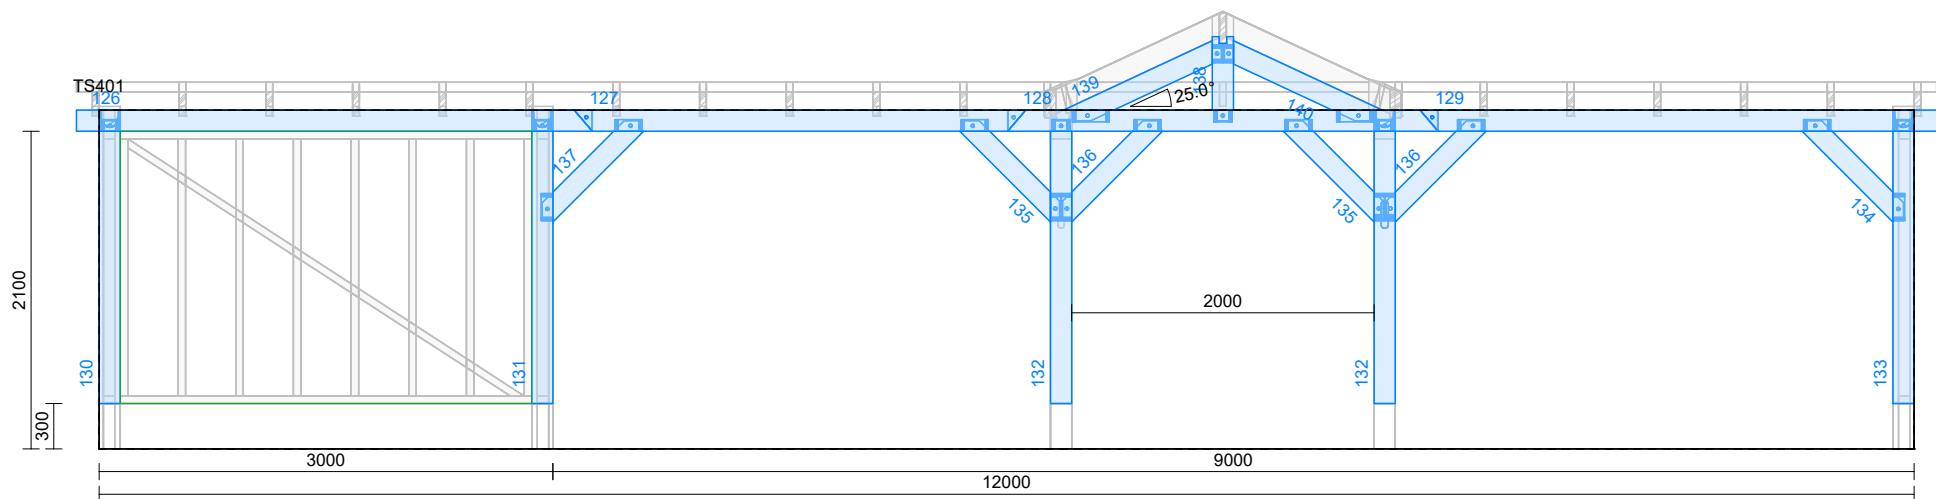

Vestra Oak

Benjamin House, Dutton Green
 Chester, CH2 4SA
 Phone: 01244 377811
 E-Mail: oakframes@hardwoodsgroup.com


Gazebo-002 Revised 2026.04.07

07/04/2026

BP : Gazebo
 Drawing No. : F6774
 Customer : Lucy Henry
 Editor : JY

S : 1 : 50

Vestra Oak

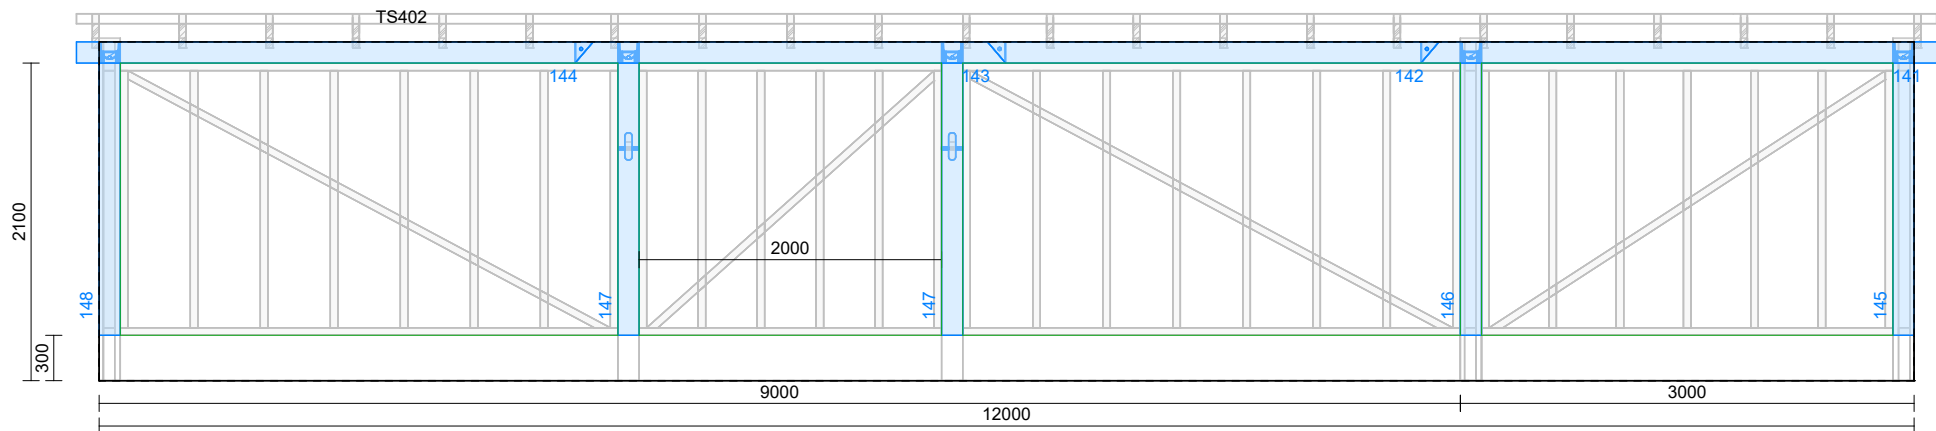

Vestra Oak

Benjamin House, Dutton Green
 Chester, CH2 4SA
 Phone: 01244 377811
 E-Mail: oakframes@hardwoodsgroup.com


Gazebo-002 Revised 2026.04.07

07/04/2026


BP : Gazebo
 Drawing No. : F6774
 Customer : Lucy Henry
 Editor : JY

S : 1 : 50


Vestra Oak

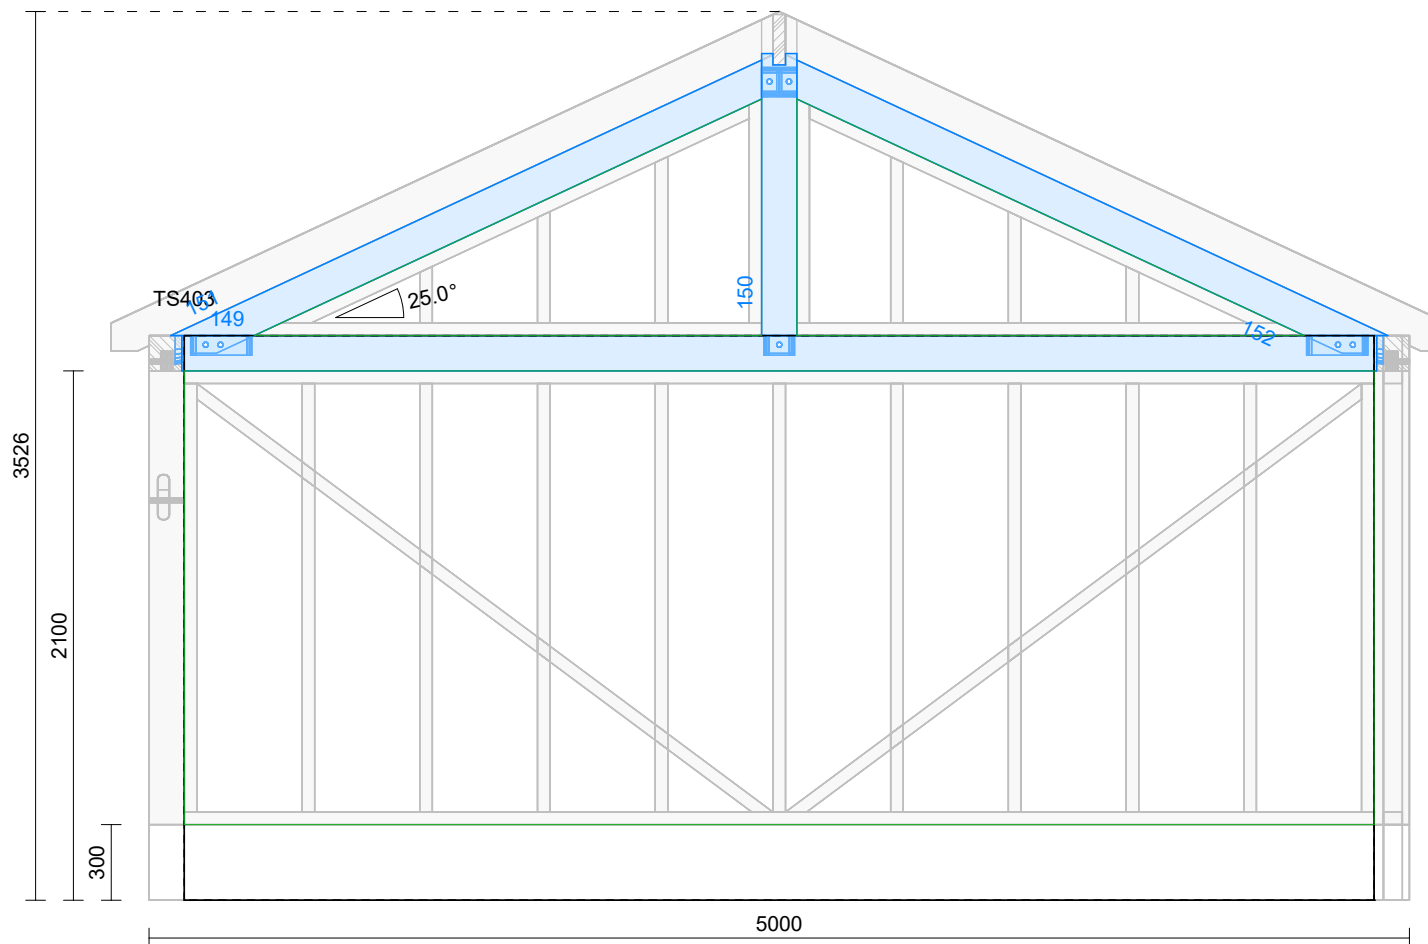

Vestra Oak	
Benjamin House, Dutton Green Chester, CH2 4SA Phone: 01244 377811 E-Mail: oakframes@hardwoodsgroup.com	
Gazebo-002 Revised 2026.04.07	
07/04/2026	
BP	: Gazebo
Drawing No.	: F6774
Customer	: Lucy Henry
Editor	: JY
S : 1 : 30	

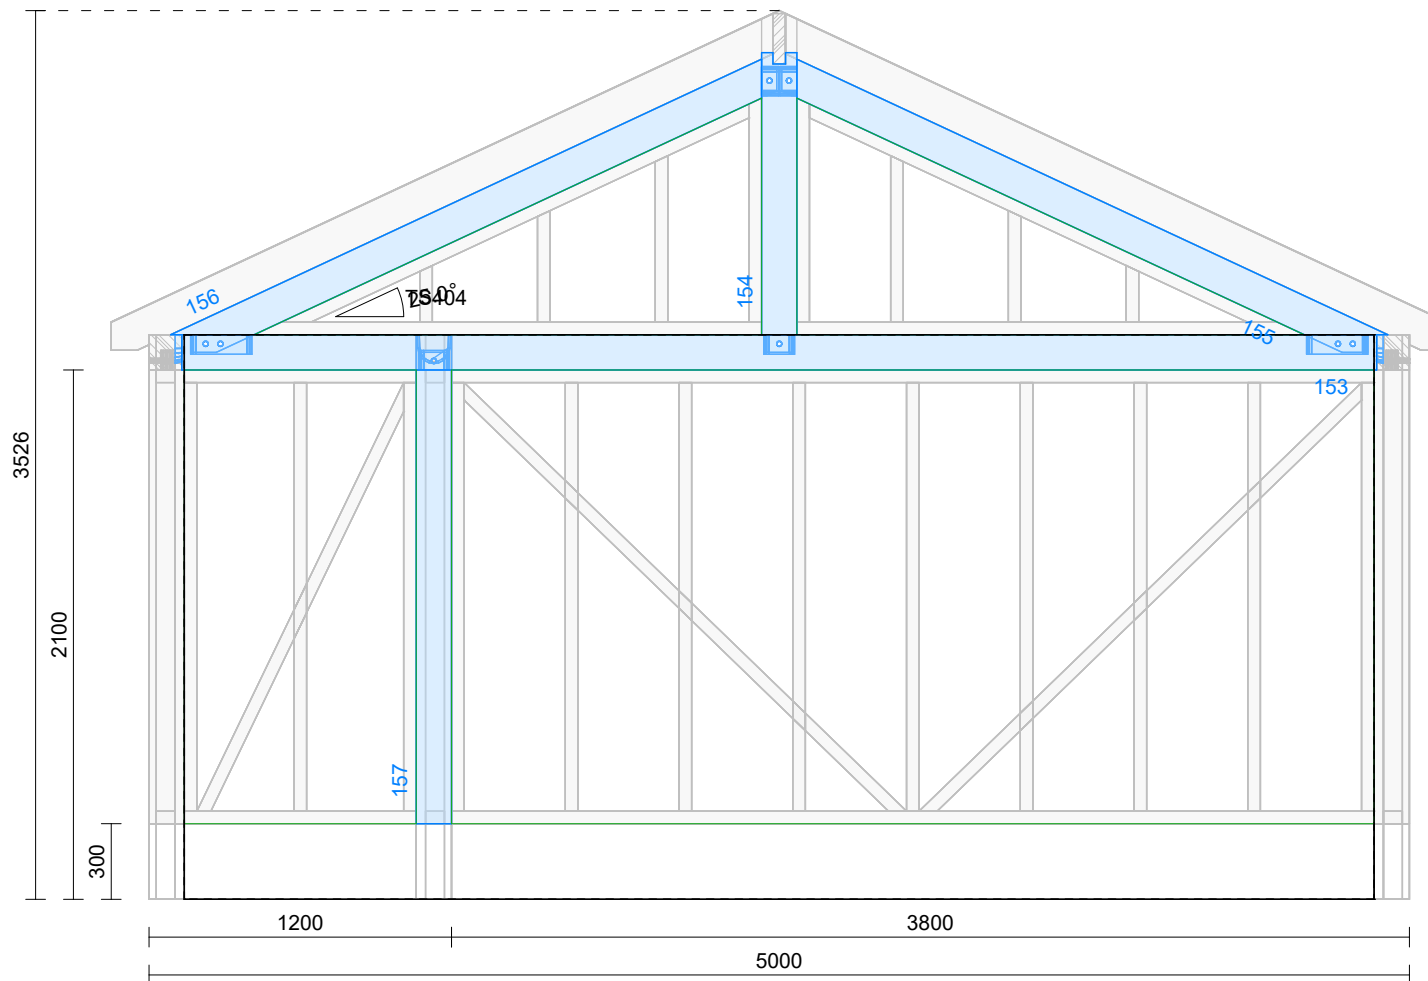

Vestra Oak	
Benjamin House, Dutton Green Chester, CH2 4SA Phone: 01244 377811 E-Mail: oakframes@hardwoodsgroup.com	
Gazebo-002 Revised 2026.04.07	07/04/2026
BP : Gazebo Drawing No. : F6774 Customer : Lucy Henry Editor : JY	S : 1 : 30

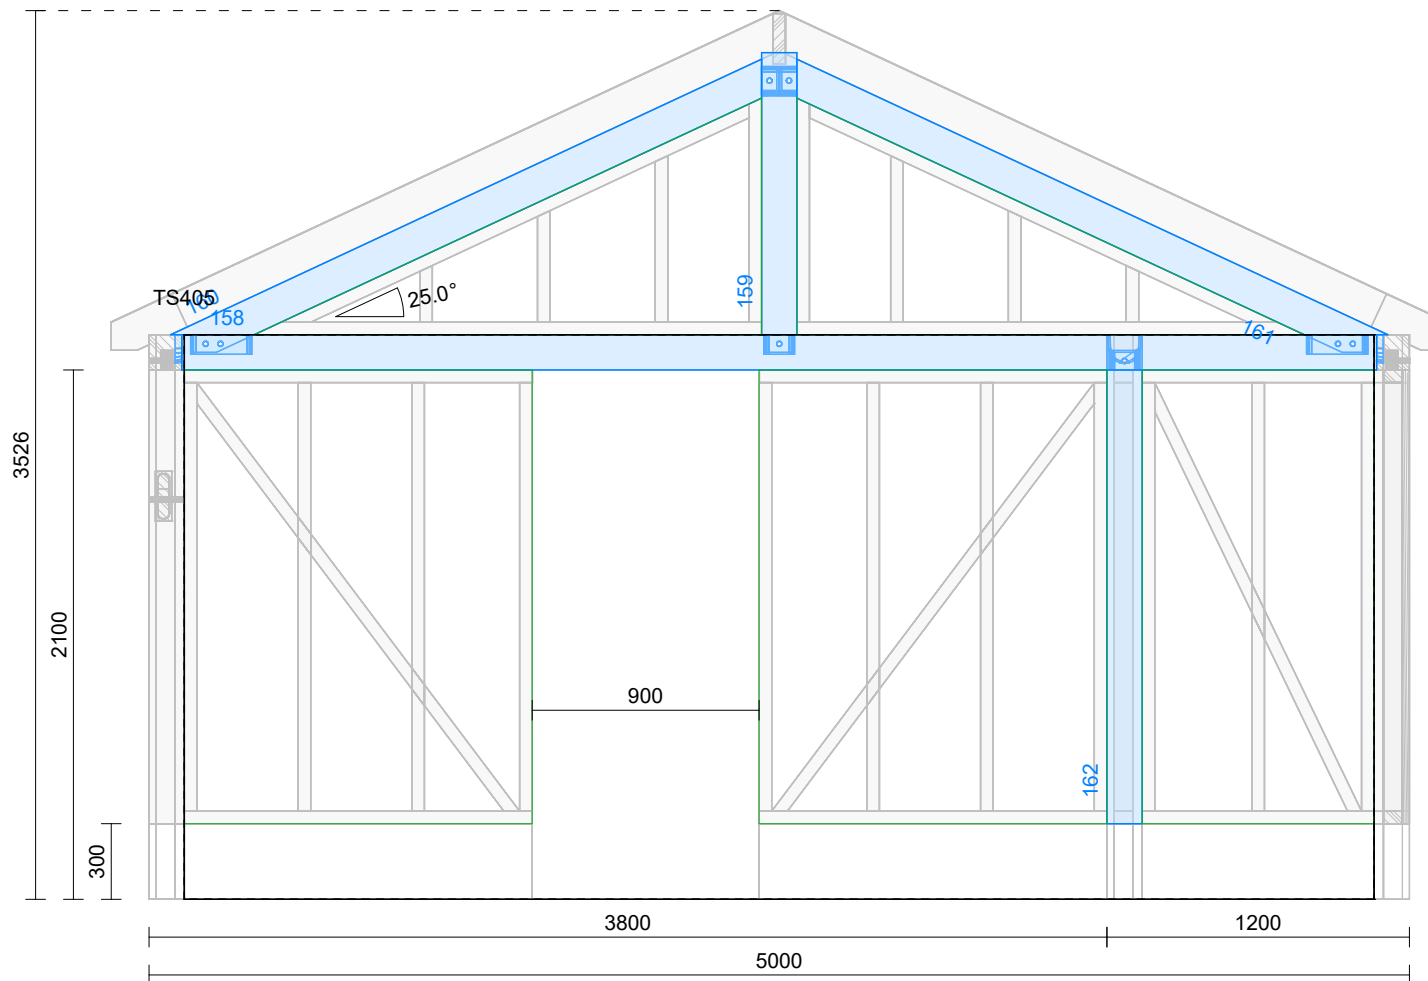

Vestra Oak

Benjamin House, Dutton Green
 Chester, CH2 4SA
 Phone: 01244 377811
 E-Mail: oakframes@hardwoodsgroup.com


Gazebo-002 Revised 2026.04.07

07/04/2026


BP : Gazebo
 Drawing No. : F6774
 Customer : Lucy Henry
 Editor : JY

S : 1 : 30

Vestra Oak

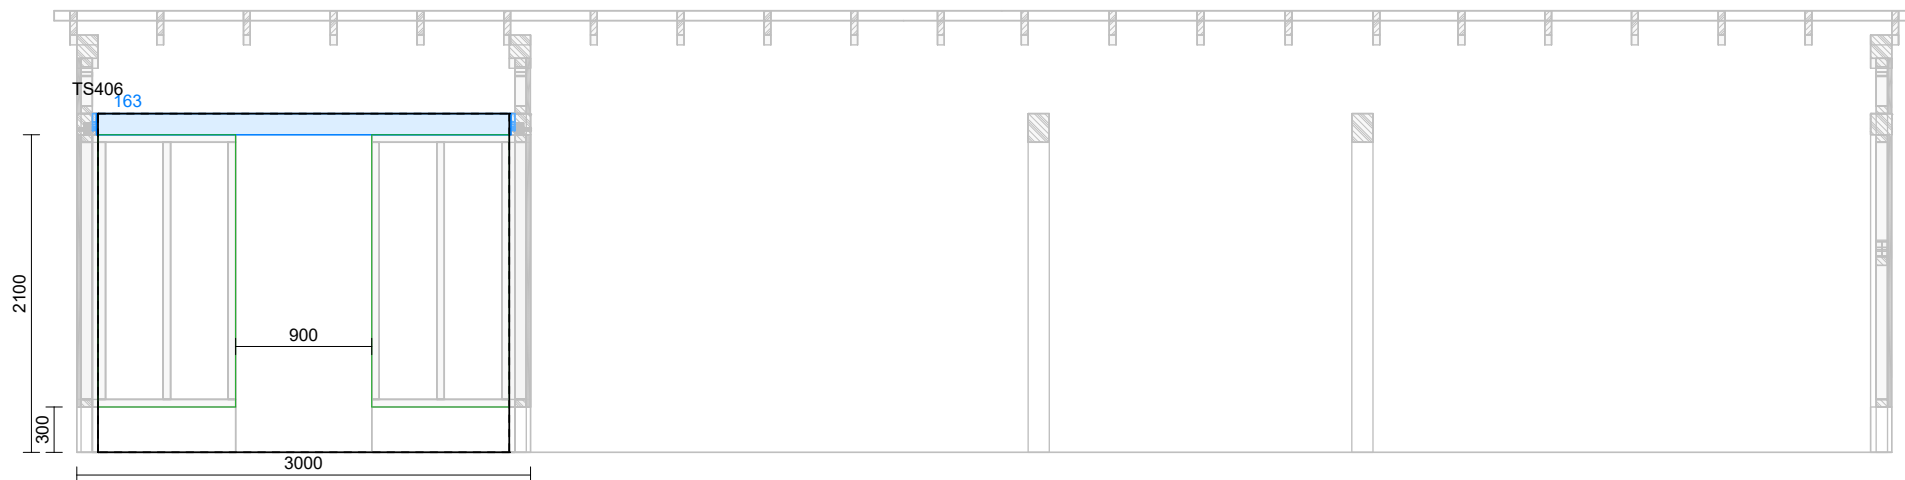

Vestra Oak		/// Vestra Oak
Benjamin House, Dutton Green Chester, CH2 4SA Phone: 01244 377811 E-Mail: oakframes@hardwoodsgroup.com		
Gazebo-002 Revised 2026.04.07		
07/04/2026		
BP	: Gazebo	
Drawing No.	: F6774	
Customer	: Lucy Henry	
Editor	: JY	S : 1 : 50

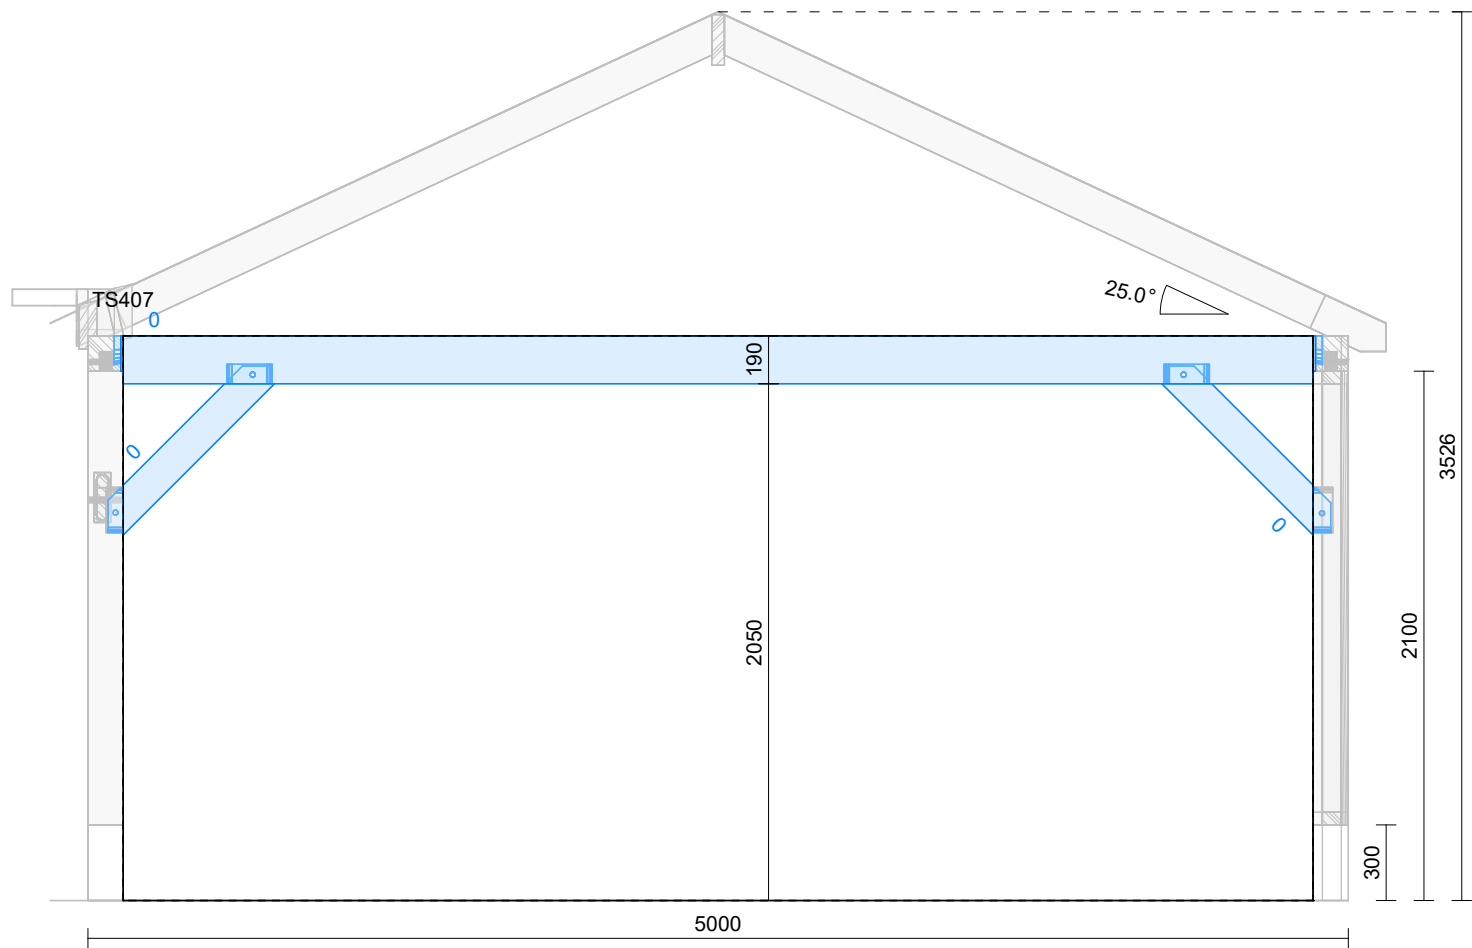

Vestra Oak	
Benjamin House, Dutton Green Chester, CH2 4SA Phone: 01244 377811 E-Mail: oakframes@hardwoodsgroup.com	
Gazebo-002 Revised 2026.04.07	
07/04/2026	
BP	: Gazebo
Drawing No.	: F6774
Customer	: Lucy Henry
Editor	: JY
S : 1 : 30	