




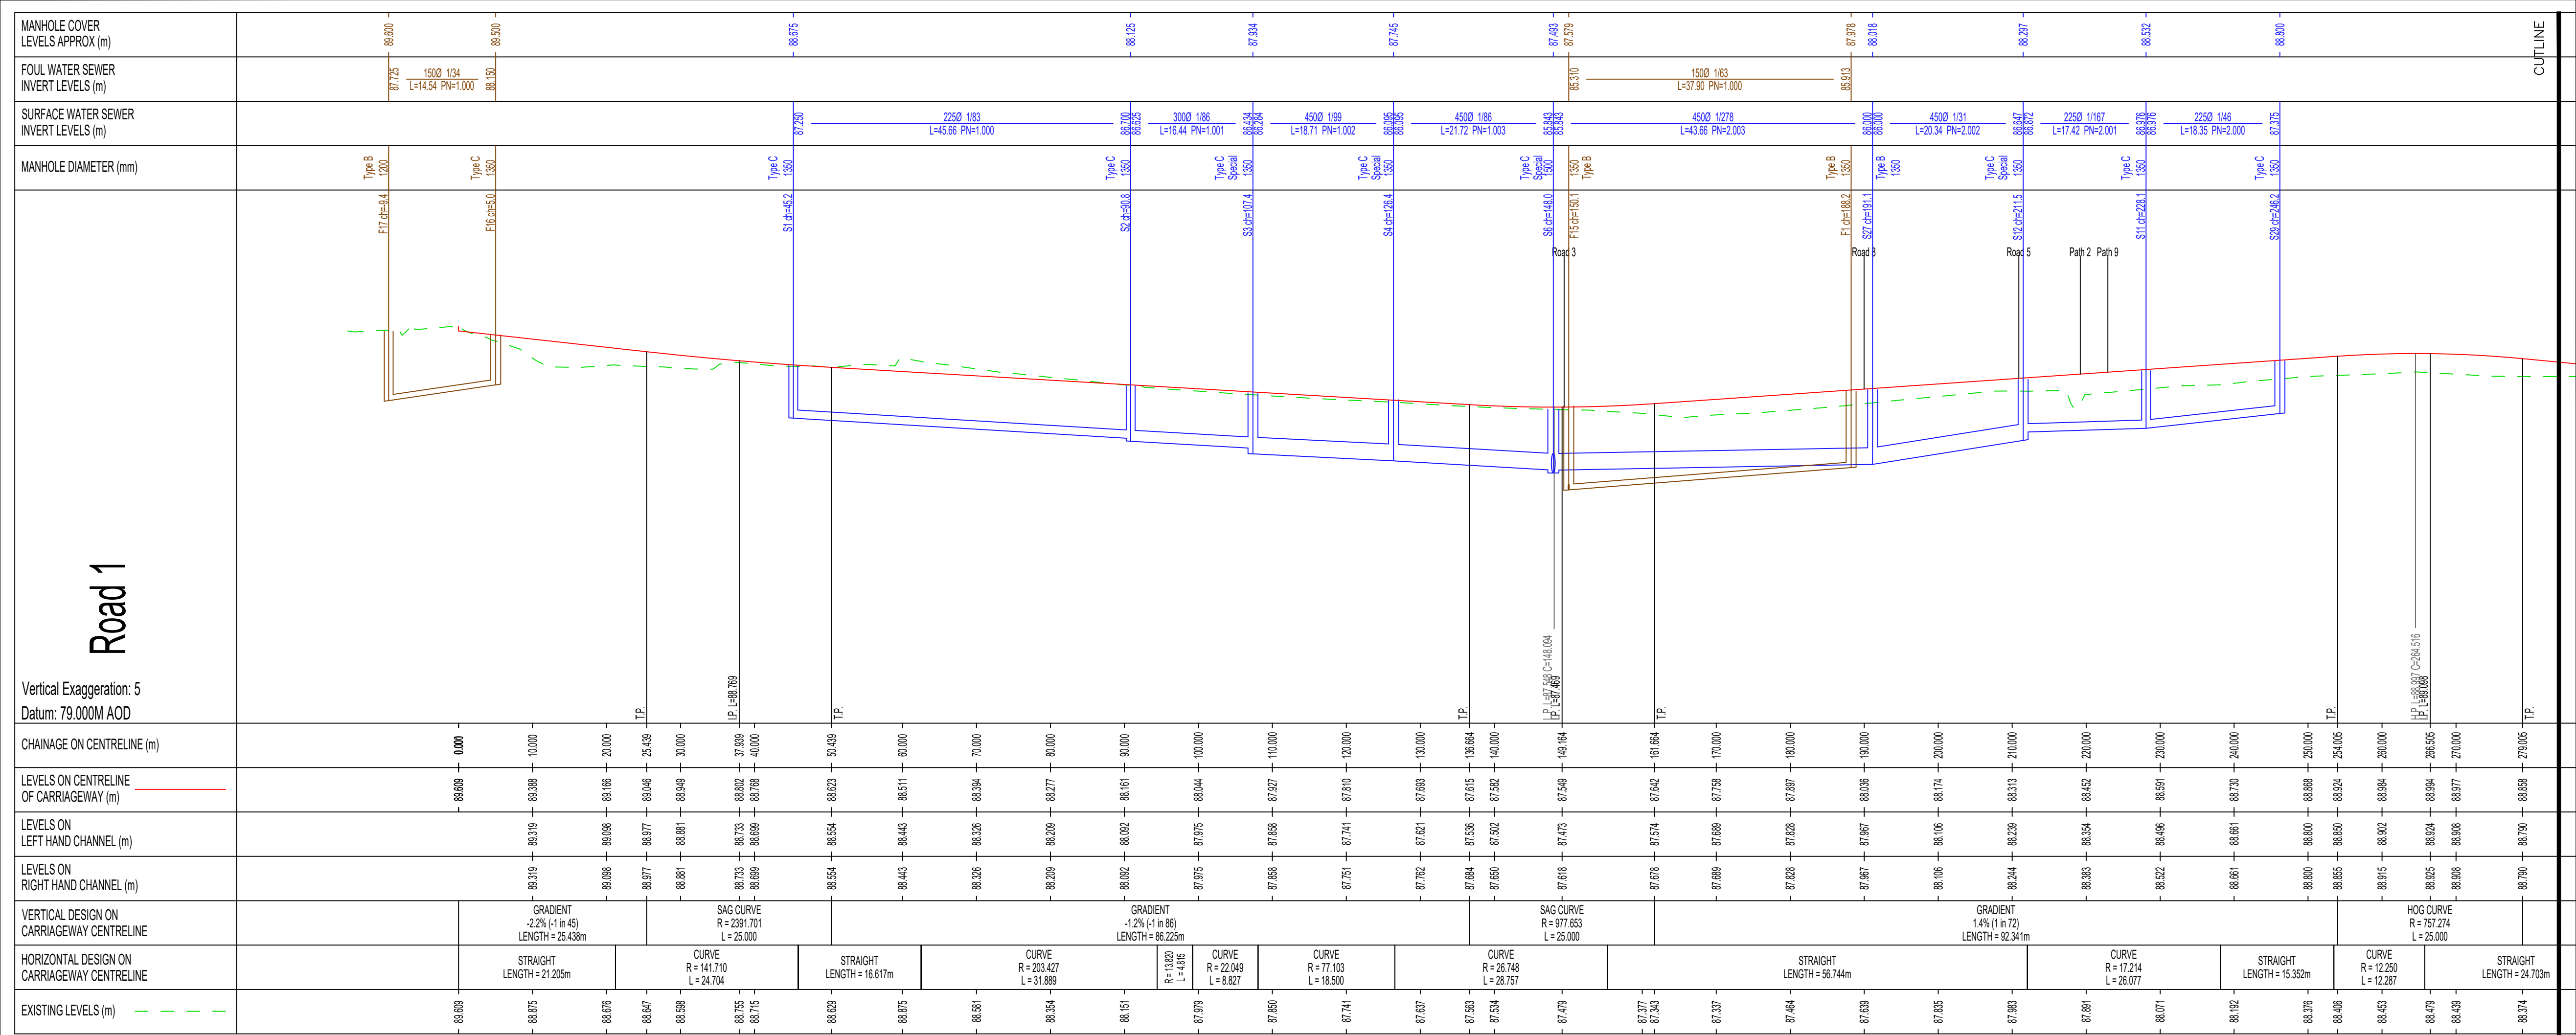

- DRAWING NOTES
- ALL DIMENSIONS ARE TO BE CHECKED ON SITE PRIOR TO THE COMMENCEMENT OF WORK. ANY DISCREPANCIES ARE TO BE REPORTED.
 - THIS DRAWING IS THE BE READ IN CONJUNCTION WITH ALL RELEVANT DRAWINGS AND SPECIFICATIONS RELATING TO THIS PROJECT.
 - NO RESPONSIBILITY WILL BE ACCEPTED FOR THIRD PARTY INFORMATION.
 - ALL WORKS ARE TO BE UNDERTAKEN IN ACCORDANCE WITH MANUAL OF CONTRACT DOCUMENTS FOR HIGHWAY WORKS.
 - PRELIMINARY SUBJECT TO SECTION 104 APPROVAL
 - ALL DRAINAGE MUST COMPLY WITH DESIGN AND CONSTRUCTION GUIDANCE.
 - A SECTION 106 APPLICATION WILL BE REQUIRED FOR THE FOUL AND SURFACE WATER DRAINAGE AND SHOULD BE COMPLETED BY THE CONTRACTOR.
 - ALL EXISTING SEWER LEVELS TO BE CHECKED AND VERIFIED PRIOR TO ANY CONSTRUCTION WORKS.
 - ALL MANHOLES TO BE FITTED WITH NON-SLIP COVERS.

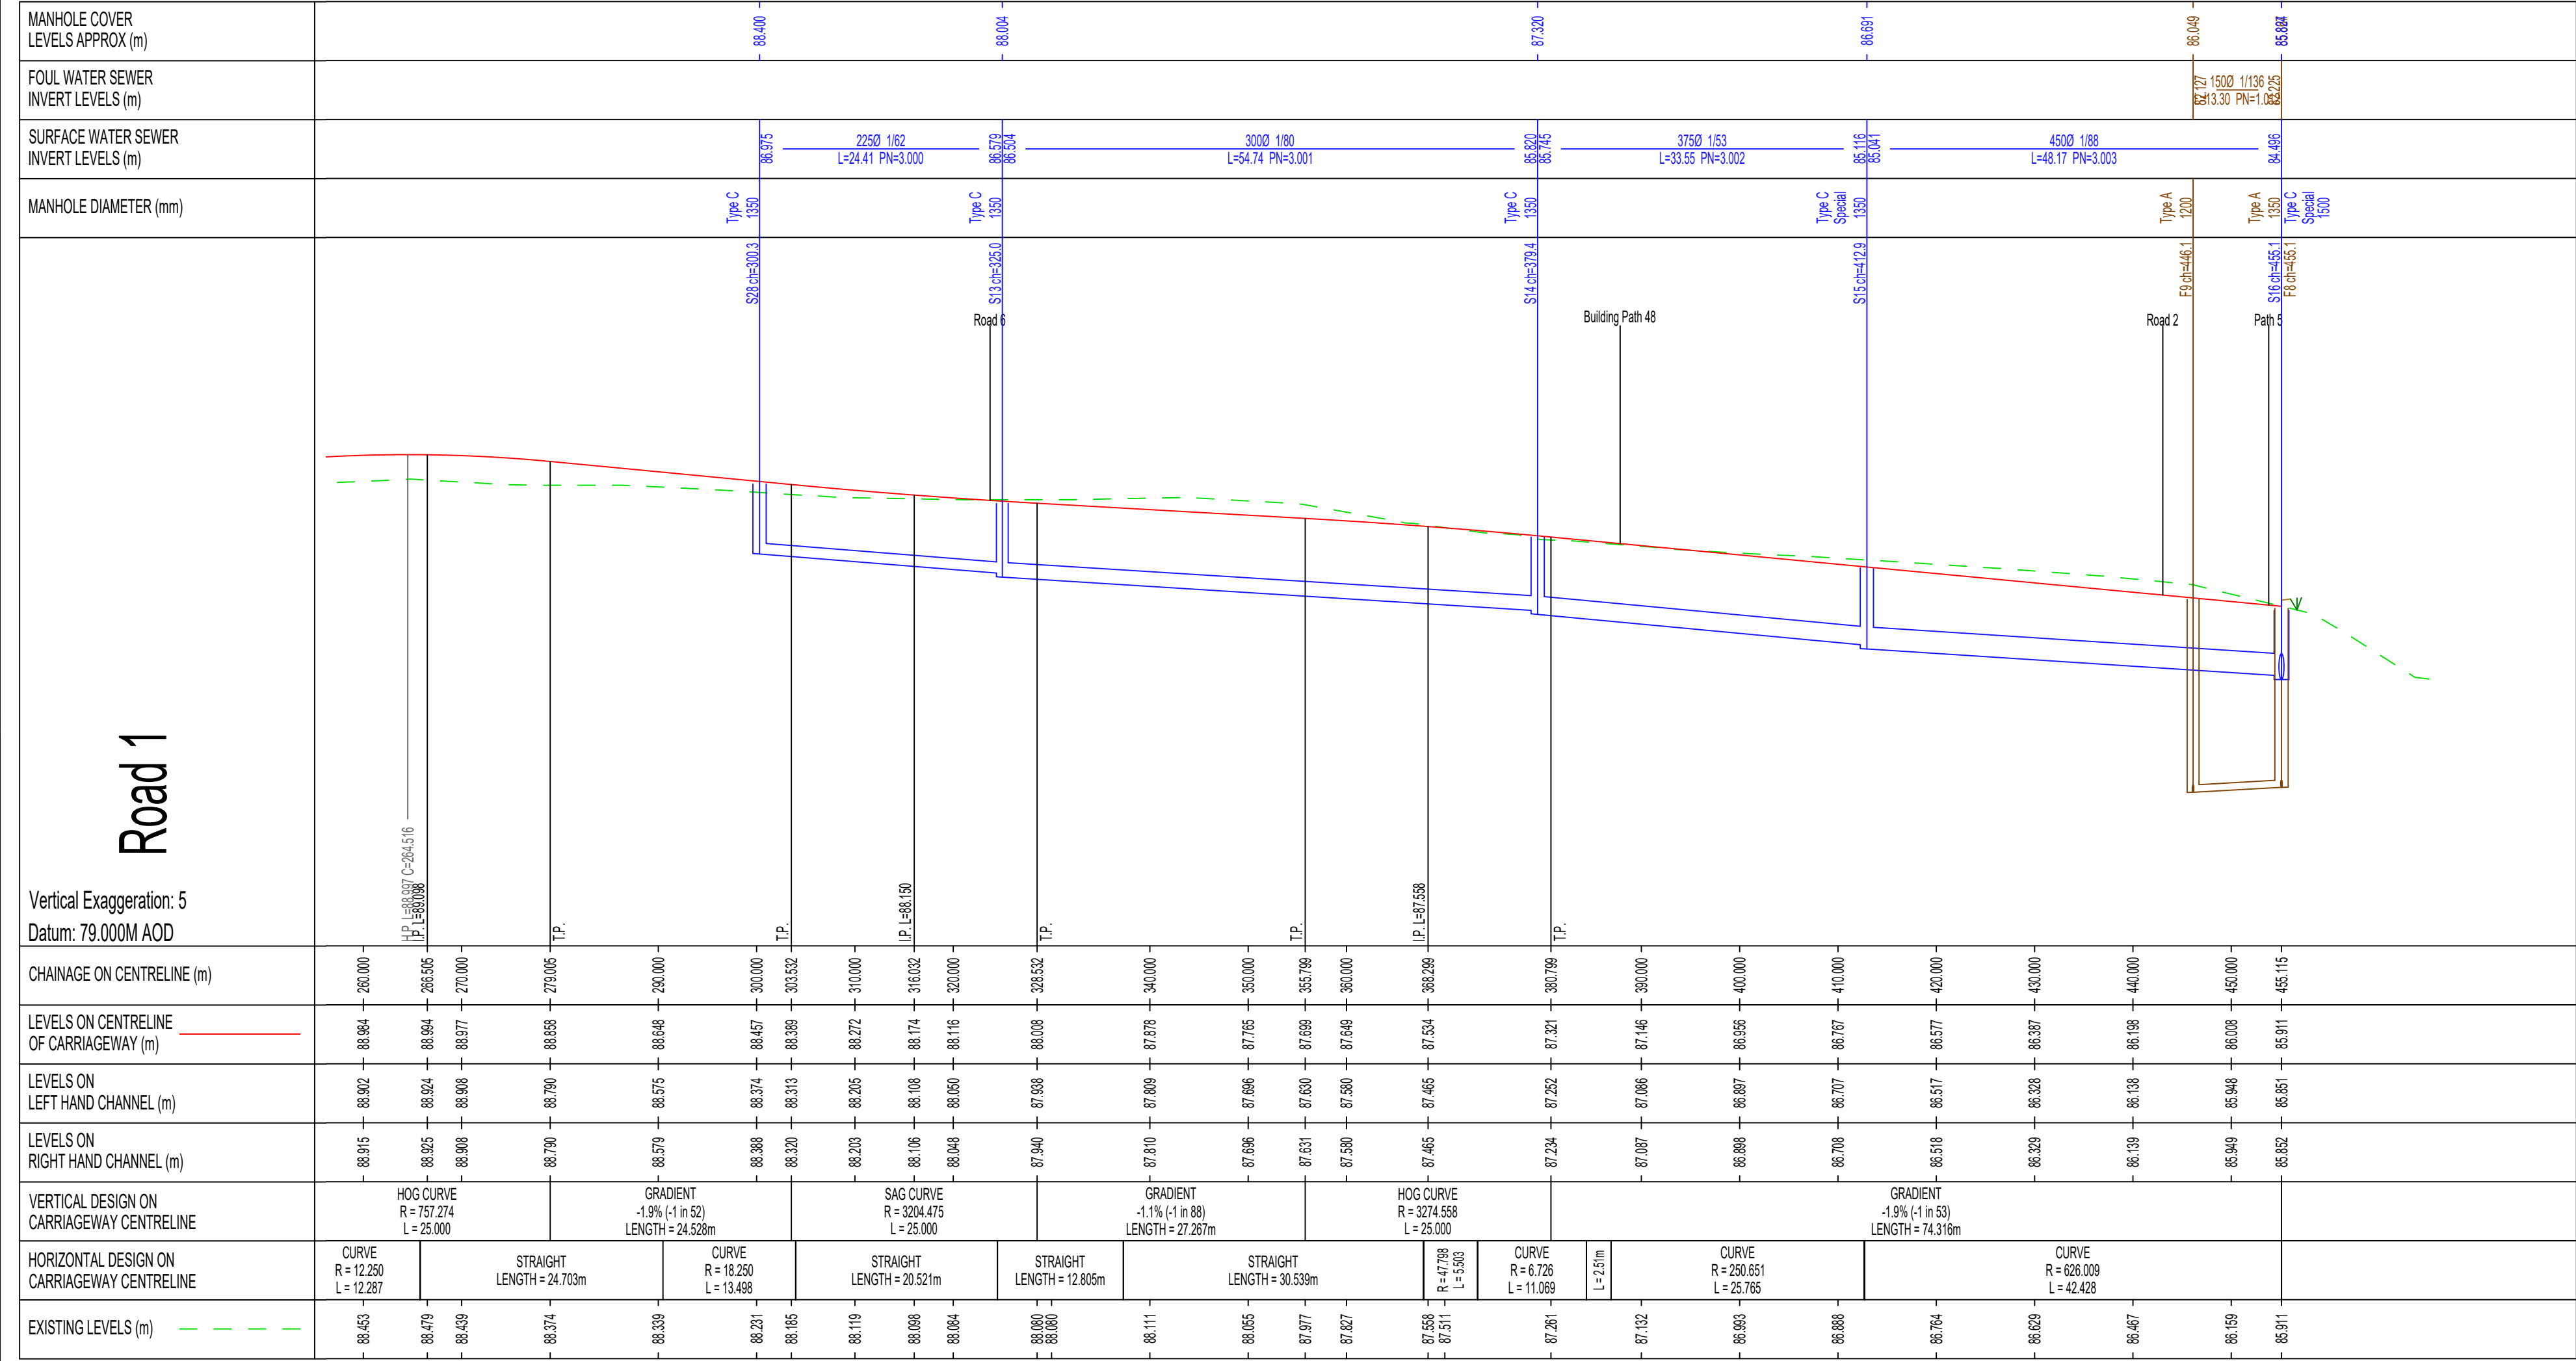

REV	P02	DESCRIPTION
DATE	24.10.25	LATEST LAYOUT ADDED.
DRAWN	MG	S38 COMMENTS ADDRESSED.
APPROVED	AD	
REV	P01	DESCRIPTION
DATE	18.07.25	FIRST ISSUE
DRAWN	BM	
APPROVED	MG	

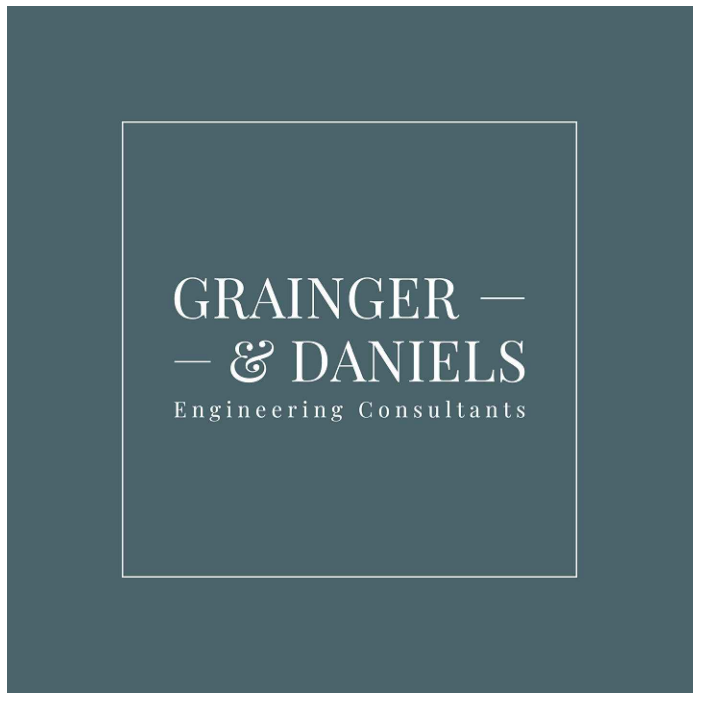

CLIENT
DAVID WILSON HOMES, SOUTHERN

PROJECT TITLE
CRAWLEY DOWN ROAD, FELBRIDGE

DRAWING TITLE
ROAD & SEWER LONG SECTIONS – SHEET 1

<u>PROJECT NO</u>		<u>DRAWING NO</u>
25032		25032-XX-XX-DR-C-0751
<u>DATE</u>	<u>SCALE</u>	<u>REV</u>
18.07.25	1:500H 1:100V @ A1	P02
<u>DRAWN</u>	<u>APPROVED</u>	<u>STATUS</u>
BM	MG	PRELIMINARY

THIS DRAWING IS THE PROPERTY OF GRAINGER & DANIELS LTD. IT SHALL NOT BE COPIED OR SCANNED WITHOUT PRIOR CONSENT. DO NOT SCALE THIS DRAWING.