


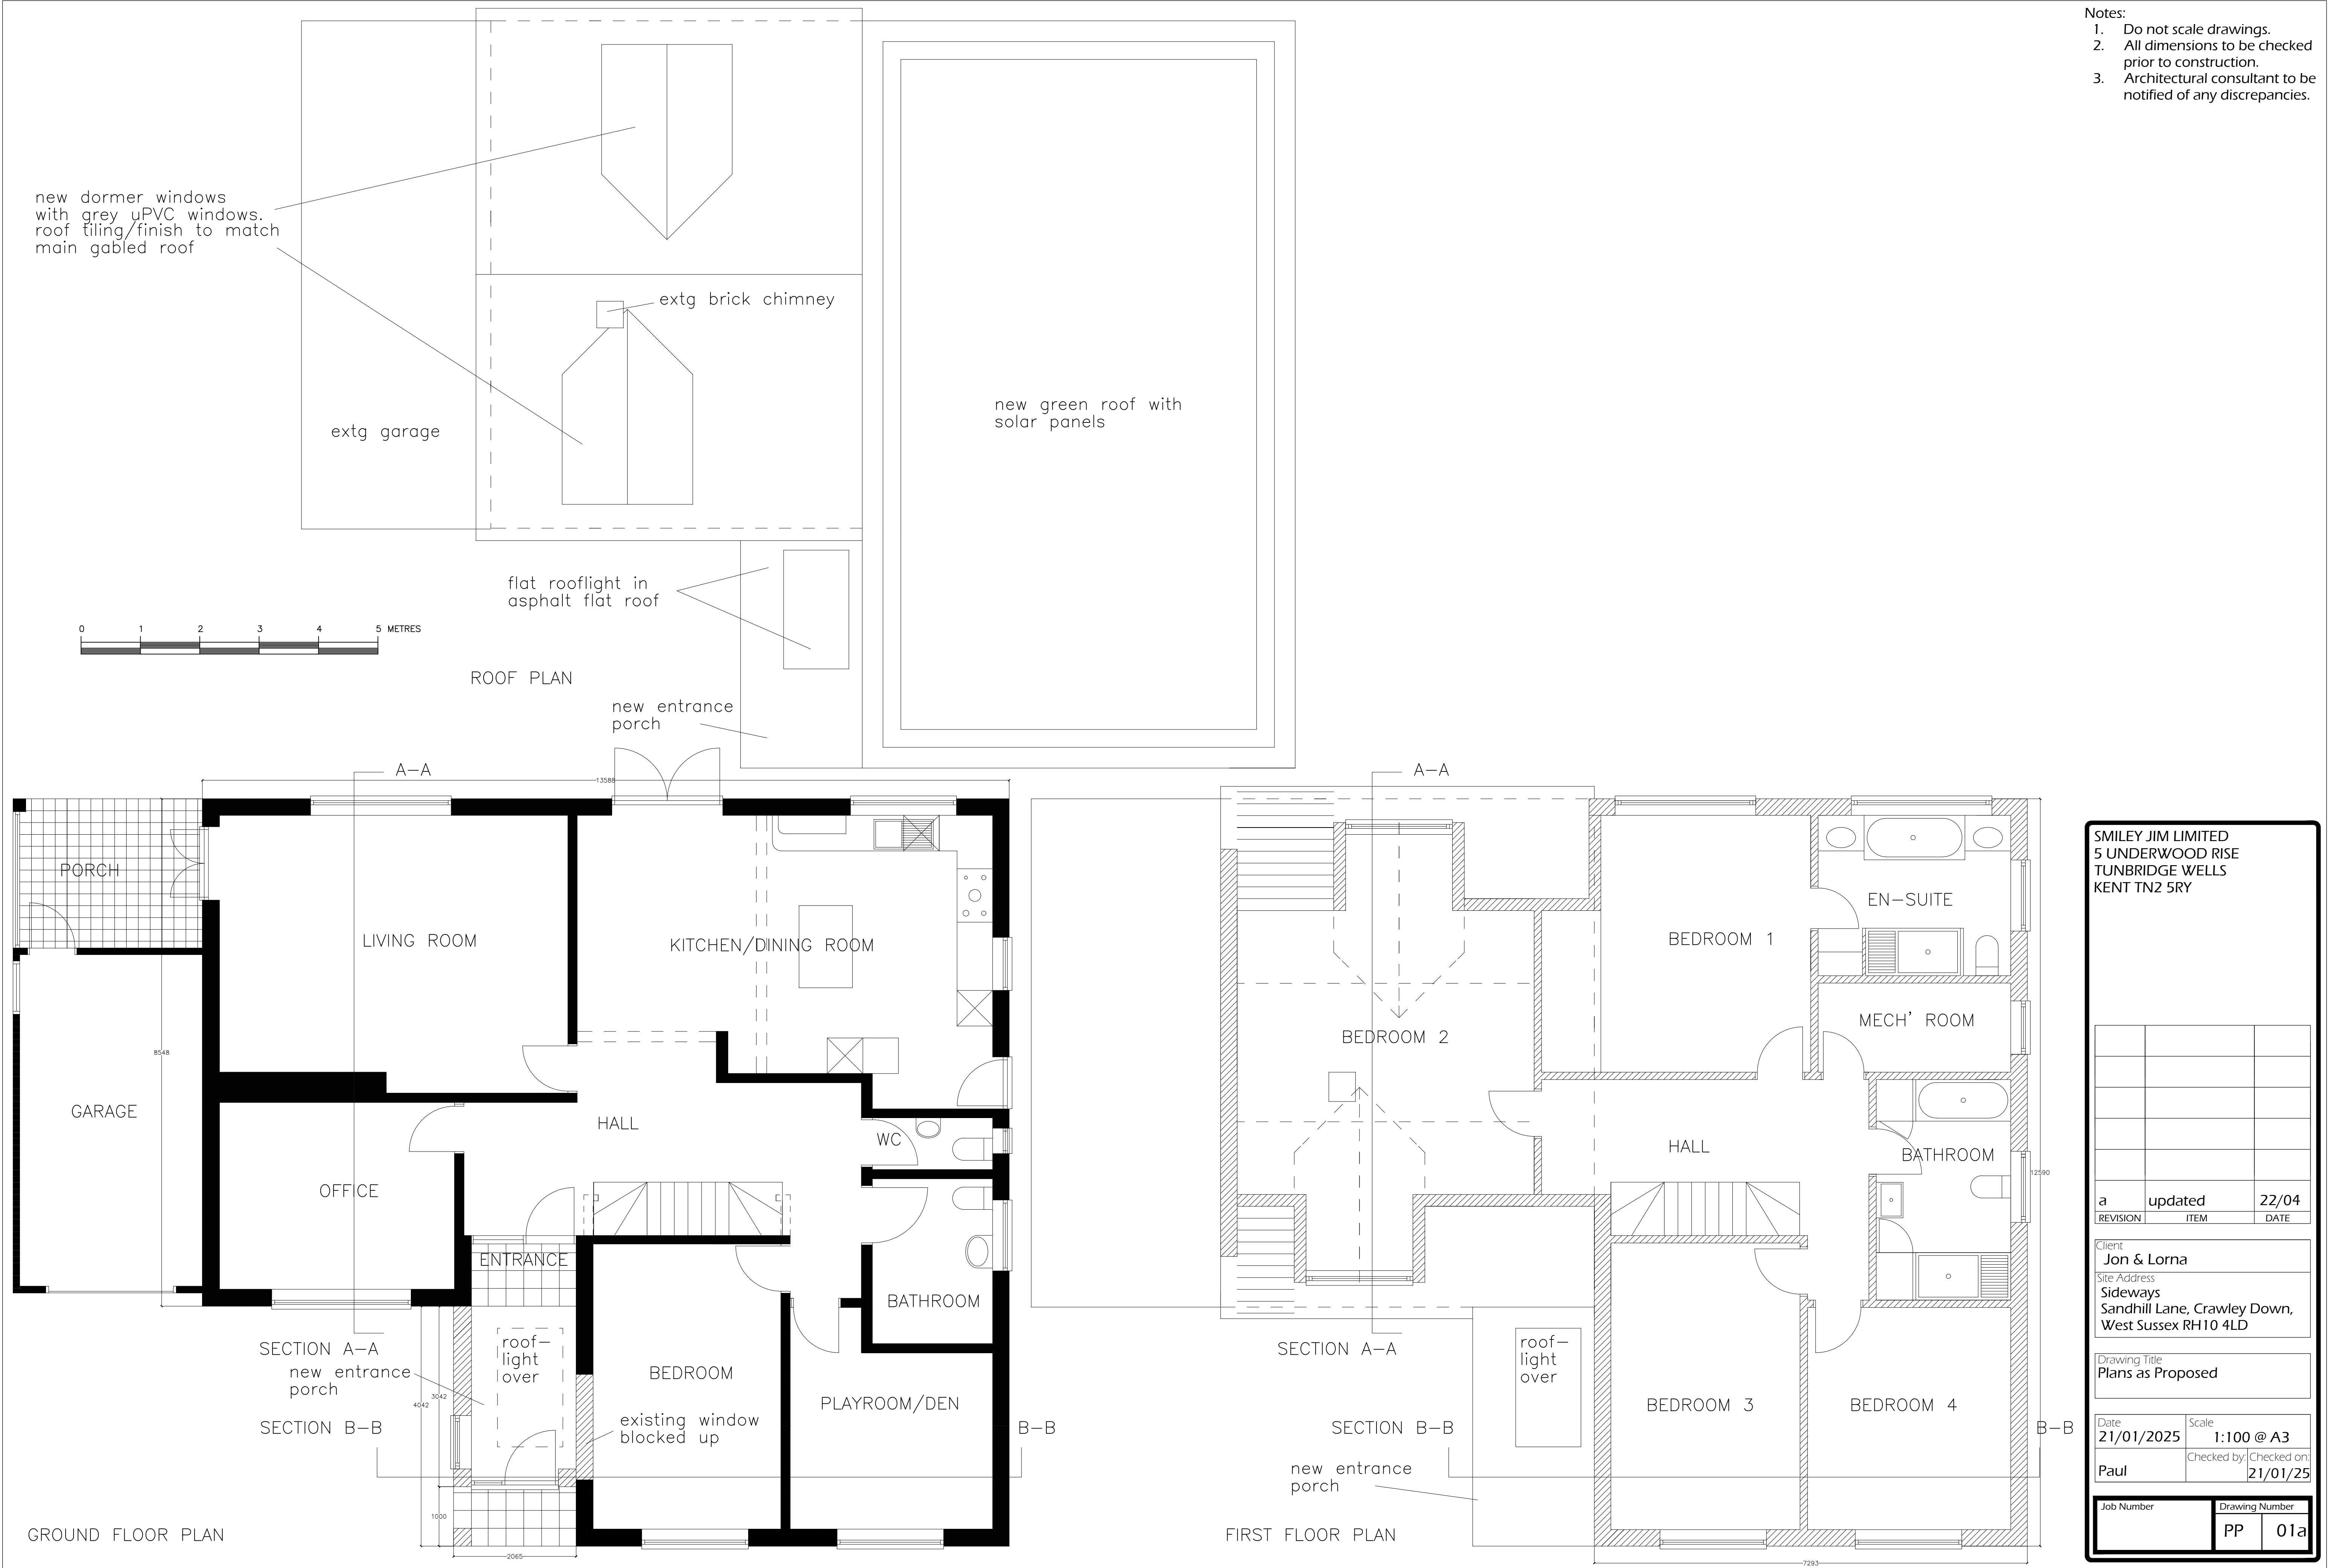

- Notes:
1. Do not scale drawings.
  2. All dimensions to be checked prior to construction.
  3. Architectural consultant to be notified of any discrepancies.

SMILEY JIM LIMITED  
5 UNDERWOOD RISE  
TUNBRIDGE WELLS  
KENT TN2 5RY

|          |         |       |
|----------|---------|-------|
|          |         |       |
|          |         |       |
|          |         |       |
|          |         |       |
|          |         |       |
| a        | updated | 22/04 |
| REVISION | ITEM    | DATE  |

Client  
Jon & Lorna

Site Address  
Sideways  
Sandhill Lane, Crawley Down,  
West Sussex RH10 4LD

Drawing Title  
Plans as Proposed

Date  
21/01/2025

Paul

Scale  
1:100 @ A3

Checked by  
Checked on  
21/01/25

|            |                |
|------------|----------------|
| Job Number | Drawing Number |
|            | PP 01a         |