


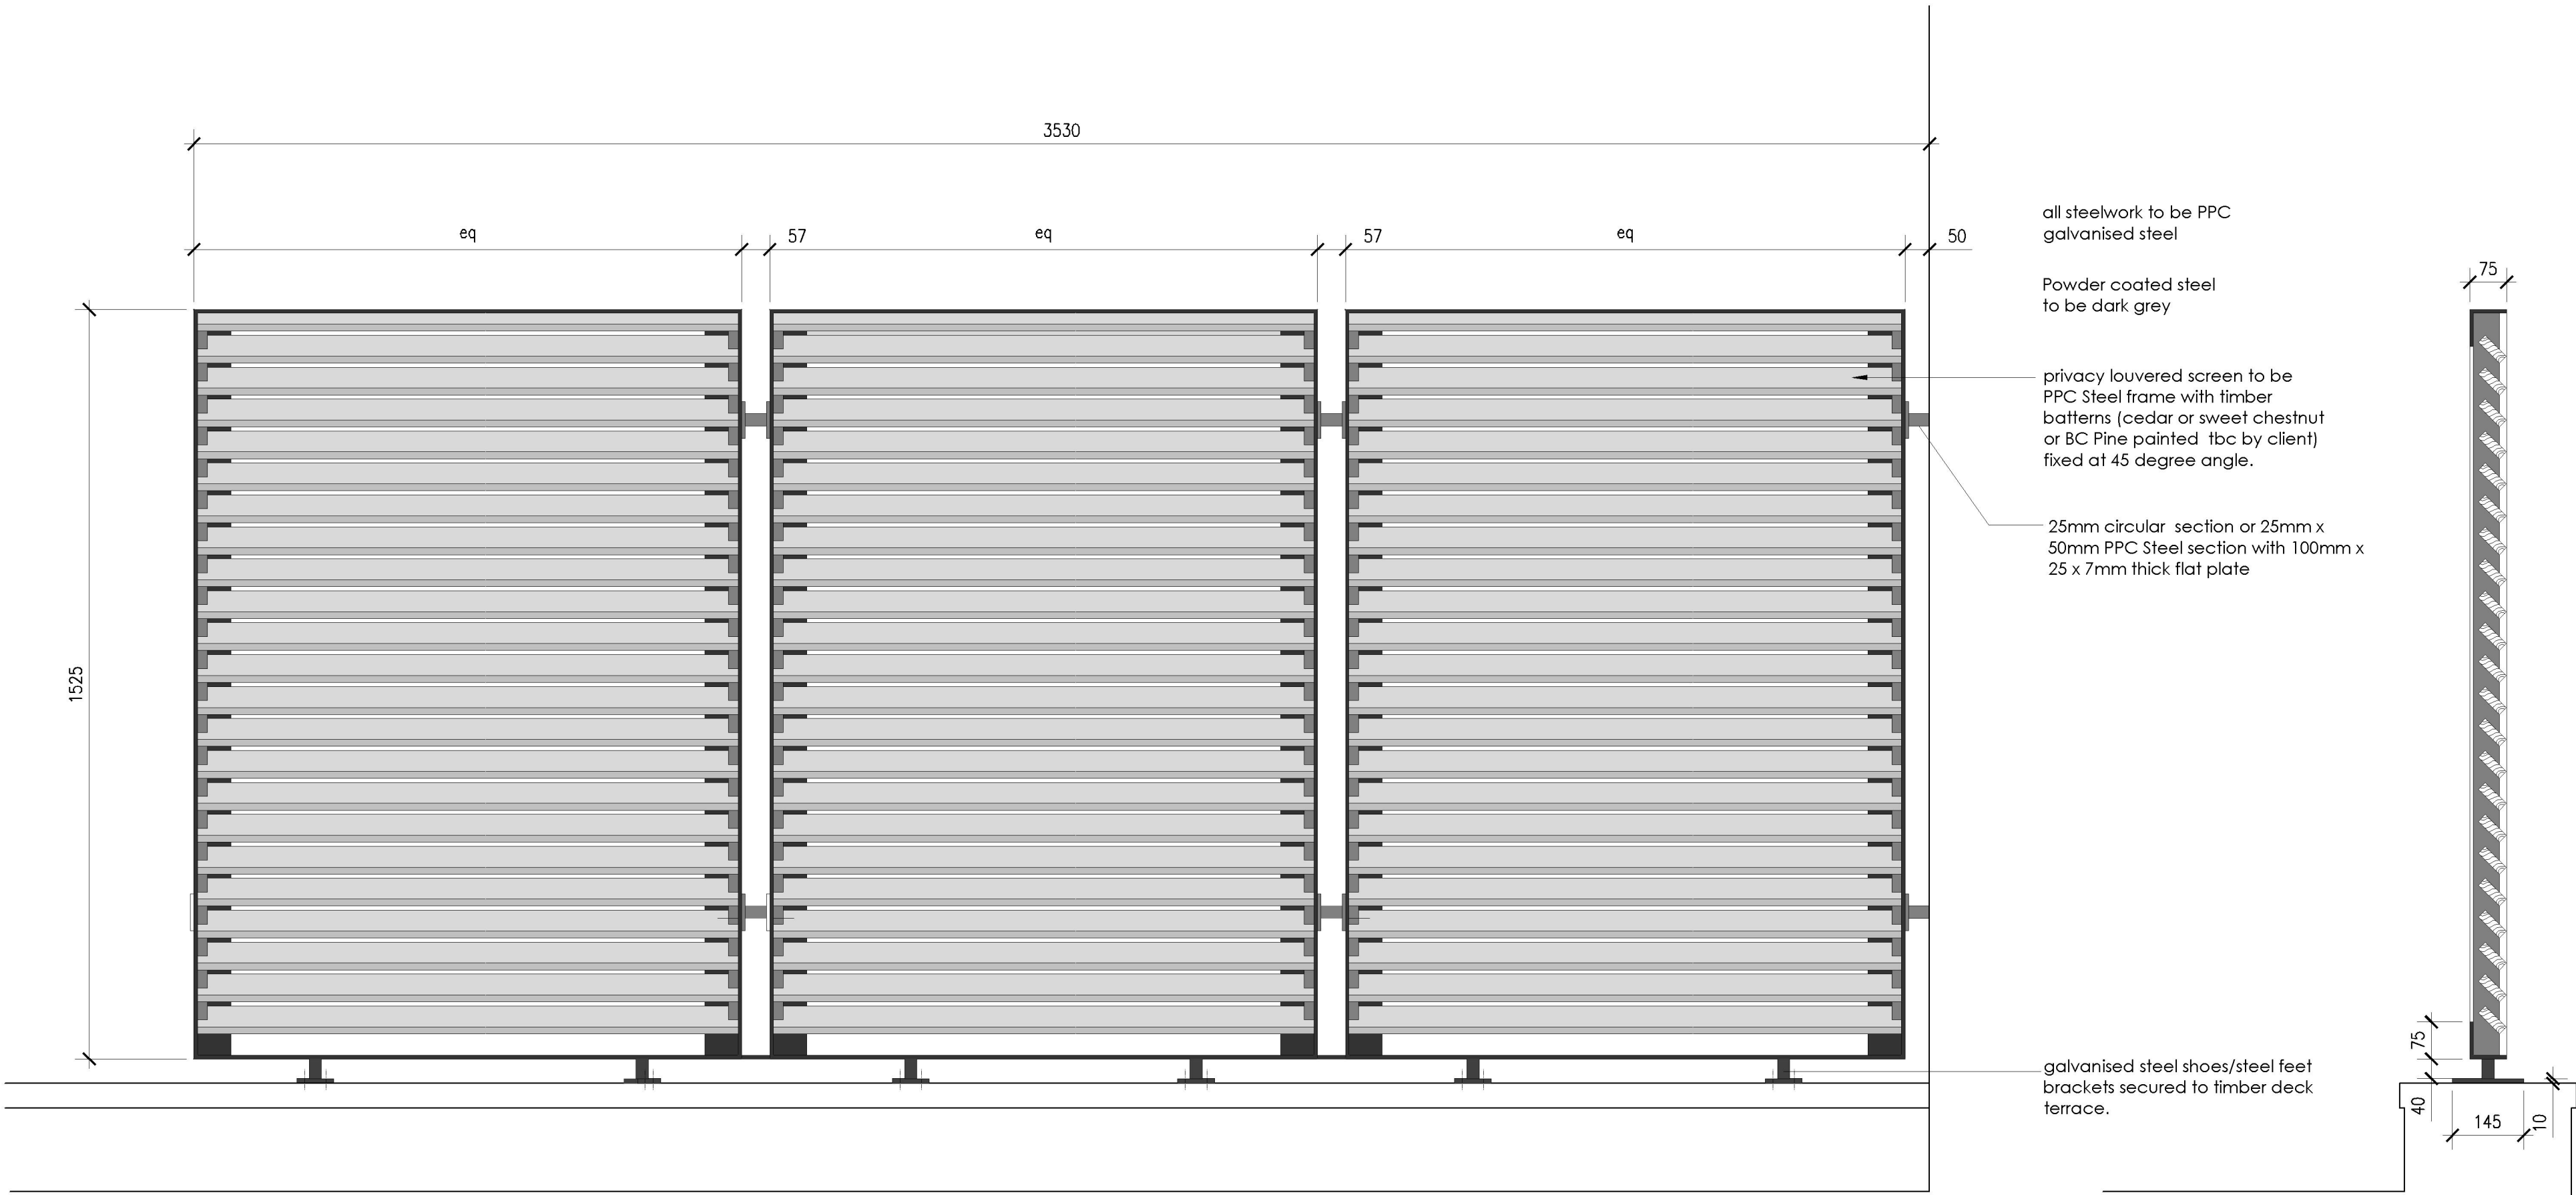

1:10

0 0.25 0.5 0.75

Scale In Metres

rev.	date	comment
amendments		
k aarchitects		
client	Mr & Mrs J. Boardman	
job	39 Oathall Road Haywards Heath RH16 3EG	
drawing number	319.PL.03	
drawing title	Privacy Screen Detail	
date	Aug'26	scale/original sheet size
		1:10@A1
		R&A work stage
		3
Do not scale off drawing. Check all dimensions on site before all work is commenced. All goods materials workmanship to conform with current building regulations BS and COM. © Copyright K A Architects Ltd.		
k a architects limited 17 Newland Road Haywards Heath West Sussex RH16 3EG		
telephone 0712 649 562 email k aarchitects@gmail.com www.k aarchitects.co.uk		
Company No. 608521 Registered Office 218 Andrew Place, Lewes BN7 2AN		