


General Note(s):
This document contains confidential and proprietary information that cannot be reproduced or divulged, in whole or in part, without prior written authorisation from Carnegie Group Ltd.
Carnegie Group Ltd is to be notified immediately of suspected omissions or discrepancies.
All dimensions in millimetres, unless otherwise stated.
Copyright @ CARNEGIEGROUP LTD - Registered in England and Wales No.04820578.

For Comment

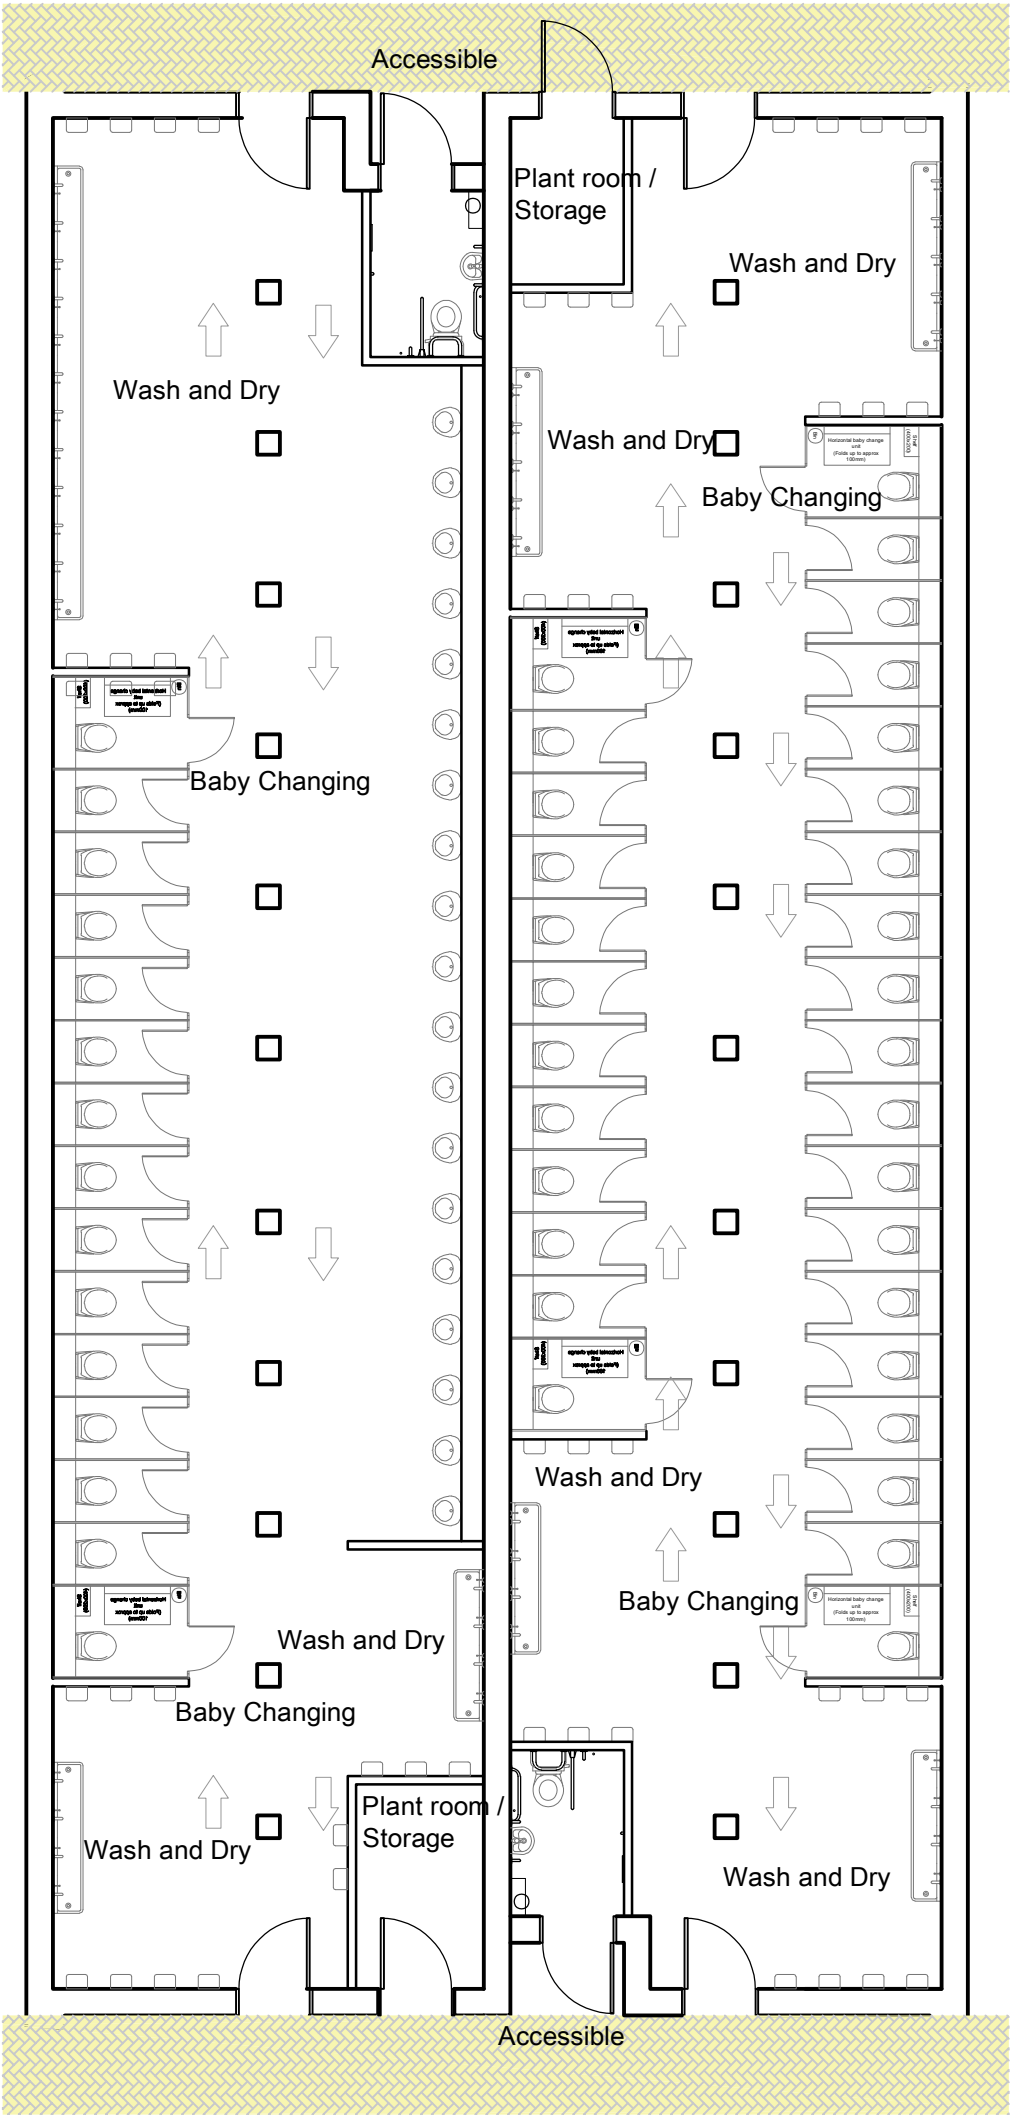

Hobbs Block
30 Female toilets
15 Male Toilets
20 Male Urinals
2 Accessible toilets
35 sink spaces



Proposed Hobbs Field Washroom Front elevation
1:100



Proposed Hobbs Field Washroom Side Elevation
1:200

D	Only Hobbs Washroom Block shown	27.11.2024	FH
C	Changes prior to Consultant feedback	25.11.2024	FH
B	Changes prior to Consultant feedback	25.09.2024	FH
A	Changes prior to Consultant feedback	16.09.2024	FH