



Key:

- Root protection area for category A* tree
- Root protection area for category B* tree
- Root protection area for category C* tree
- Root protection area for category U* tree
- Canopy of tree with tree preservation order
- Canopy of tree without tree preservation order
- Extent of ancient woodland
- 15m ancient woodland buffer
- Topographical tree

* Tree categorised in accordance with BS 5837:2012 'Trees in relation to design, demolition and construction - Recommendations'.

Tree survey schedule contains further information for each tree.

This drawing should be viewed in colour.

Tree numbers suffixed with PA indicate the tree position is approximate.

Drawing no: PJC/6700/24/A Rev: - Sheet number: 1 of 3

Site:

Siant Hill Manor
East Grinstead
RH19 4JY



Drawing title: Tree Constraints Plan

Date drawn: 09/07/2024 - Updated 09/10/2024

Scale: 1:500 at A1

Drawn by: NH

Checked by: PD

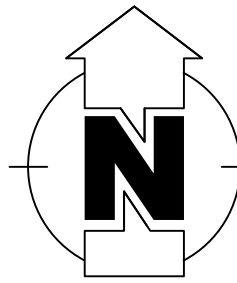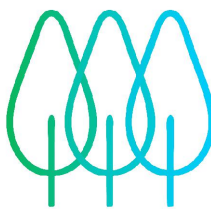


PJC Consultancy
Rocks Yard, Victoria Road,
Herstmonceux, Hailsham, East Sussex,
BN27 4TQ.
t: 01323 832120
e: contact@pjcconsultancy.com
w: www.pjcconsultancy.com



-  Root protection area for category A* tree
-  Root protection area for category B* tree
-  Root protection area for category C* tree
-  Root protection area for category U* tree
-  Canopy of tree with tree preservation order
-  Canopy of tree without tree preservation order
-  Extent of ancient woodland
-  15m ancient woodland buffer
-  Topographical tree

Tree numbers suffixed with PA indicate the tree position is approximate.

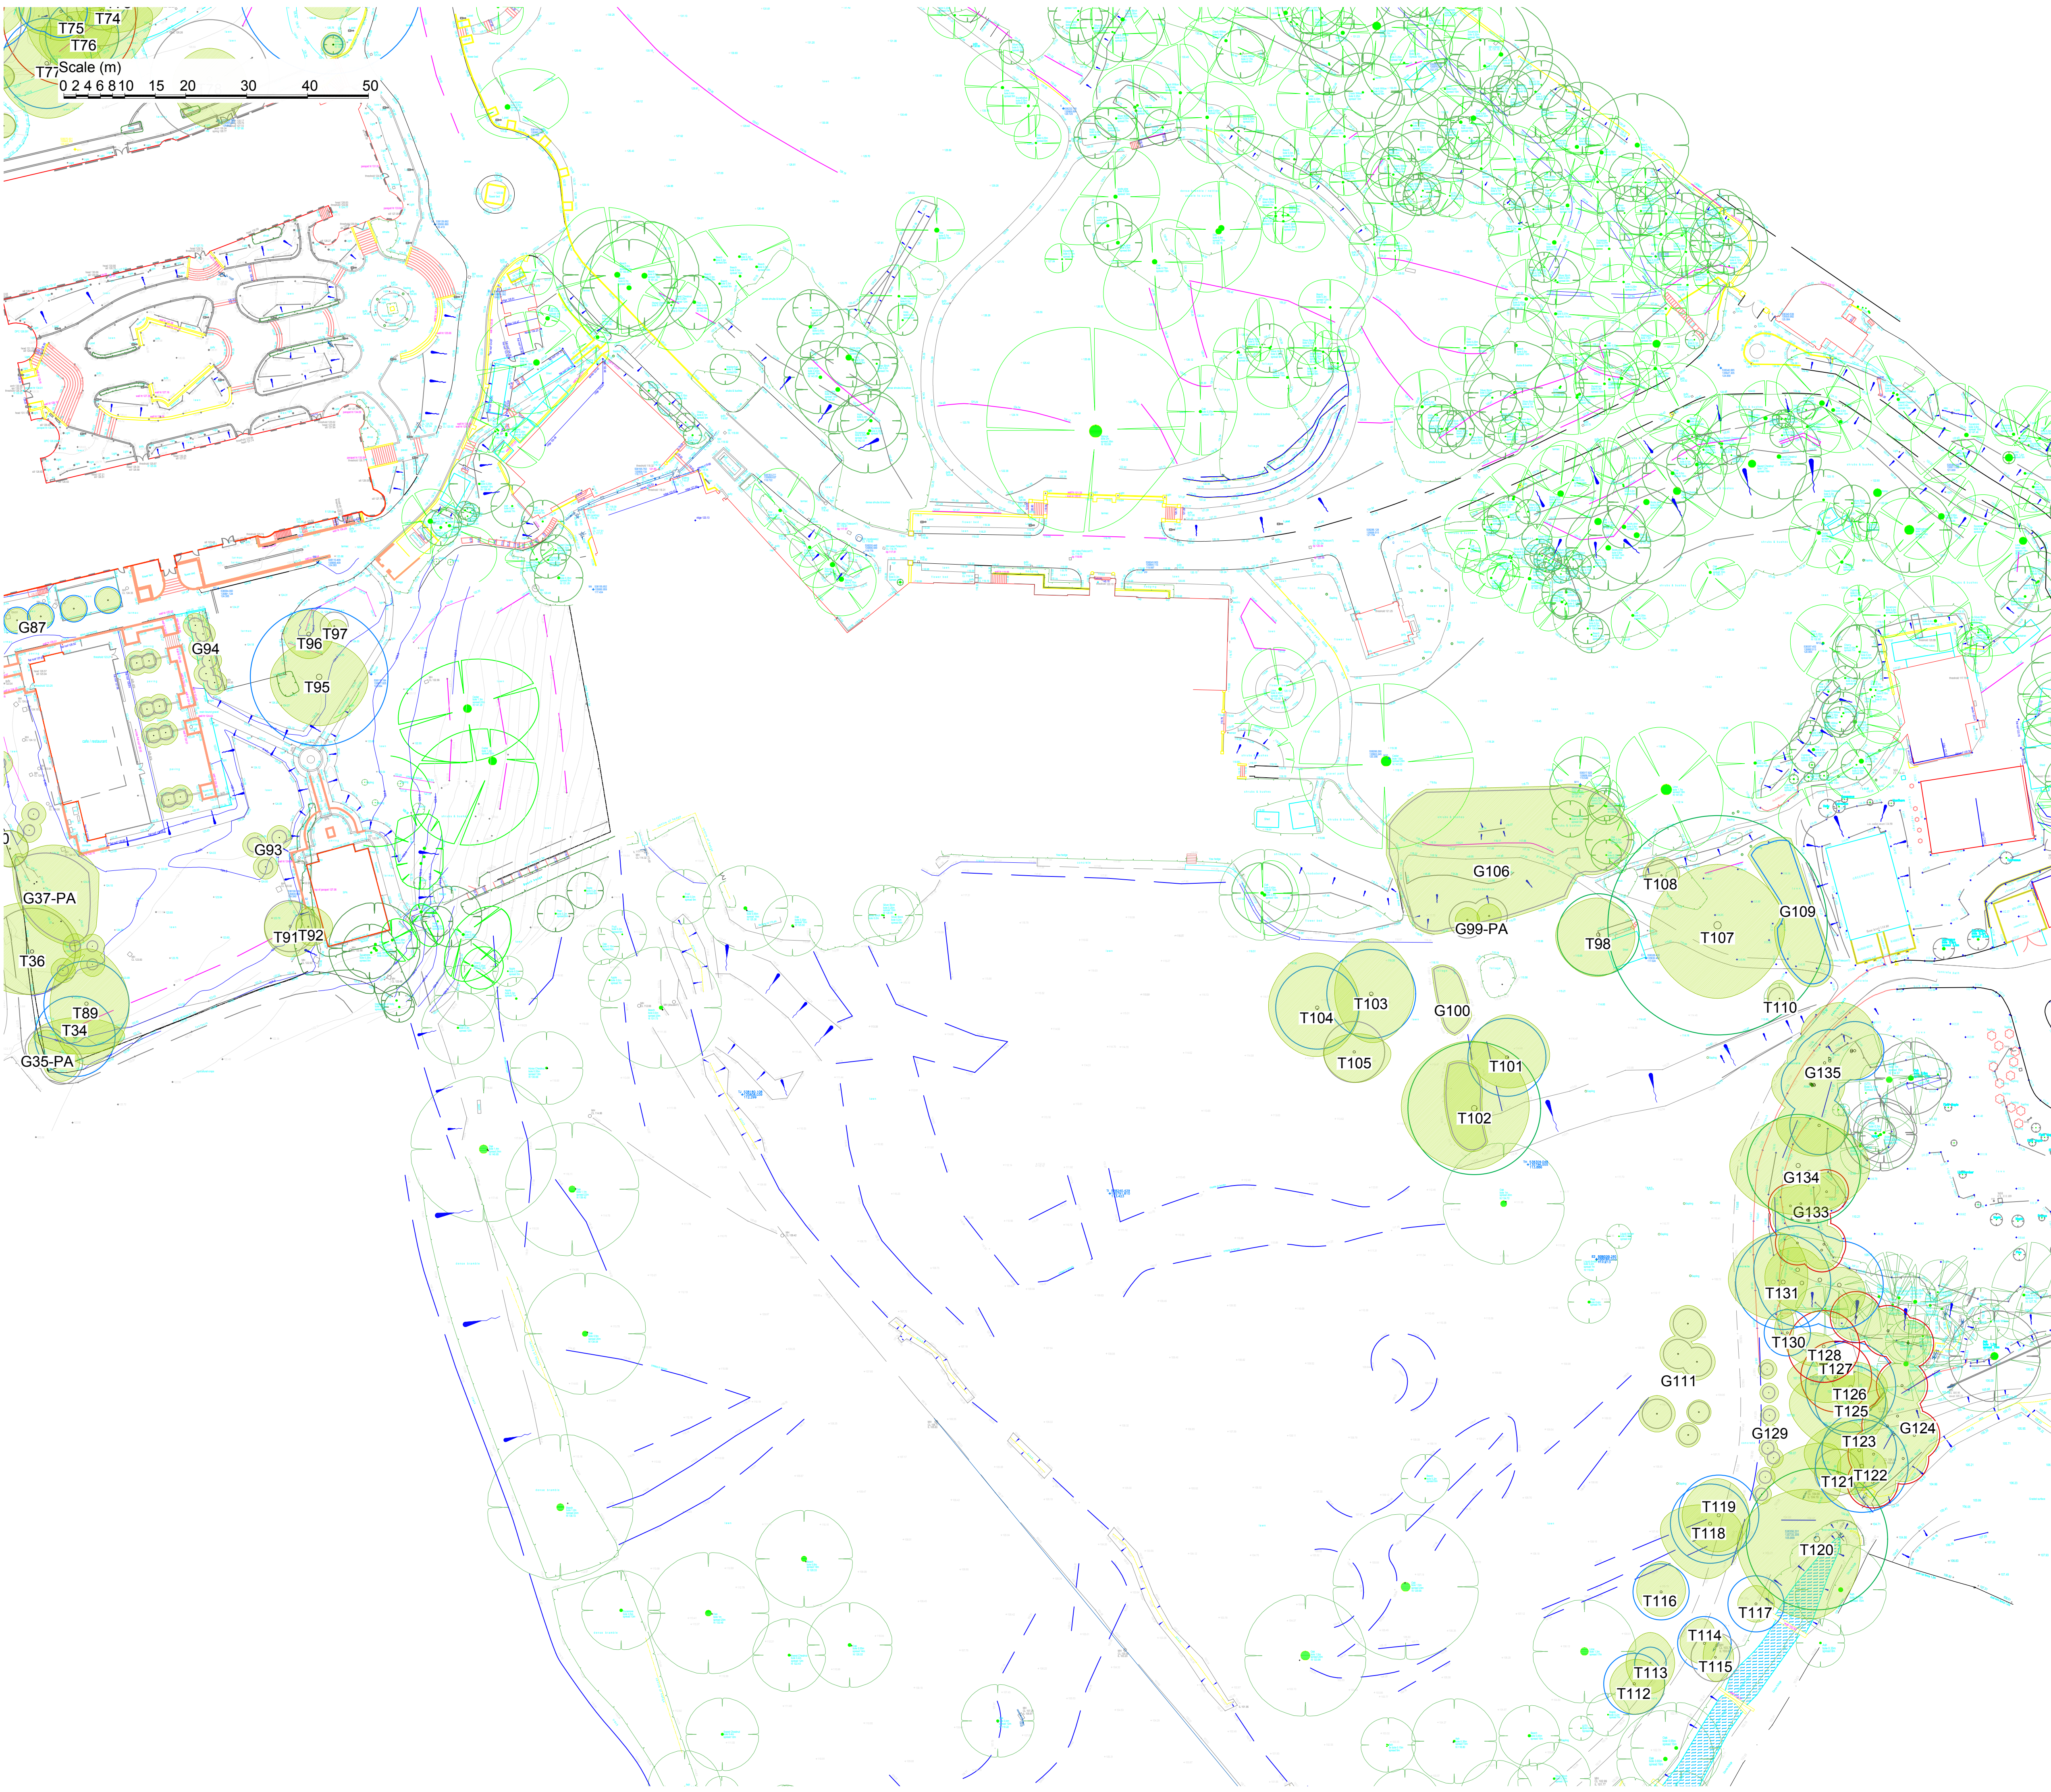

Key:

- Root protection area for category A* tree
- Root protection area for category B* tree
- Root protection area for category C* tree
- Root protection area for category U* tree
- Canopy of tree with tree preservation order
- Canopy of tree without tree preservation order
- Extent of ancient woodland
- 15m ancient woodland buffer
- Topographical tree

* Tree categorised in accordance with BS 5837:2012 'Trees in relation to design, demolition and construction - Recommendations'.

Tree survey schedule contains further information for each tree.

This drawing should be viewed in colour.

Tree numbers suffixed with PA indicate the tree position is approximate.

Drawing no: PJC/6700/24/A Rev: - Sheet number: 3 of 3

Site:

Siant Hill Manor
East Grinstead
RH19 4JY

Drawing title: Tree Constraints Plan

Date drawn: 09/07/2024 - Updated 09/10/2024

Scale: 1:500 at A1

Drawn by: NH

Checked by: PD