

Scale (m)
0 2 4 6 8 10 15 20 30 40 50

Key:

- Root protection area for category A* tree to be retained
- Root protection area for category B* tree to be retained
- Root protection area for category C* tree to be retained
- Root protection area for category U* tree to be retained
- Canopy of tree with tree preservation order to be retained
- Canopy of tree without tree preservation order to be retained
- Ground protection to comprise of Groundtrax Cellpave
- Temporary ground protection
- Tree protection fencing
- Construction exclusion zone
- Extent of ancient woodland
- 15m ancient woodland buffer
- Topographical tree

* Tree categorised in accordance with BS 5837:2012 'Trees in relation to design, demolition and construction - Recommendations'.

Tree survey schedule contains further information for each tree.

This drawing should be viewed in colour.

Tree numbers suffixed with PA indicate the tree position is approximate.

Drawing no: PJC/6700/25/D Rev: - Sheet number: 1 of 2

Site:
Juhring and Hobbs Field
Siant Hill Manor
East Grinstead
RH19 4JY



Drawing title: Tree Protection Plan

Date drawn: 12/03/2025

Scale: 1:500 at A1


Drawn by: NH

Checked by: PD

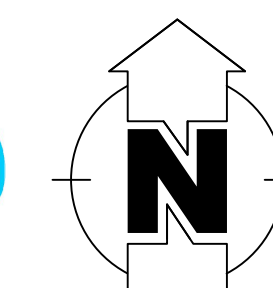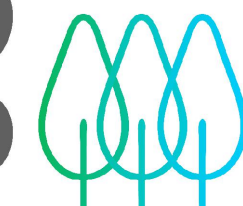

PJC Consultancy
Rocks Yard, Victoria Road,
Herstmonceux, Hailsham, East Sussex,
BN27 4TQ.

T: 01323 832120
E: contact@pjcconsultancy.com
W: www.pjcconsultancy.com

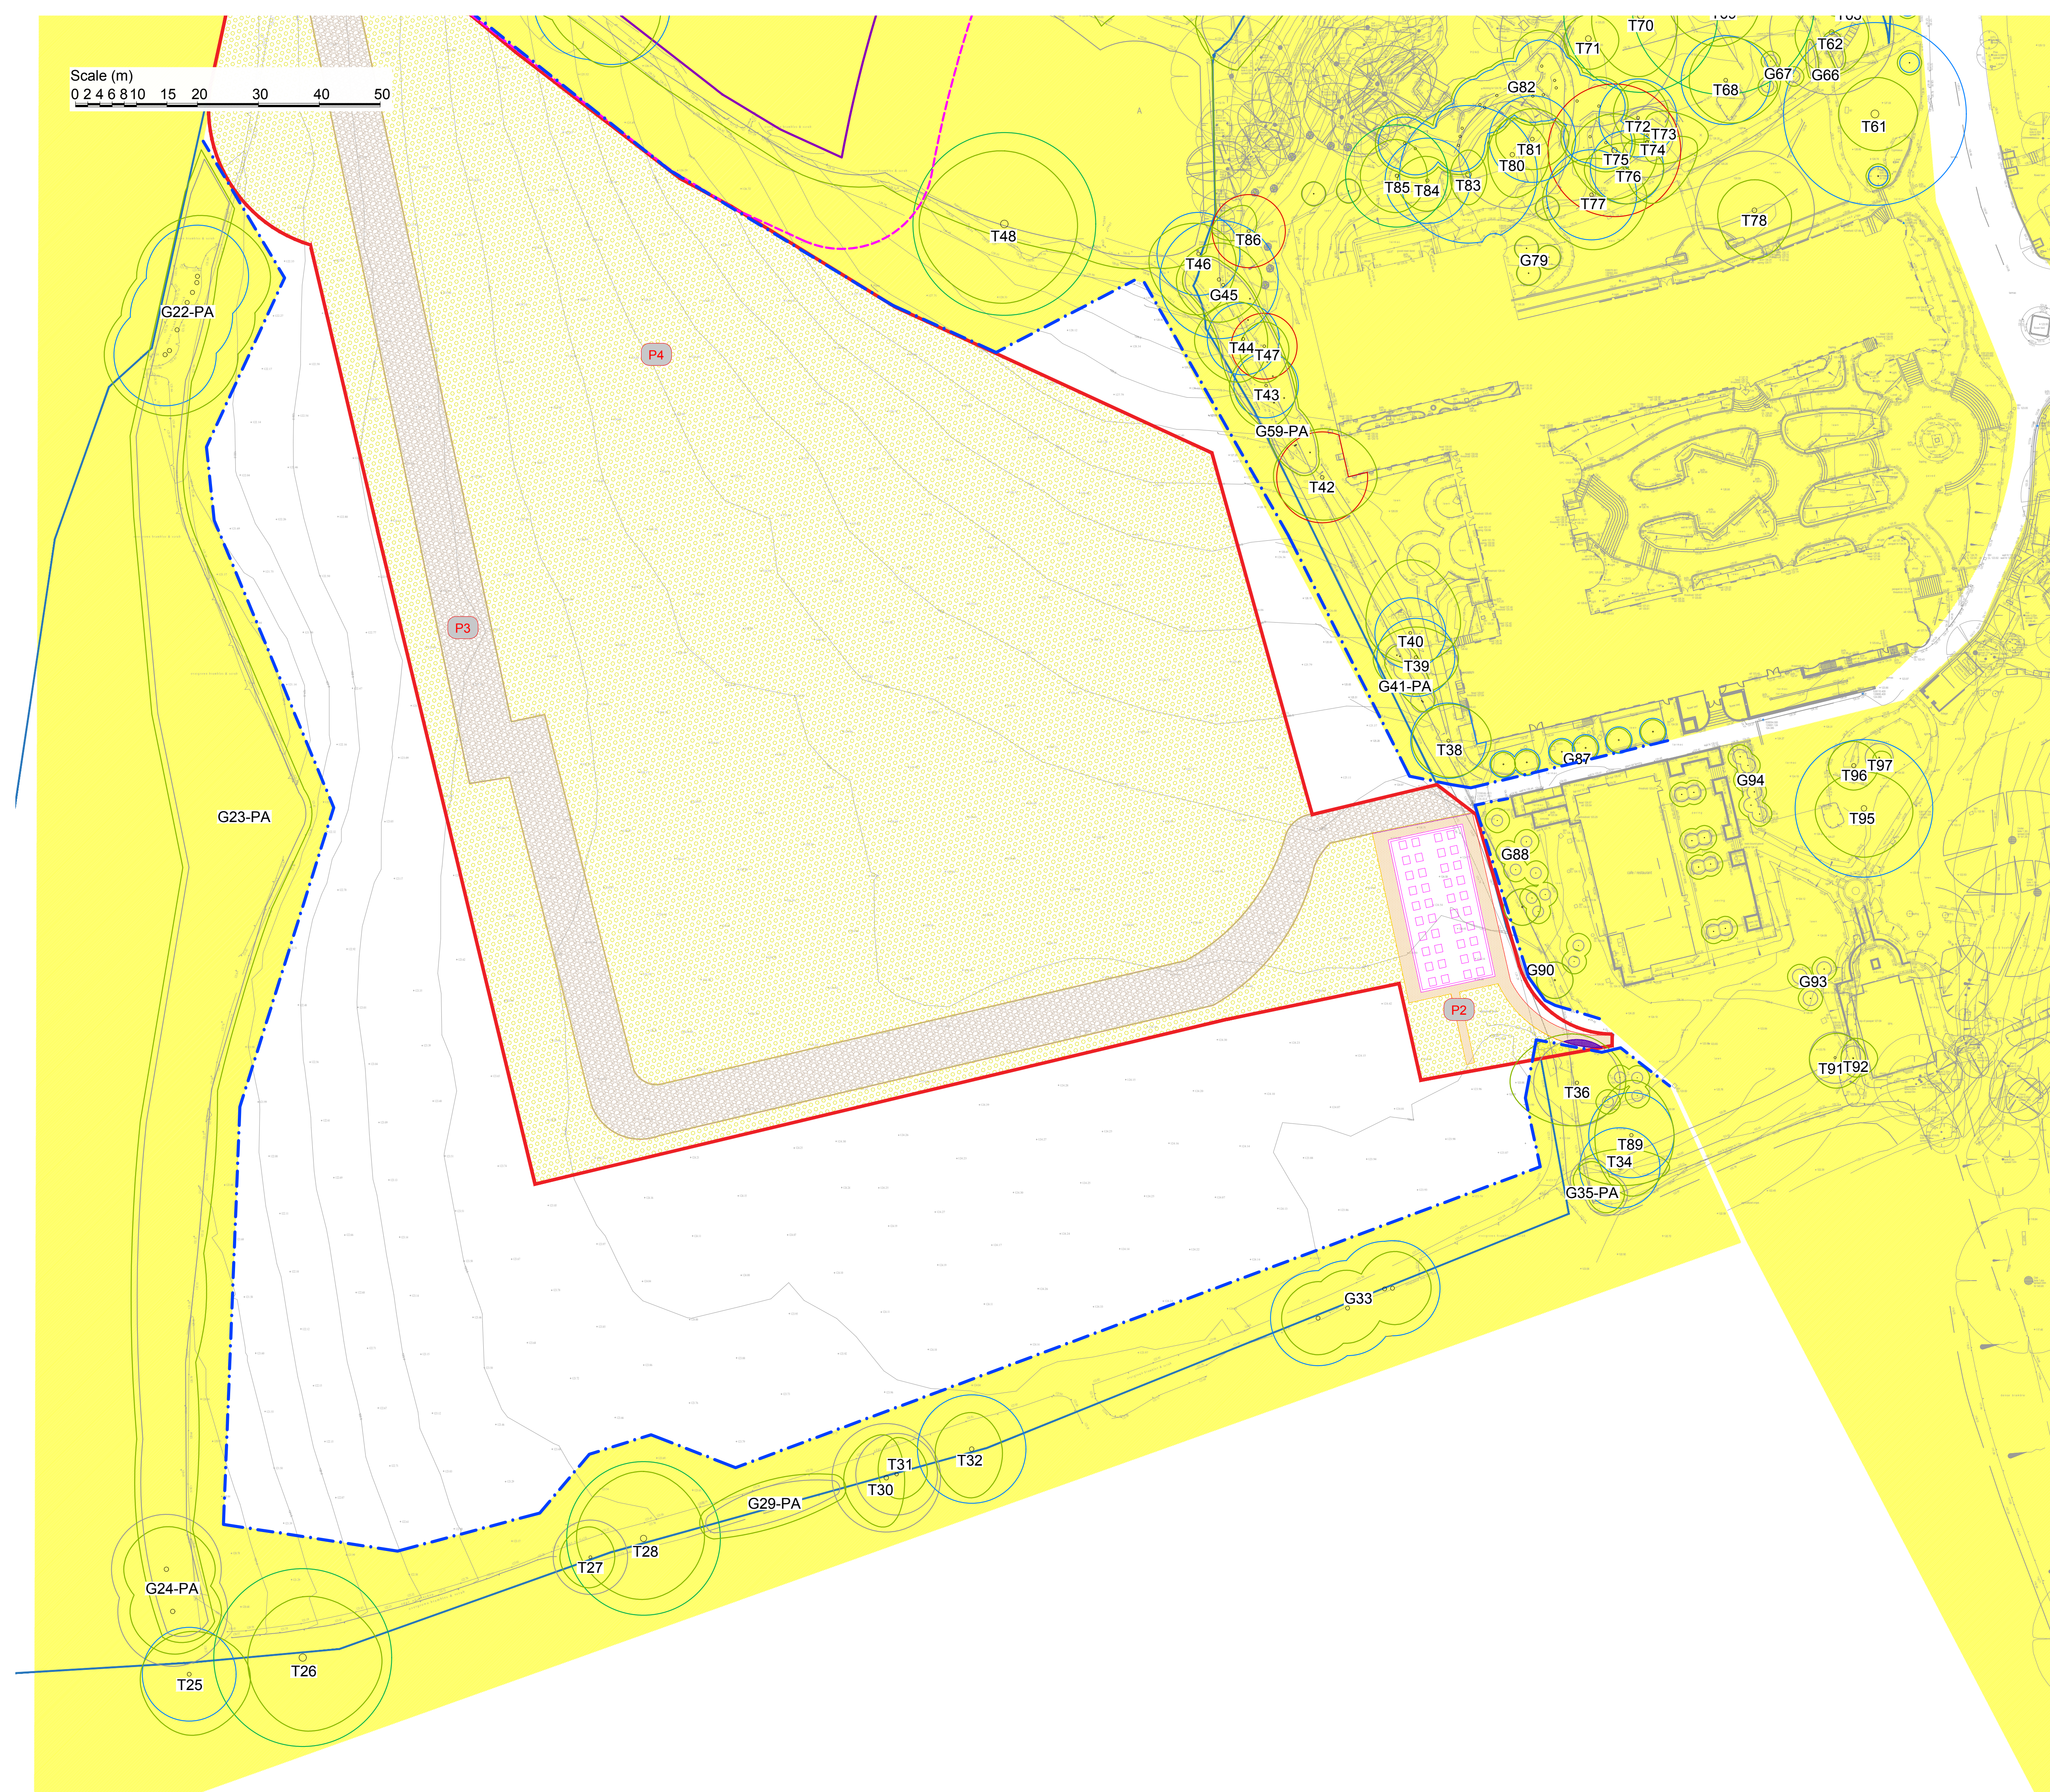

	Root protection area for category A* tree to be retained
	Root protection area for category B* tree to be retained
	Root protection area for category C* tree to be retained
	Root protection area for category U* tree to be retained
	Canopy of tree with tree preservation order to be retained
	Canopy of tree without tree preservation order to be retained
	Ground protection to comprise of Groundtrax Cellpave
	Temporary ground protection
	Tree protection fencing
	Construction exclusion zone
	Extent of ancient woodland
	15m ancient woodland buffer
	Topographical tree

Tree numbers suffixed with PA indicate the tree position is approximate