


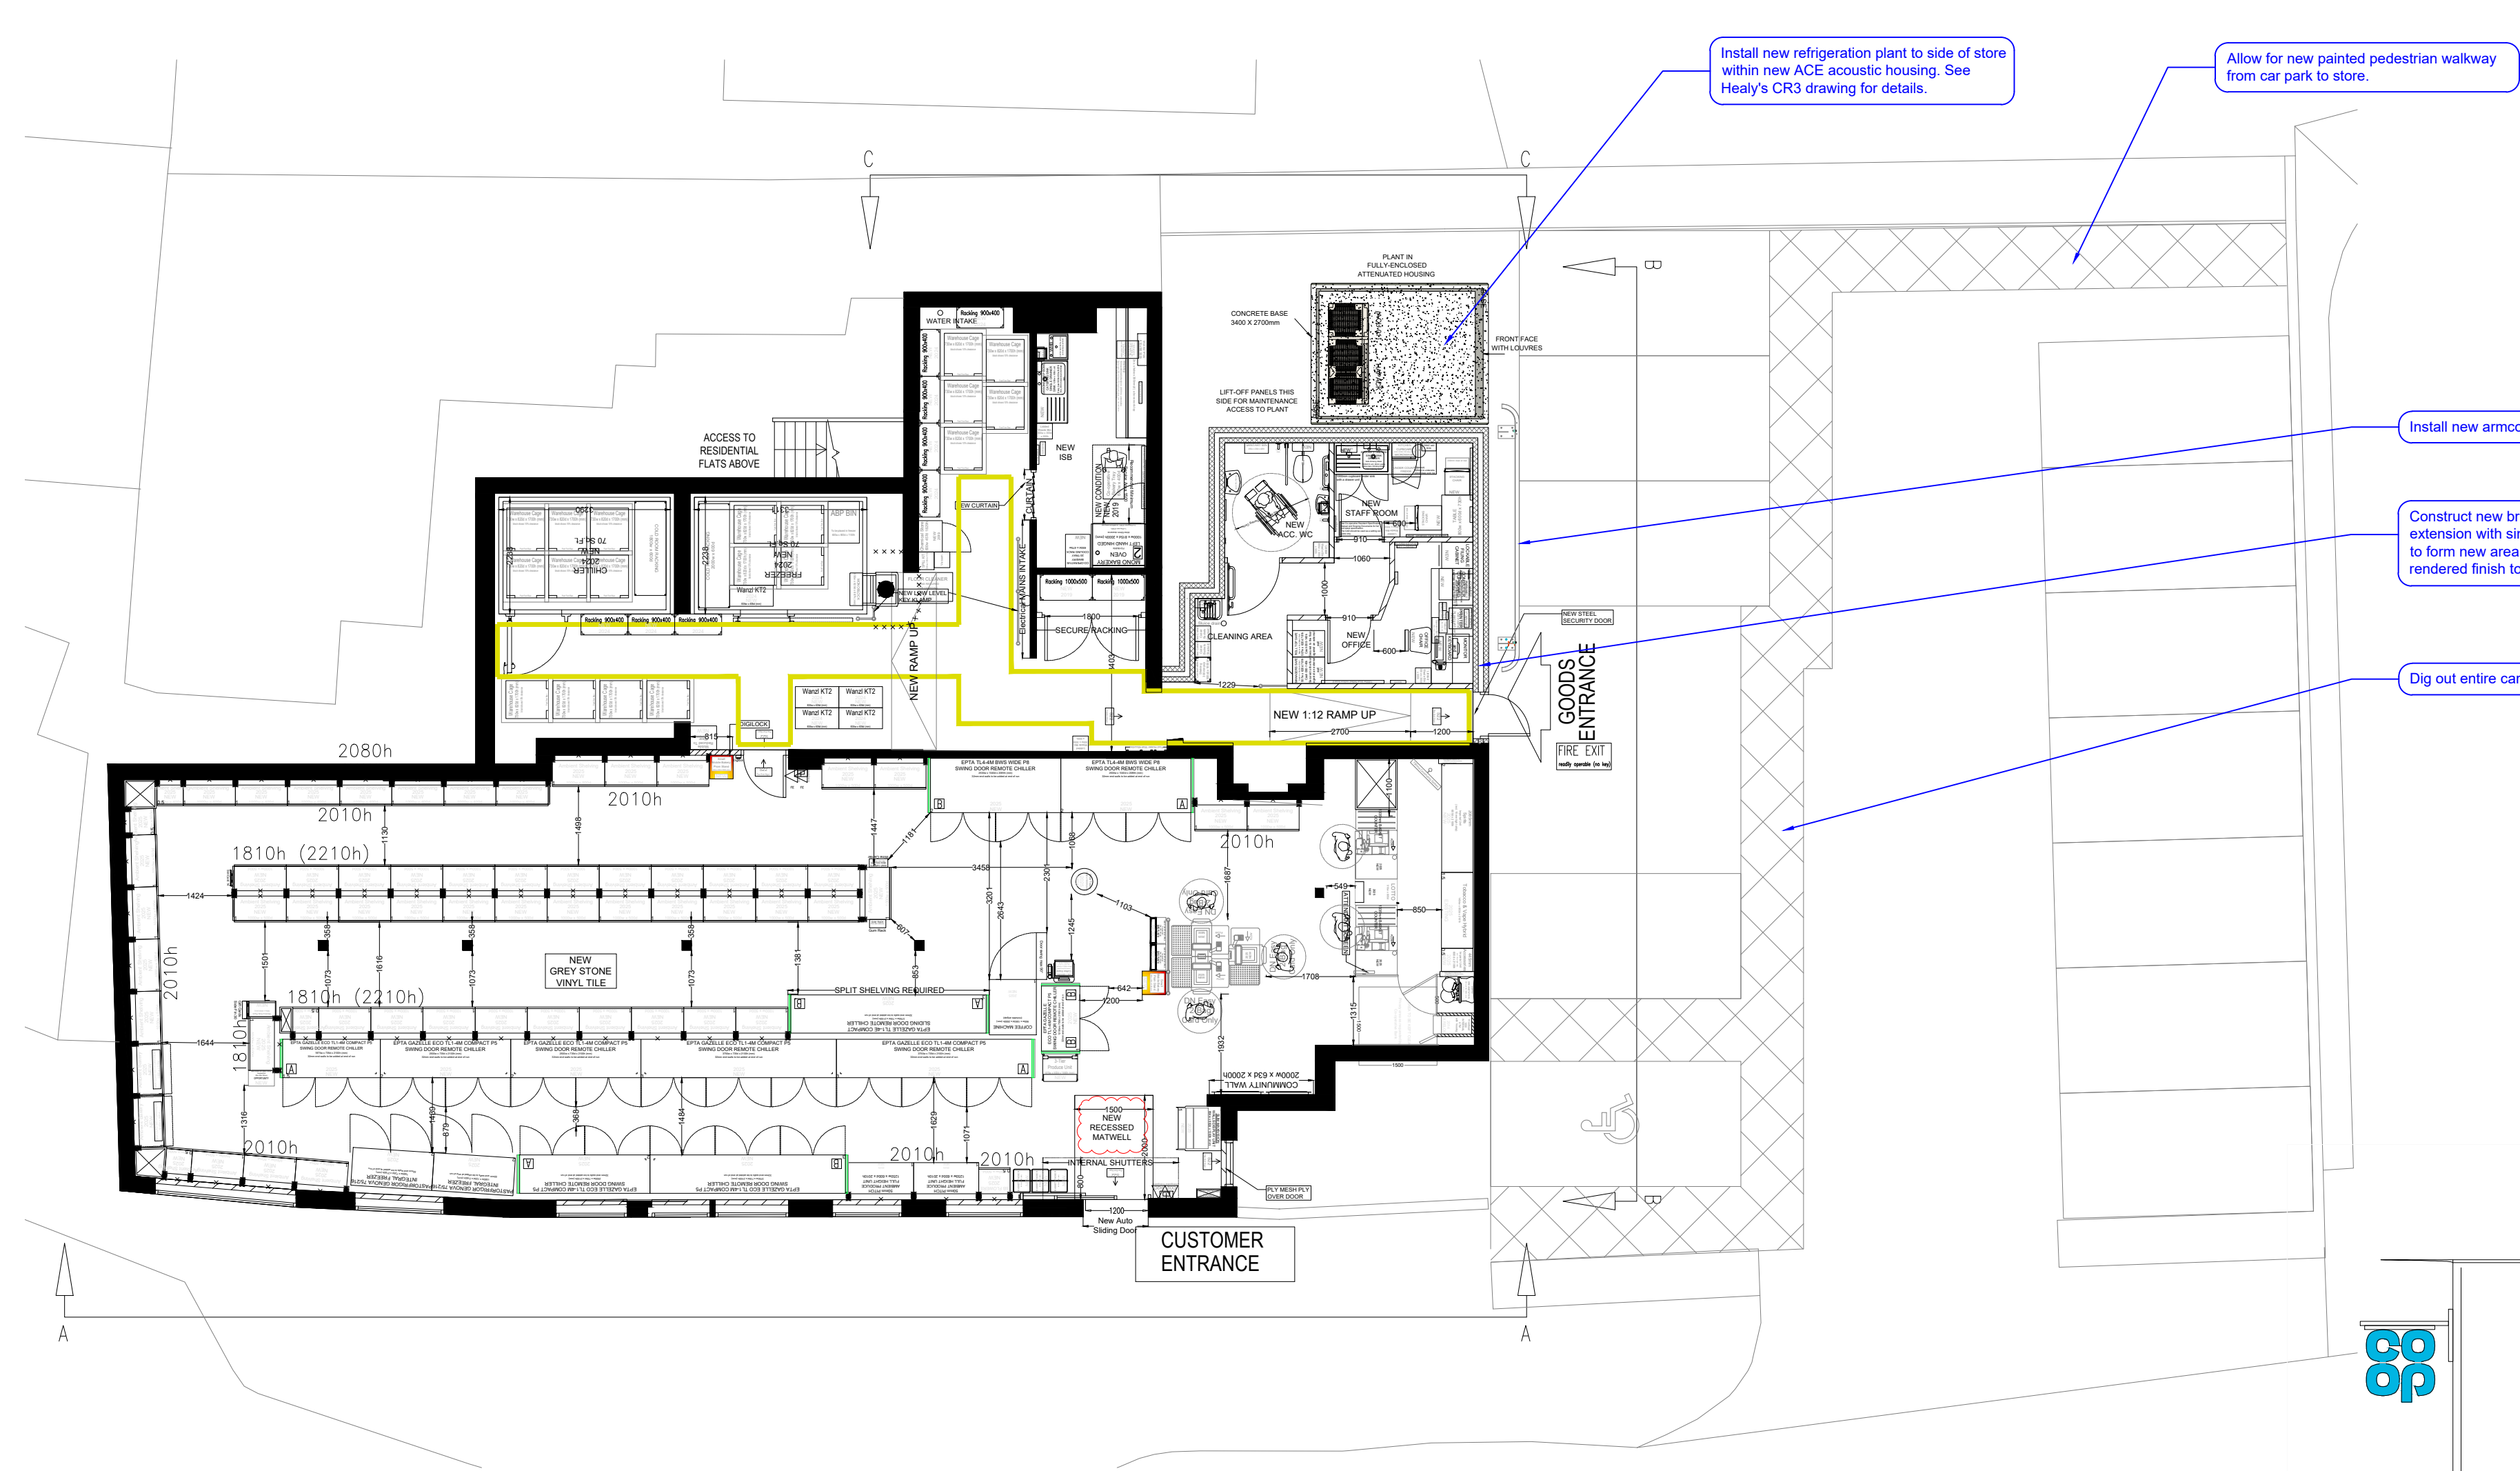

Install new ABD steel security goods in door in Traffic Grey RAL 7043.

Construct new brick and block work extension with single ply membrane flat roof to form new area for staff facilities with white rendered finish to match existing building.



Apply new di-bond panels to 2 x disused windows and doors in Traffic Grey RAL 7043.



DB3

4th Floor, 10 South Parade, Leeds LS1 5QS.
T: 0113 244 6931 www.darntonb3.com

PROJECT
Cuckfield

CREATION DATE	SCALE @ A1	DRN	CHK	STATUS
June 2025	As Shown	AZ	SN	S-

PROJECT NO | ORIGINATOR | ZONE | LEVEL | TYPE | ROLE | NUMBER

© COPYRIGHT: ALL RIGHTS RESERVED.

THIS DRAWING MUST BE READ IN CONJUNCTION WITH ALL OTHER RELEVANT DRAWINGS AND INFORMATION.
ANY DISCREPANCIES MUST BE REPORTED TO DARTCON(GB) IMMEDIATELY.
THE DRAWING OR INFORMATION MUST NOT BE USED FOR CONSTRUCTION UNLESS EXPRESSLY ISSUED FOR
CONSTRUCTION.

DO NOT SCALE FROM THIS DRAWING; WORK ONLY TO THE PRINTED DIMENSIONS.