



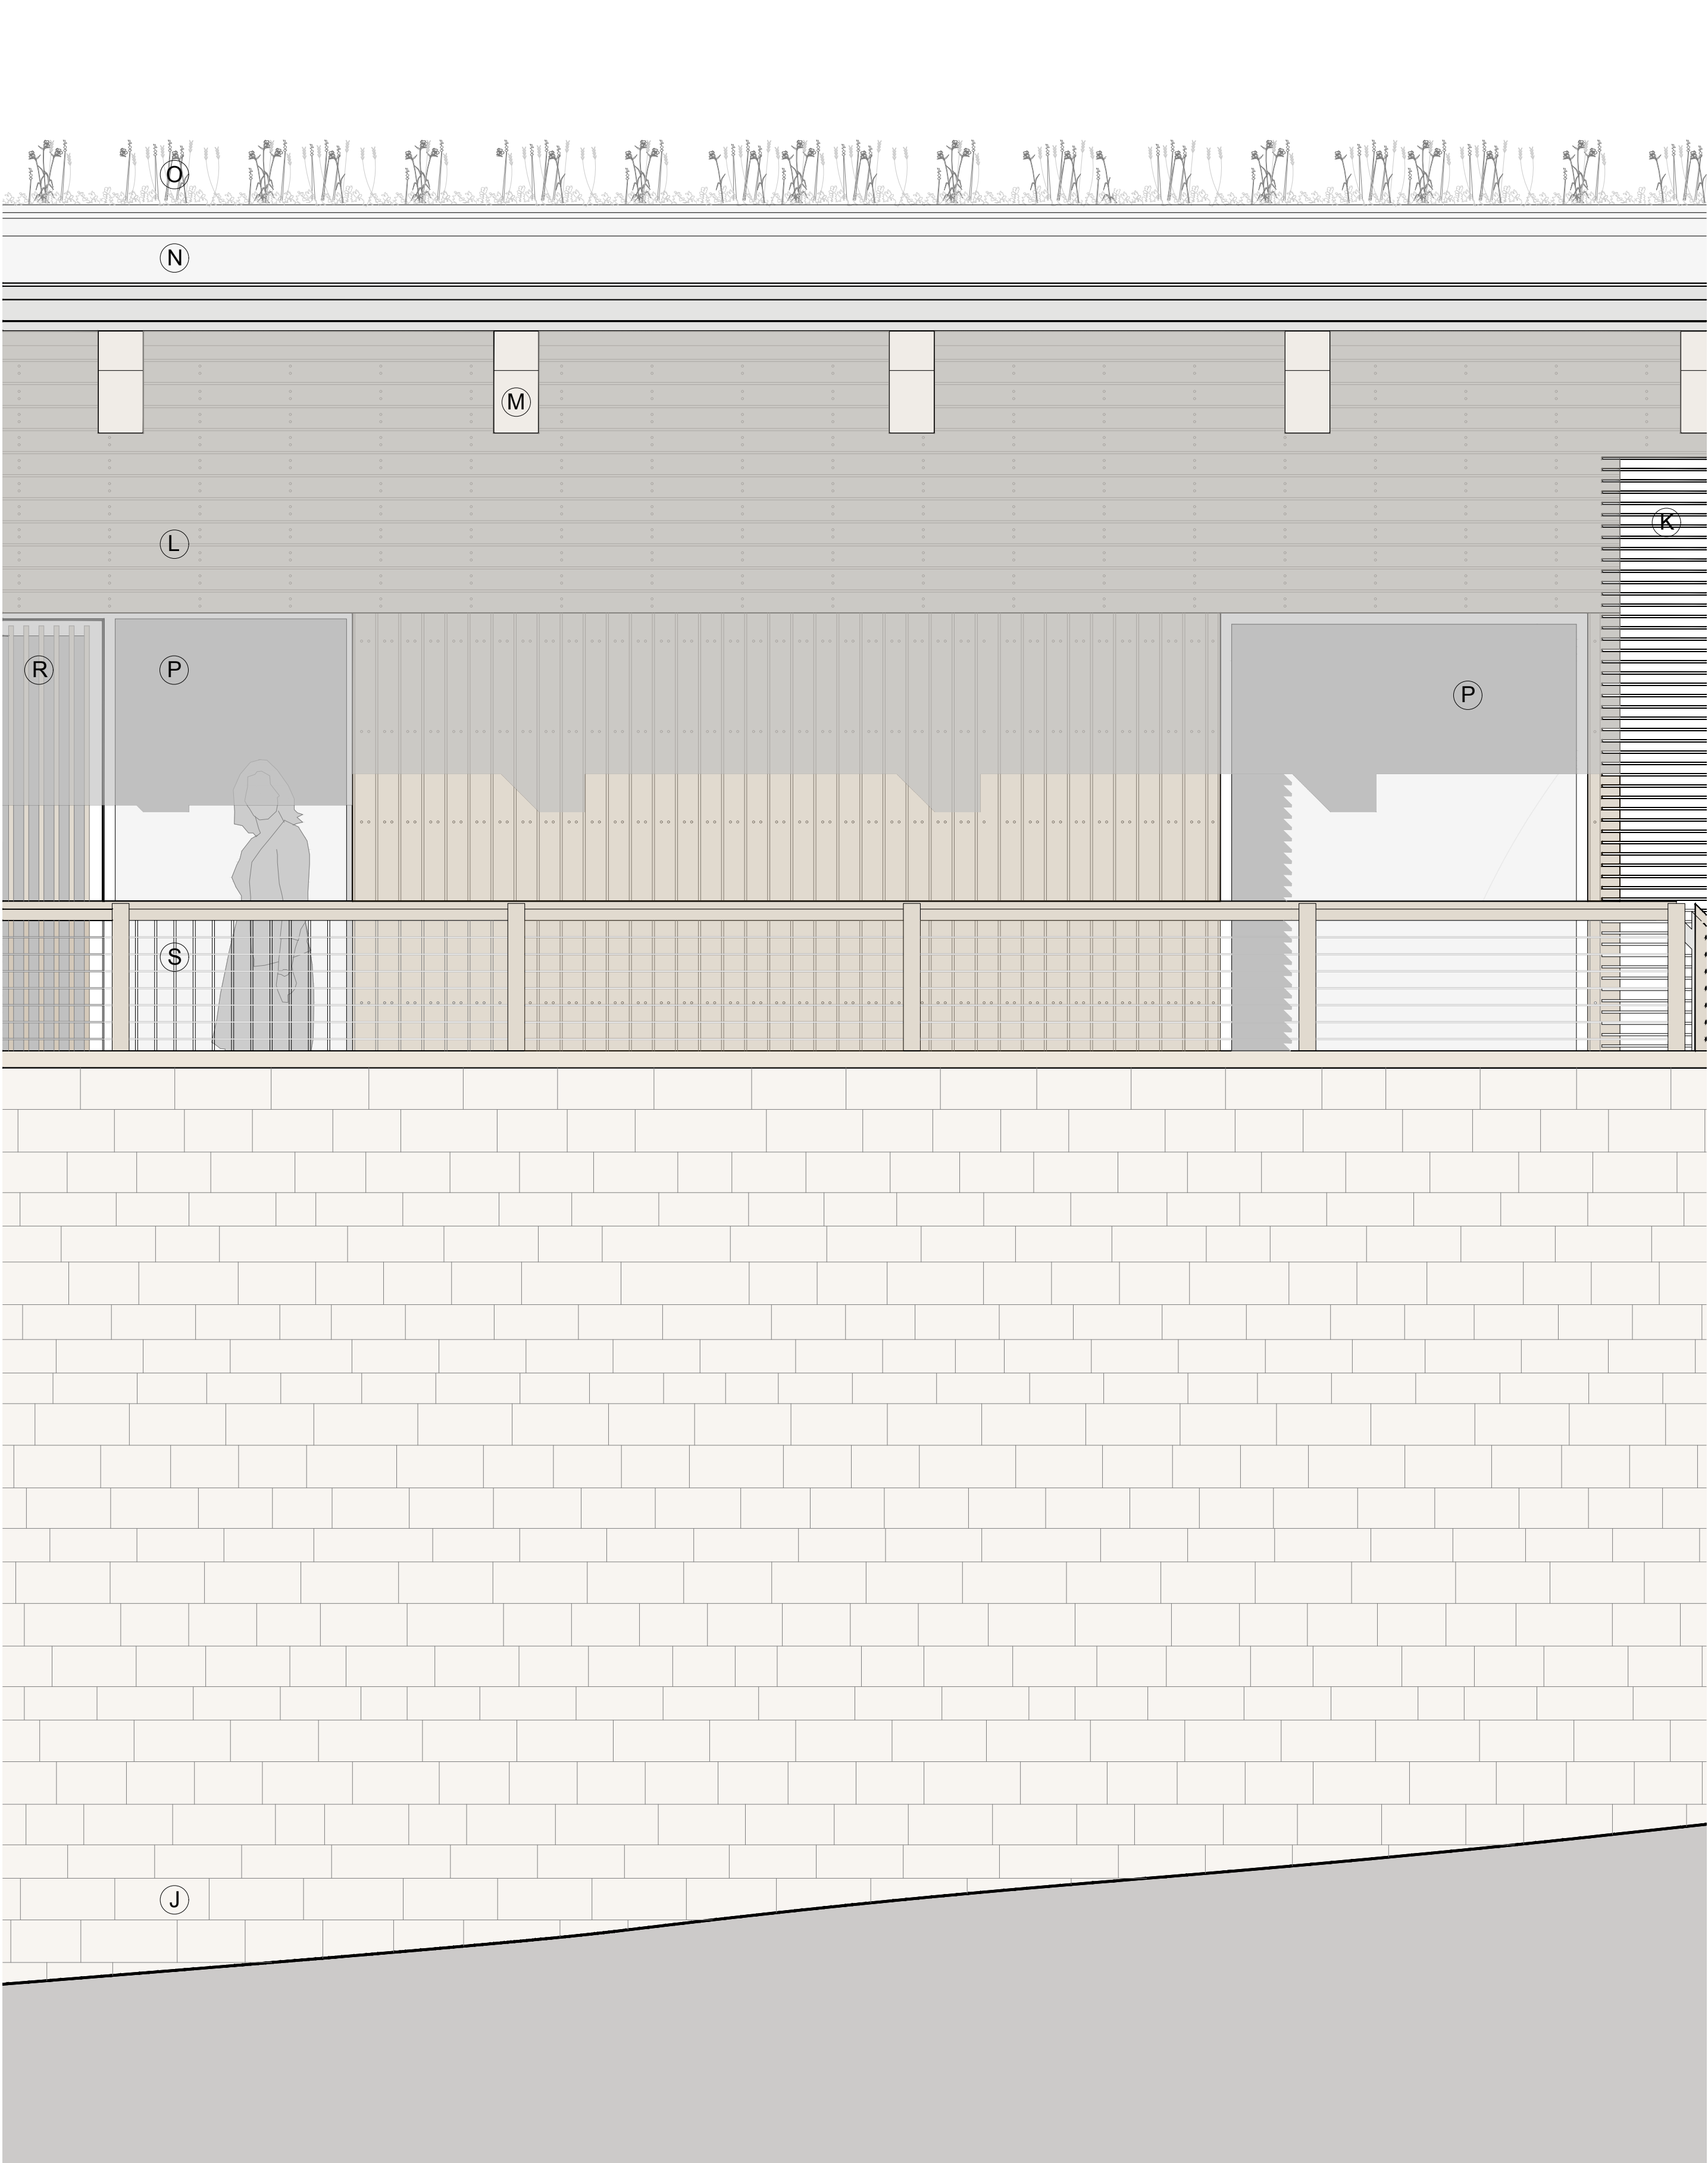

Proposed Detail Elevation 1:20

MATERIAL KEY

- J Wealden Water Weathered coursed sandstone with 5mm flush lime mortar joints
- K Corten steel panels and ribbed rainscreen
- L Natural sweet chestnut finger jointed horizontal and vertical open jointed timber rainscreen
- M Timber glulam structure
- N Natural standing seam zinc roof
- O Intensive planted flat roof
- P Bronze powder coated aluminium windows and doors
- Q Buff / grey mix facing brickwork to match existing
- R Timber (sweet chestnut) louvre screen in corten steel frame
- S Timber and wire guarding
- T Walk on rooftop

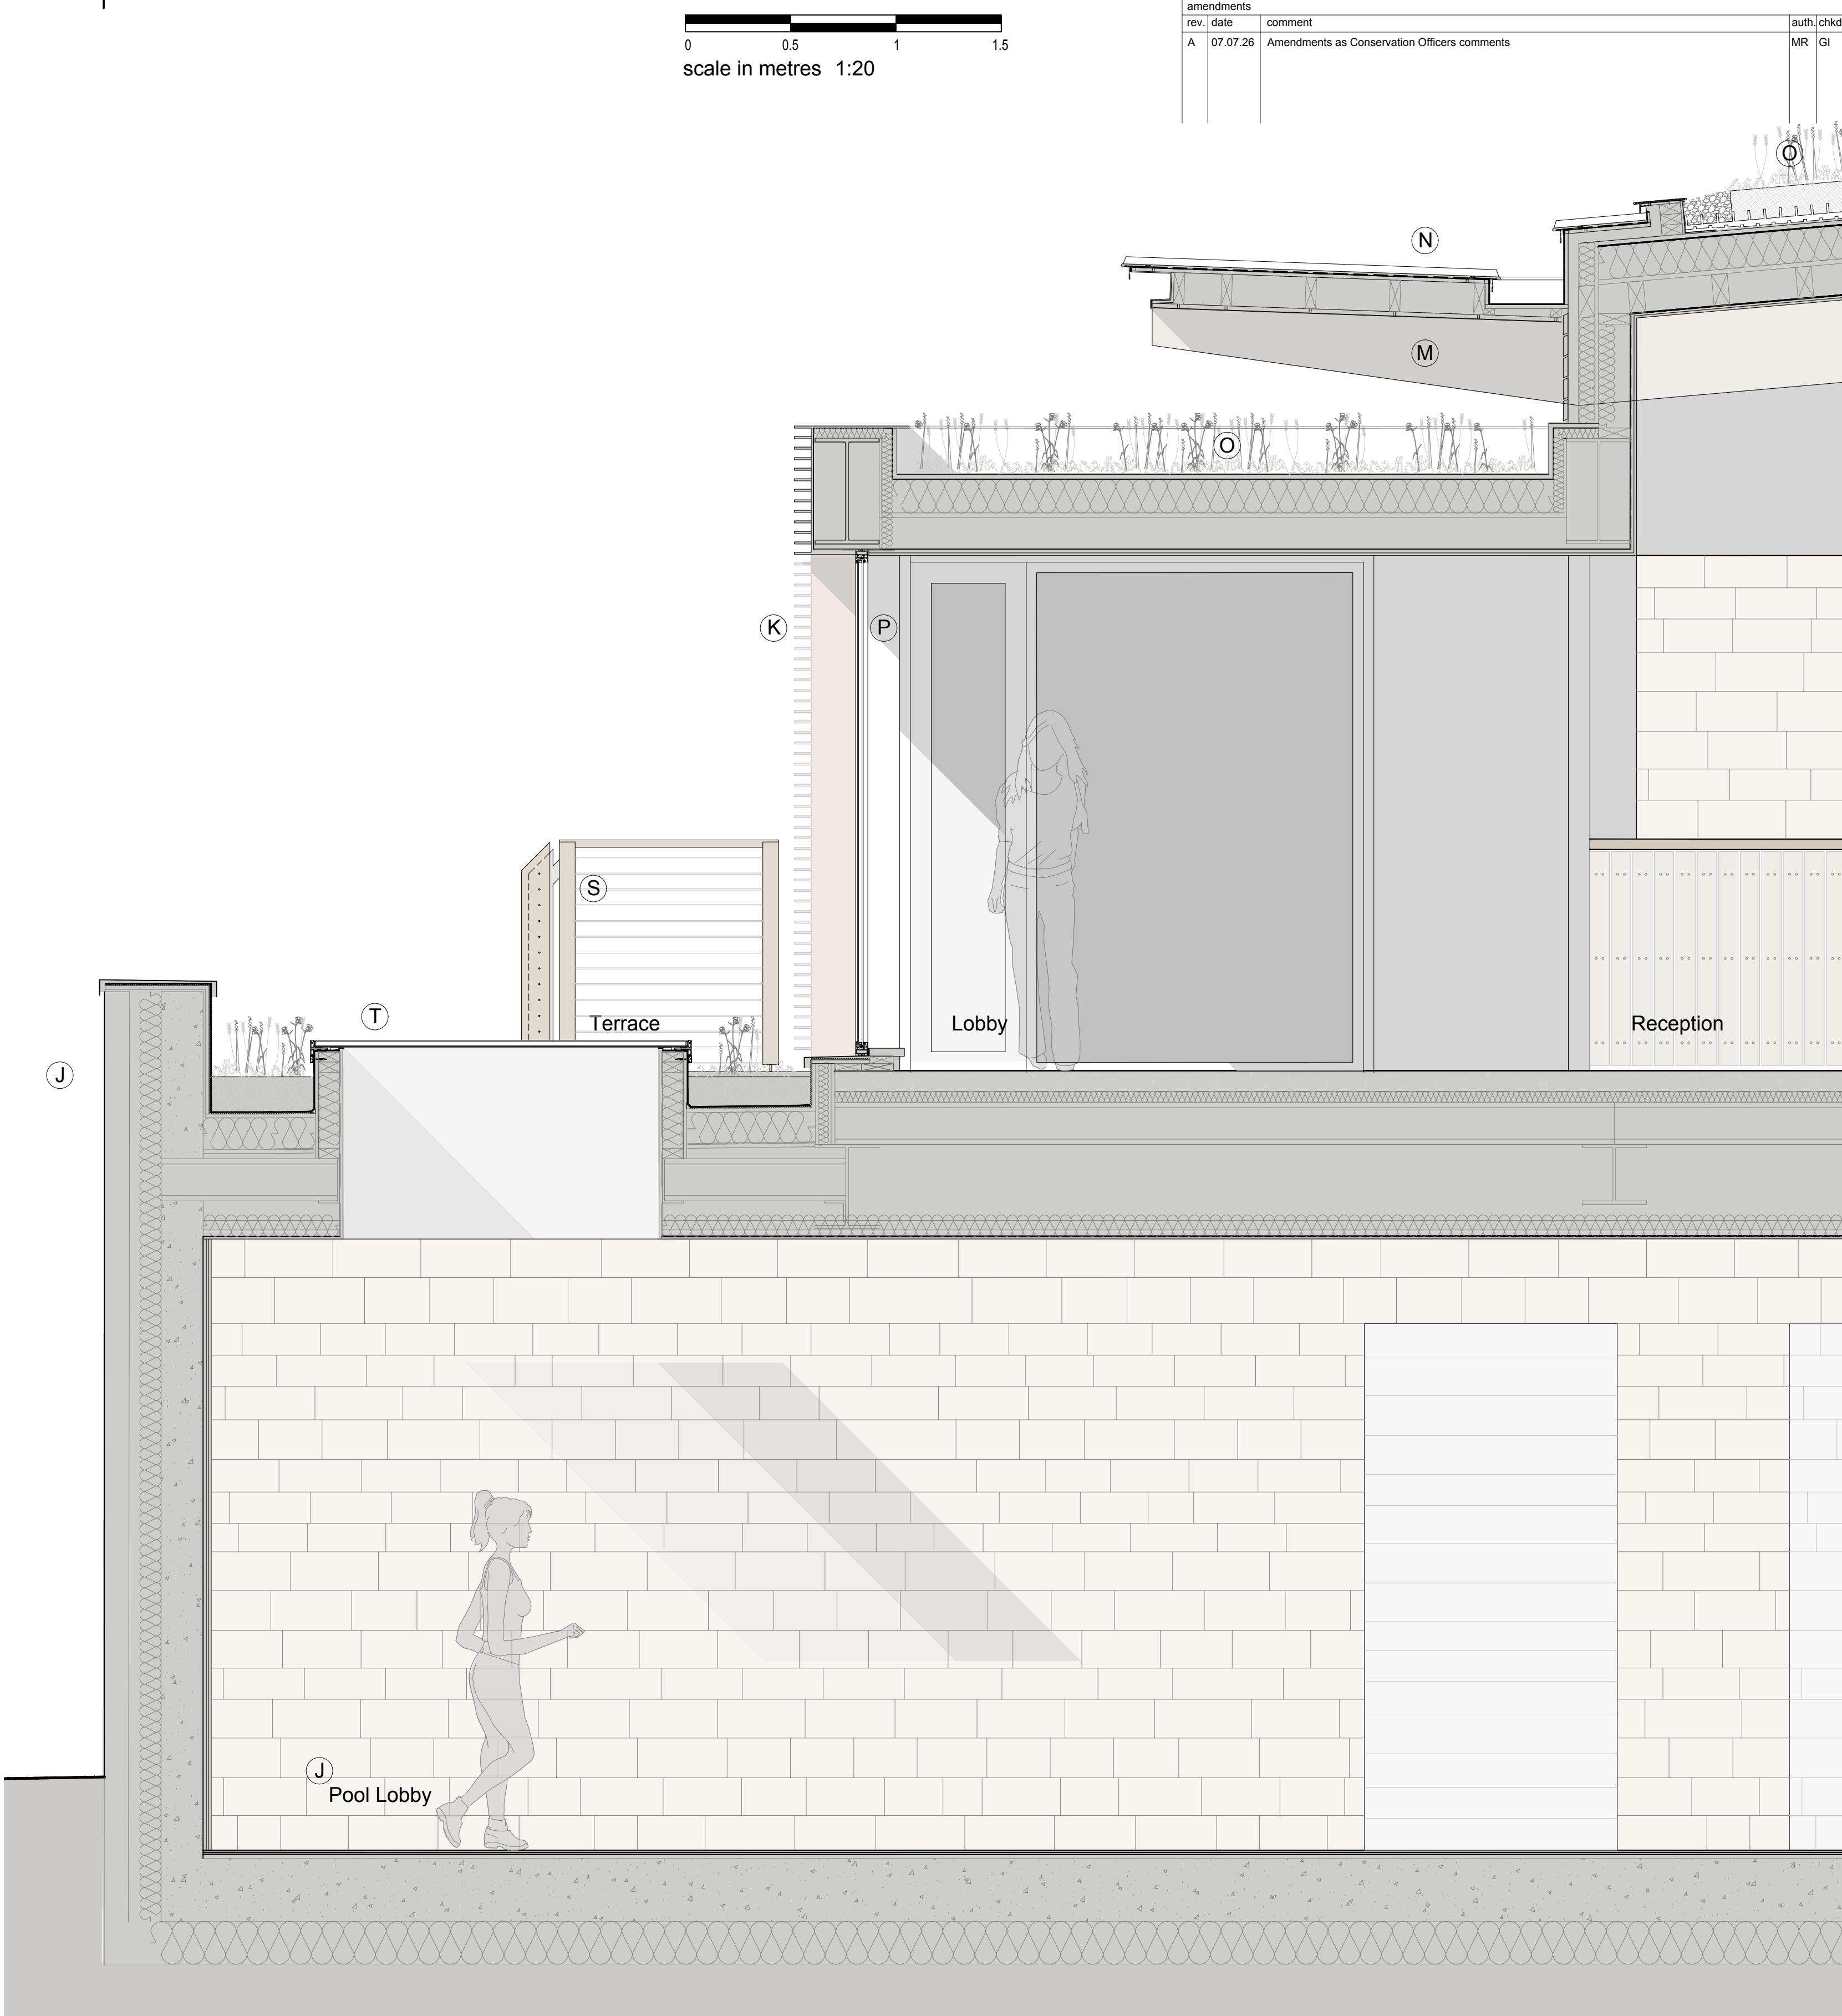

Proposed Detail Section 1:20

client	RCM Partnership LLP	drawing number	0603.PL.1611	revision	A
project	Chownes Mead Hotel, Chownes Mead Lane, Haywards Heath, RH16 4BS	drawing title	Proposed Bay Study Sectional Elevations - Lobby & Changing PLANNING		
drawn by	M.B	checked by	M.R	riba work stage	3
				date	Feb '26
				scale/original sheet size	1:20 @ A1
www.abir.co.uk studio@abirarchitects.co.uk Unit 1, Beta House, St John's Road, Hove, BN3 2FX, United Kingdom Hove +44 (0)1273 724 354 Company No 06877117 VAT No 971 4147 17			© ABIR Architects Ltd. Check all dimensions on site before work is undertaken. All goods, materials and workmanship to conform with current building regulations, BSS and CQP's.		

ABIR Architects

Chartered Practice