


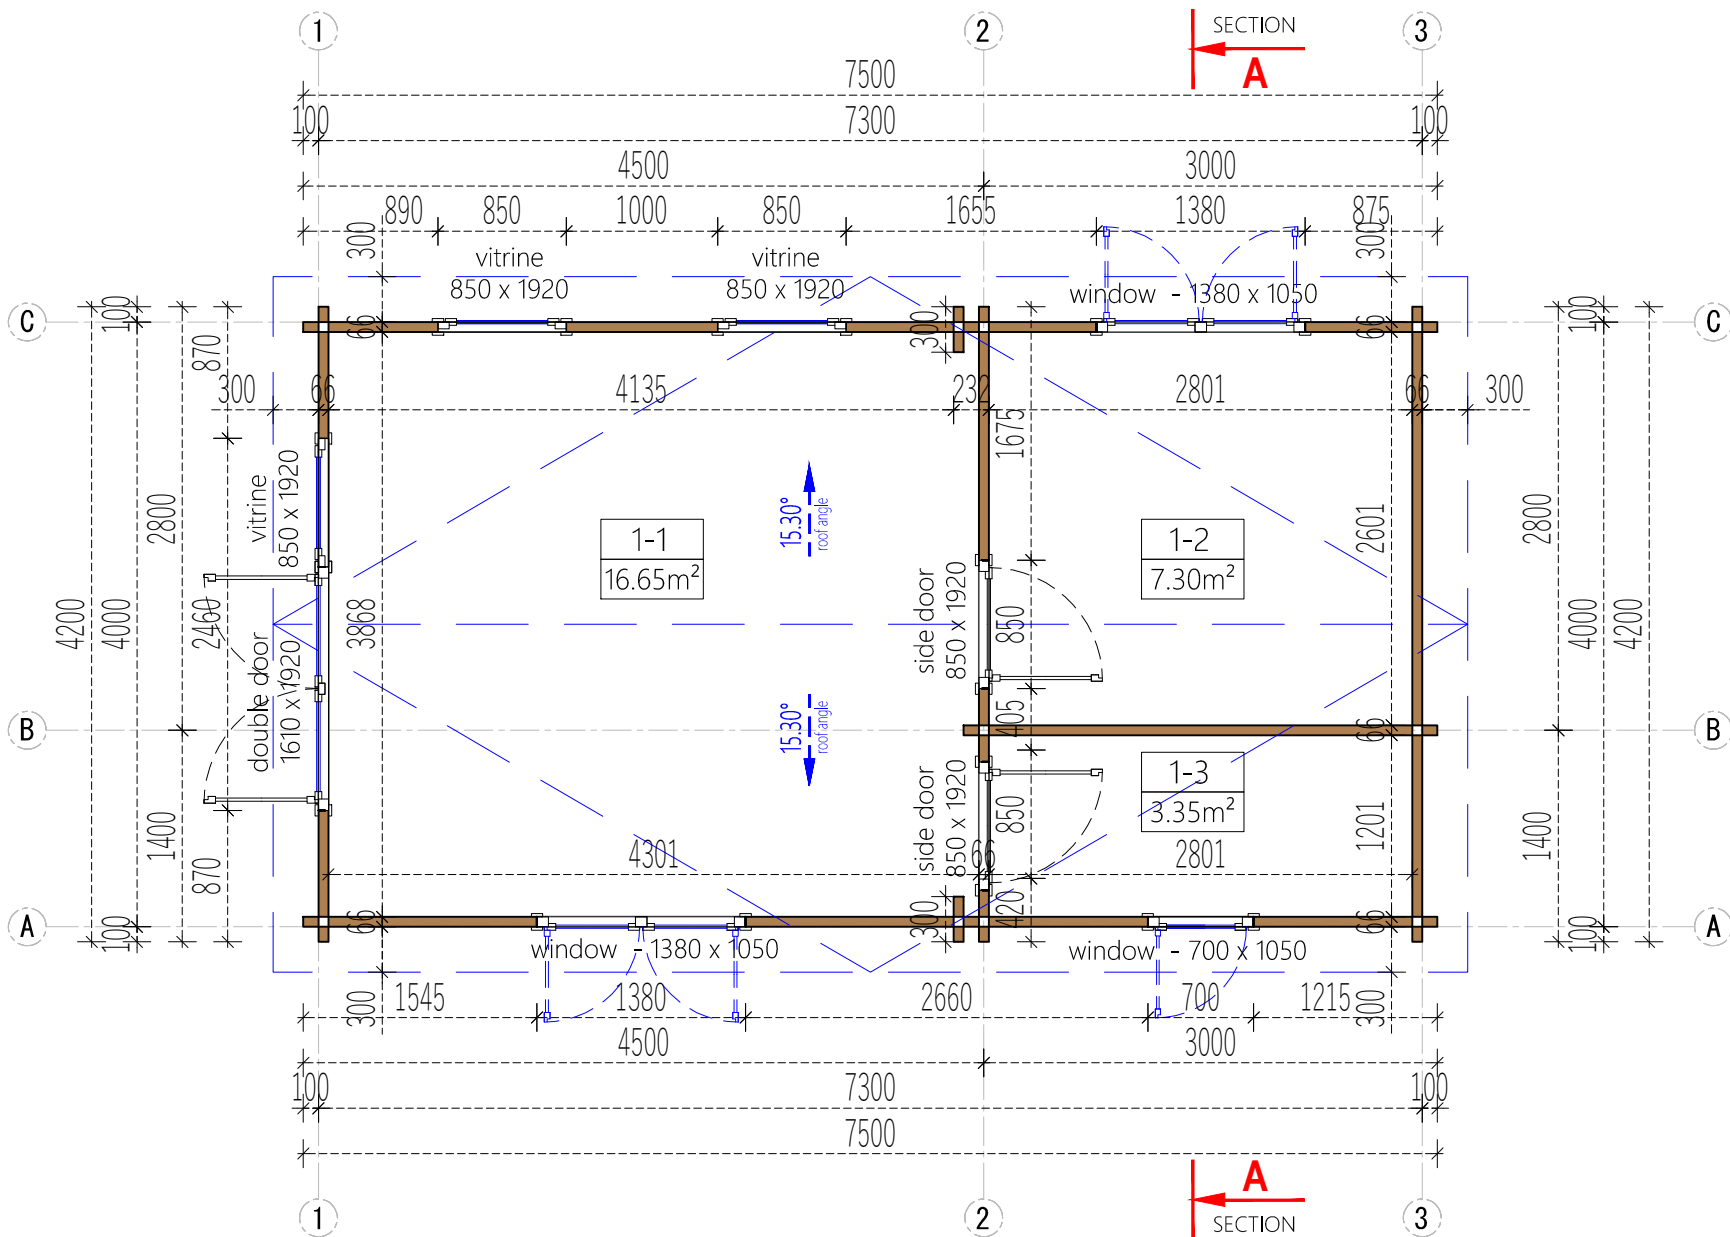

Project Nr.				Interior area	27.30m²	Wall thickness		66	-	Paper size / scale	A4 / 1:50
-				Built - up area	29.20m²	Built height	min	2228	1 cm - 0.50 meter		
-	Name	Date		Roof angle	15.30°		max	2768	01.00 m2.00 m3.00 m 2 cm4 cm6 cm		
				Roof area	38.00m²		▲	540			
				Description		FLOOR PLAN					

All rights reserved. Any unauthorized changes to the drawing are strictly prohibited.