


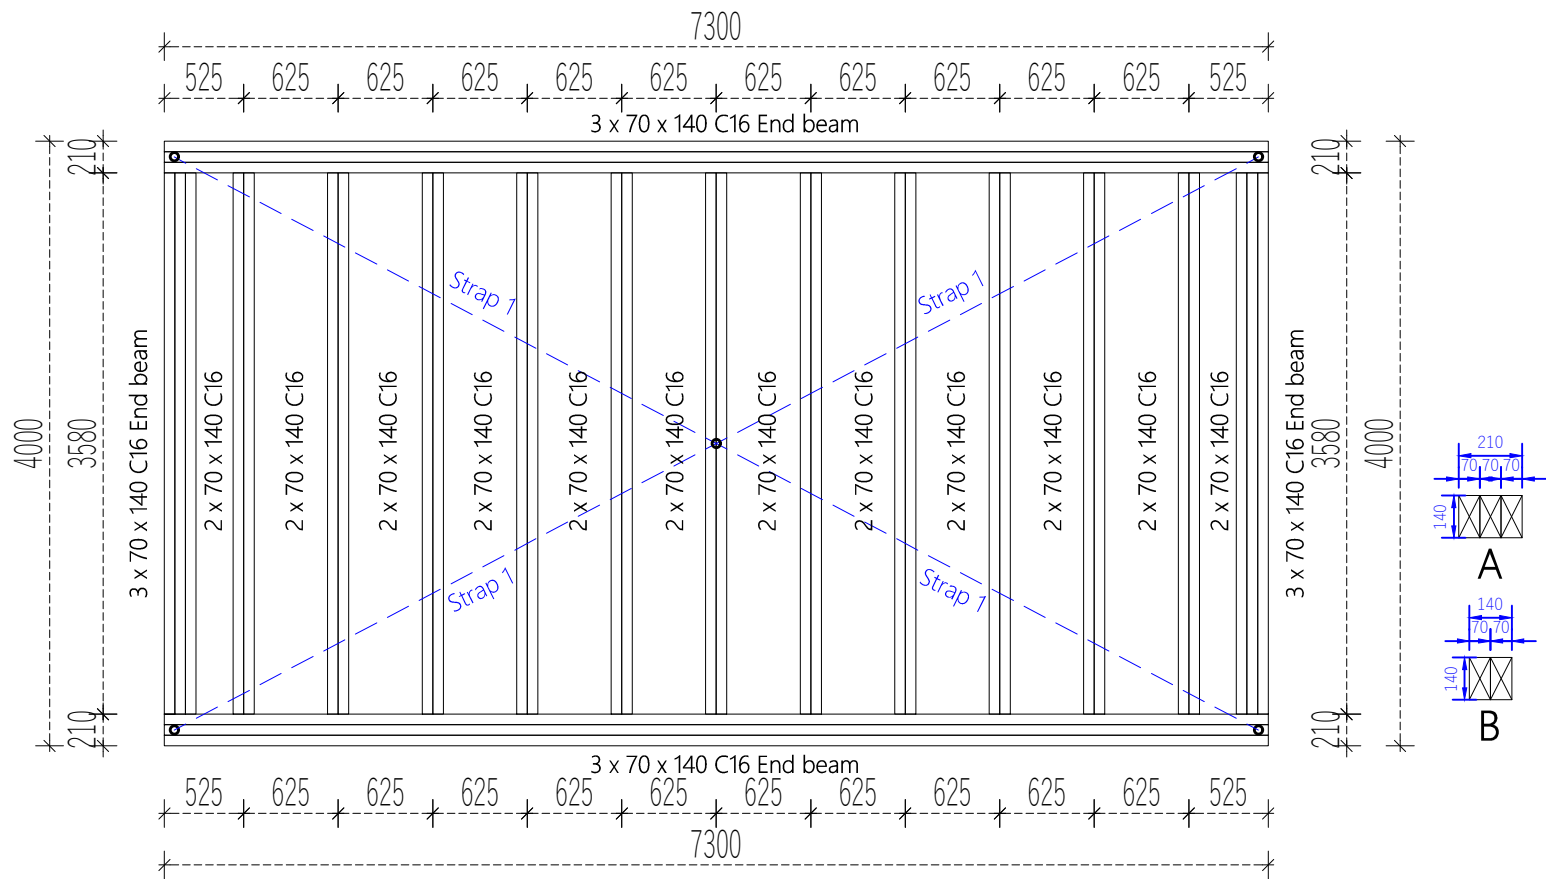

Project Nr.				Interior area	27.30m²	Wall thickness		66	-	Paper size / scale	A4 / 1:50
-				Built - up area	29.20m²	Built height	min	2228	1 cm - 0.50 meter 01.00 m2.00 m3.00 m 2 cm4 cm6 cm		
-	Name	Date		Roof angle	15.30°		max	2768			
				Roof area	38.00m²		▲	540			
				Description		WOOD PALLET					