


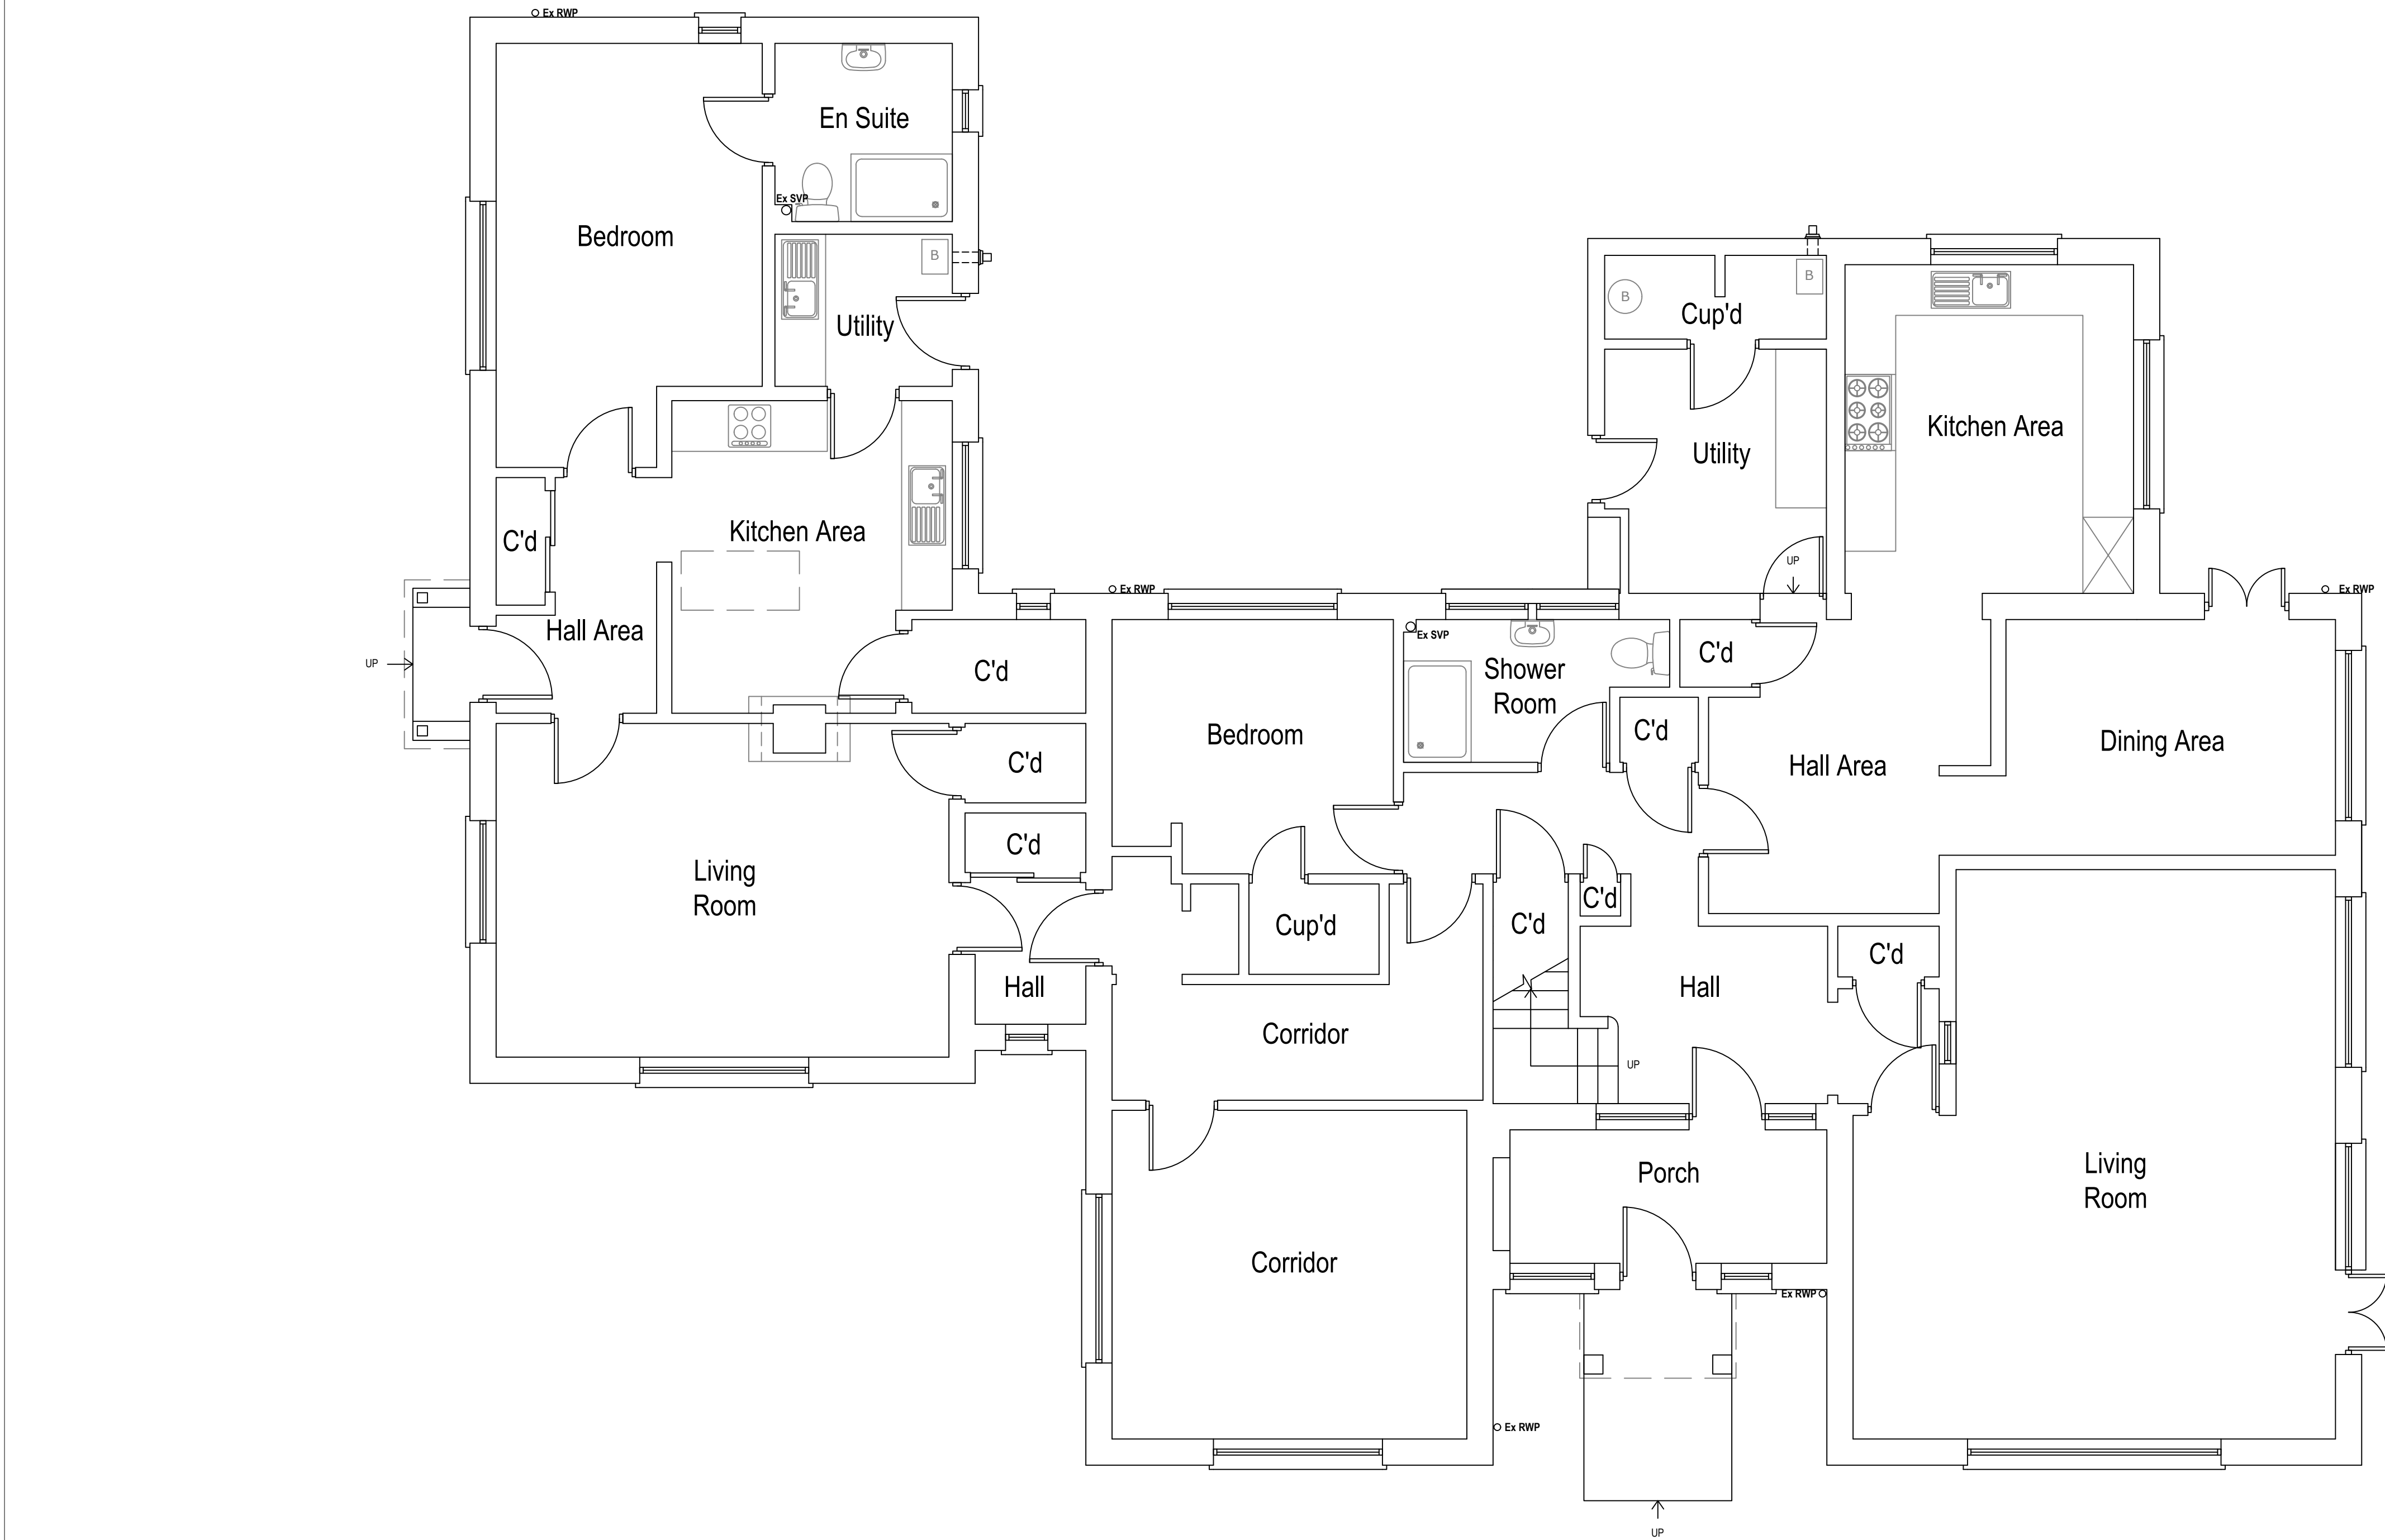

Existing Ground Floor Plan
Area ca. 231.01 m²



ArkiPlan Architectural Ltd • Enquiries@ArkiPlan.co.uk
Lytchett House, 13 Freeland Park, Wareham Road, Poole, Dorset, BH16 6FA

Site	Malthouse Field, London Road, Haywards Heath RH17 5QB	Date	16.10.2025		
		Sheet	25-1418	D02	REV 9
		Job	Loft Conversion New Extension		
		Scale	1:50 @A1, 1:100 @A3		
Title Number	WSX441109, WSX441110	Title	As Shown		