


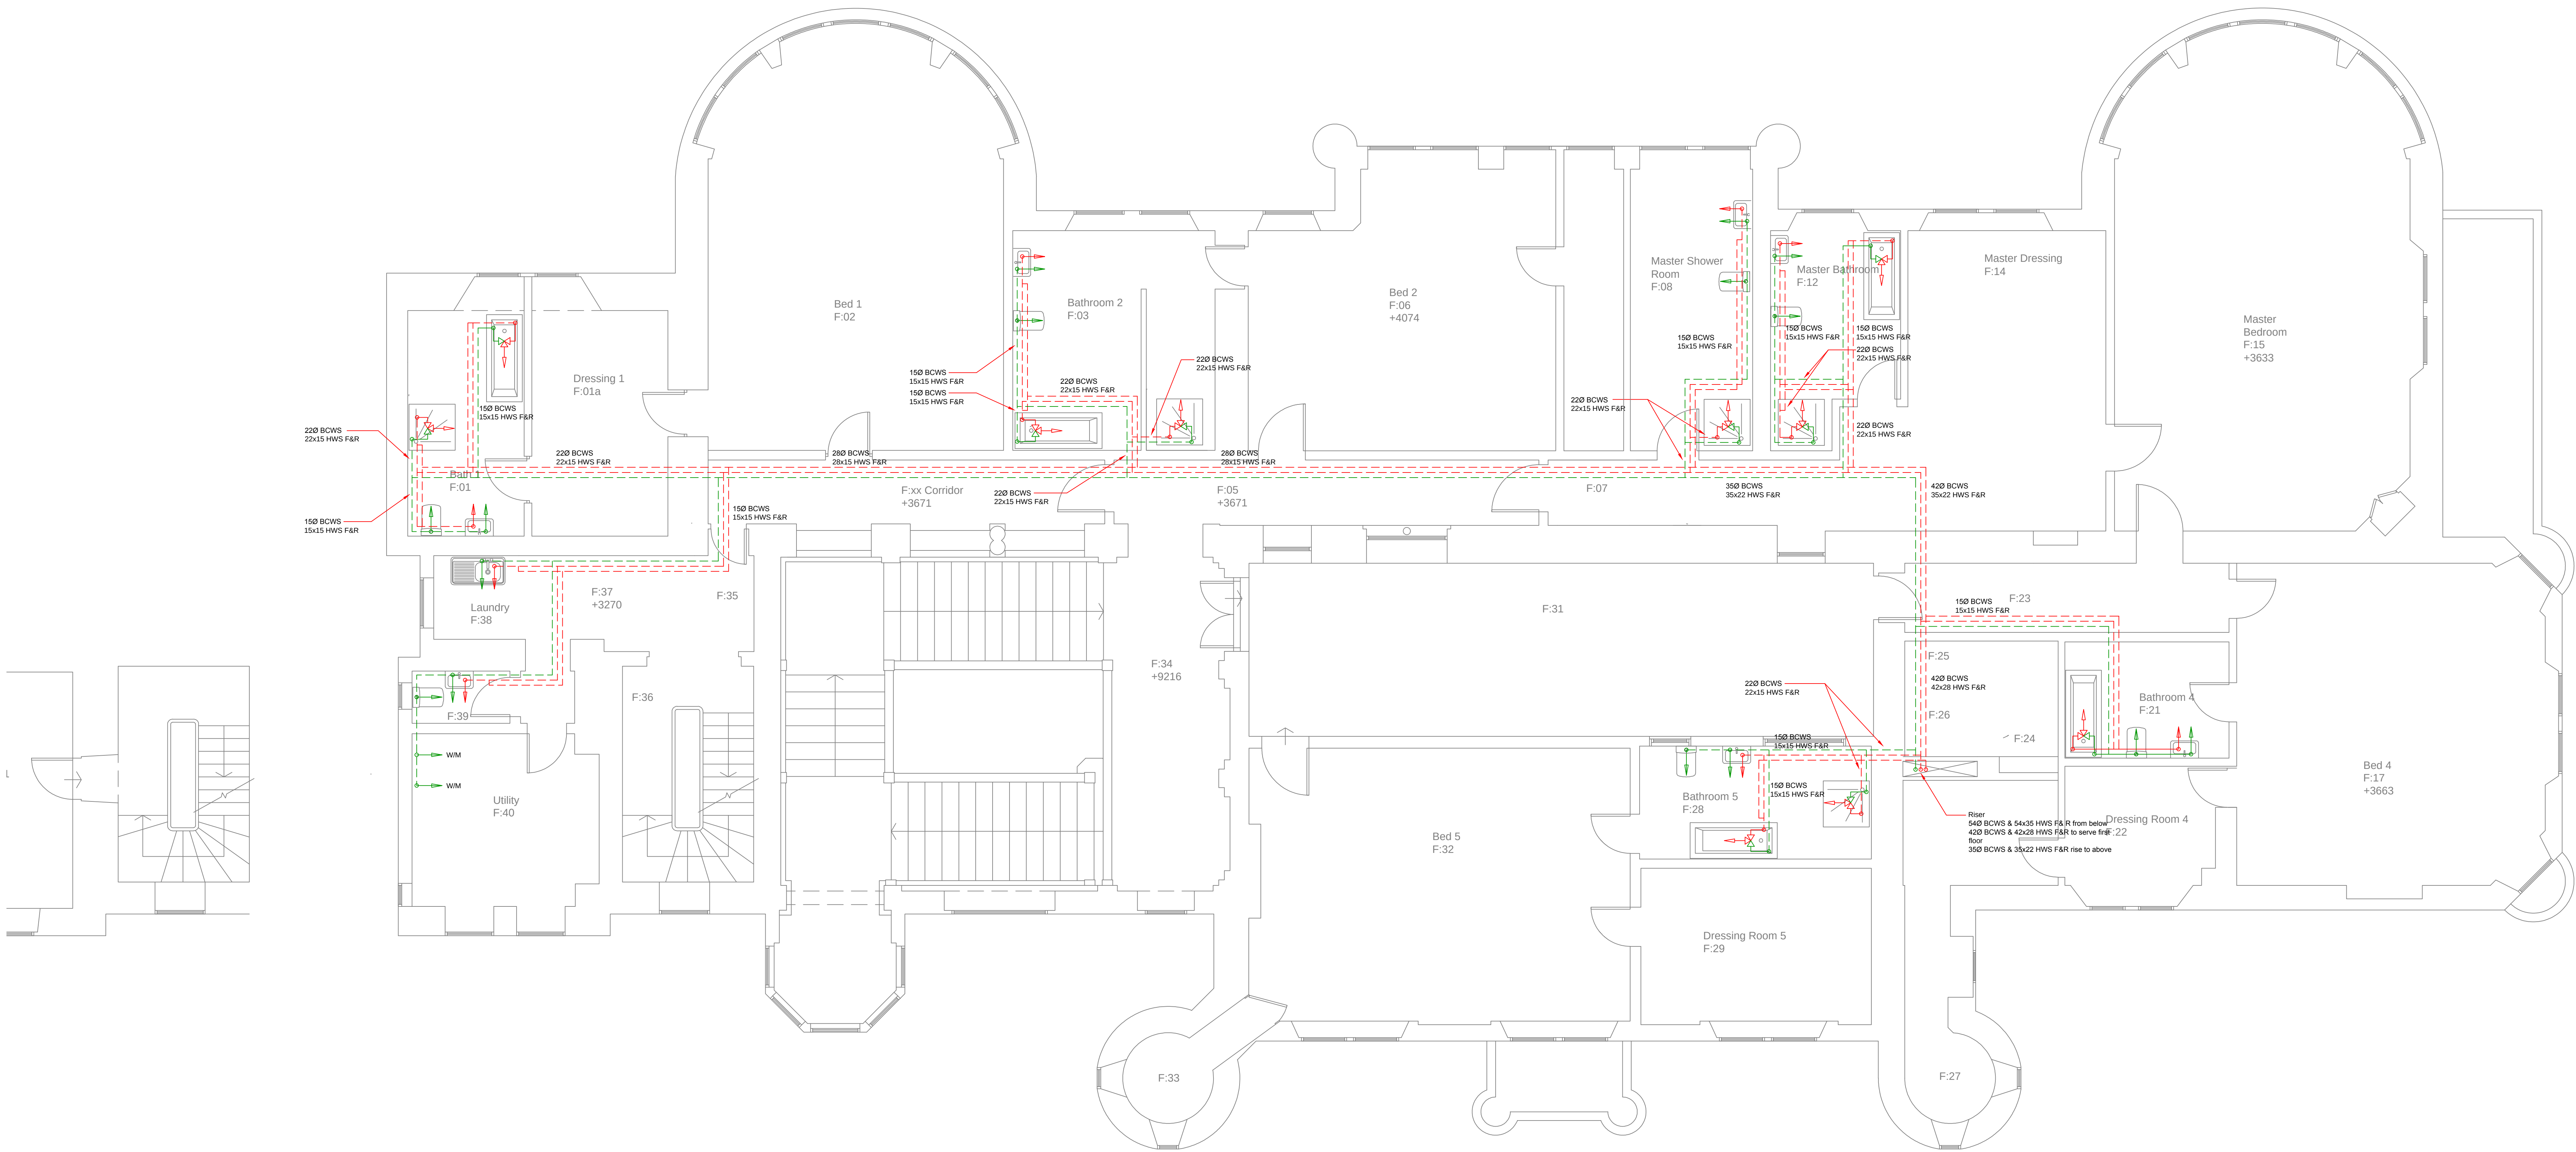

HAZARD NOTES:

Think safety
Could your task affect the safety of anyone else? Have you got safe, adequate and correct means of access? Is there adequate lighting? Are you wearing the correct PPE and do you have the correct tools for the task you are undertaking? Is the task safe in today's environment and weather conditions? Are you in a work area free from conflicting activities?

Work at height
Installation work involves work at height.

DO NOT SCALE THIS DRAWING
DIMENSIONS TO BE CHECKED ON SITE.

Notes:

1 - Flow restrictors to be fitted to all outlets at the following flow rates to comply with Building Regulations Part G

Basin - 4 lpm
Sink - 8 lpm
Shower - 15 lpm
WC cistern - 4 lpm

P1	14.08.25	Revised to comment
P0	31.07.25	Issued for approval
Rev	Date	Description
Issue: FOR APPROVAL		
J4 M E S J4 MECHANICAL ENGINEERING SERVICES		
Client: M Blencowe		
Project: Wychcross Place		
Drawing Title: First Floor Water Services		
Drawn By: JC	Checked	Date
	Approved	Date
Scale: 1:50 @ A0		Date: Jul 2025
DRG. No. JMS-0182-M202		REV: P1