


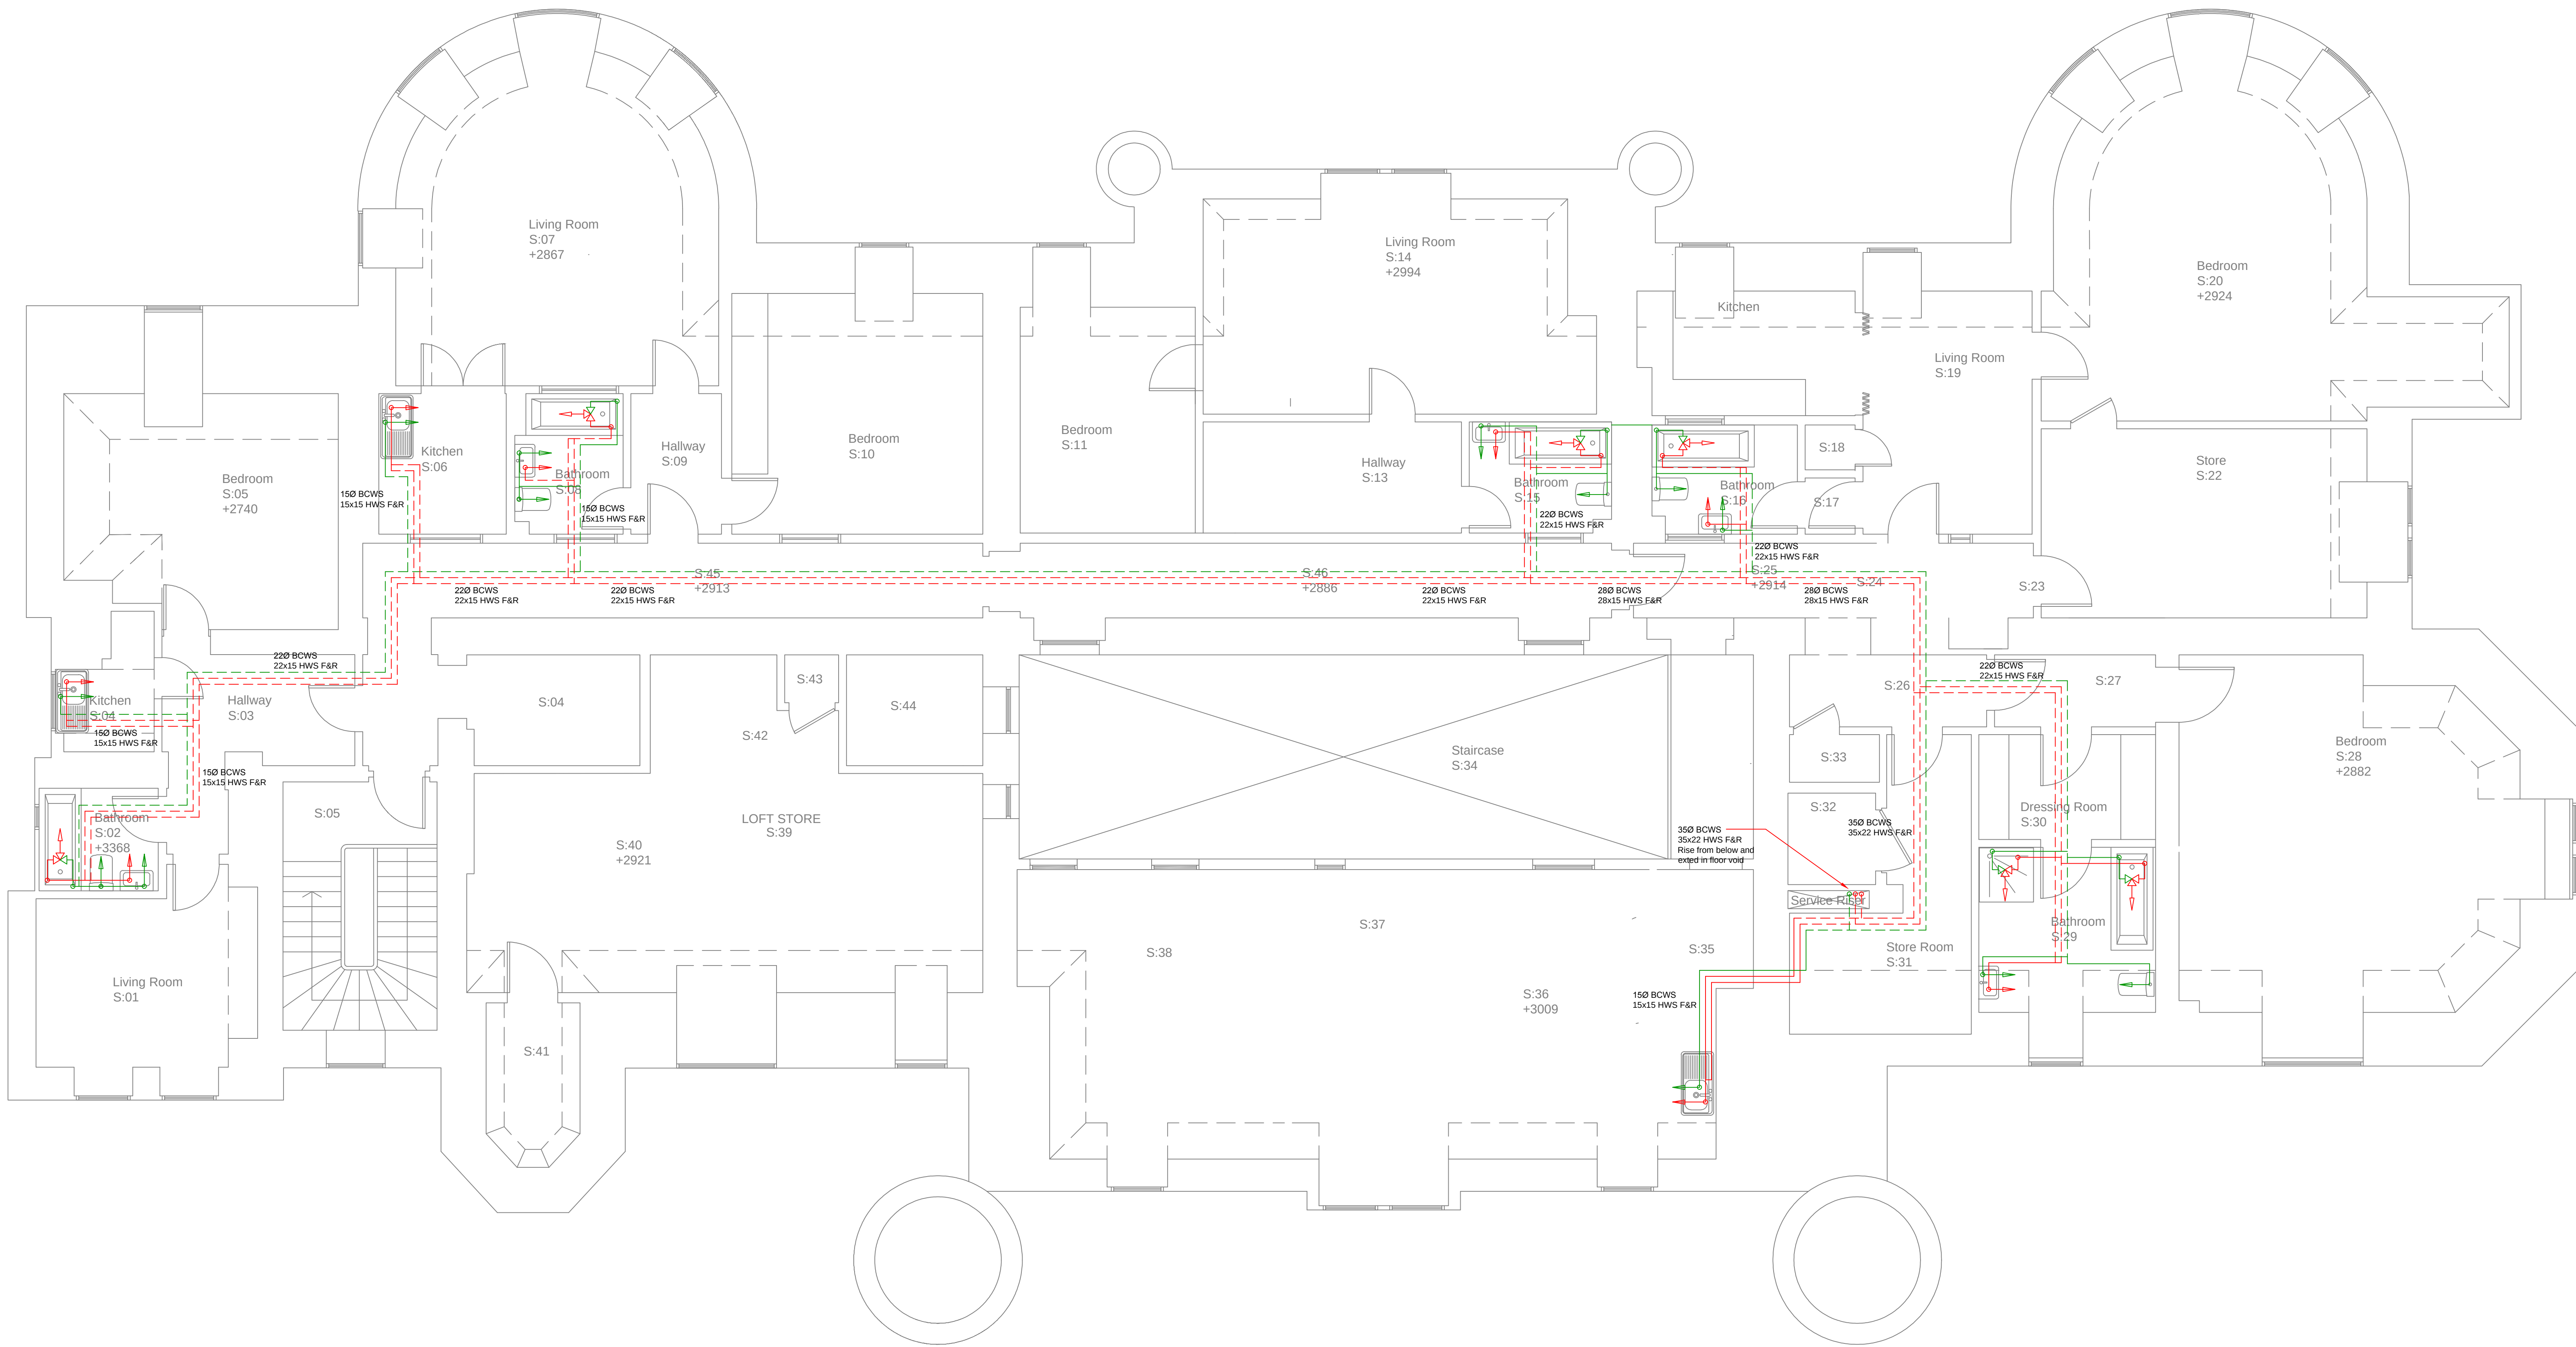

HAZARD NOTES:

 **Think safety**
Could your task affect the safety of anyone else? Have you got safe, adequate and correct means of access? Is there adequate lighting? Are you wearing the correct PPE and do you have the correct tools for the task you are undertaking? Is the task safe in today's environment and weather conditions? Are you in a work area free from conflicting activities?

 **Work at height**
Installation work involves work at height.

DO NOT SCALE THIS DRAWING
DIMENSIONS TO BE CHECKED ON SITE.

Notes:

1 - Flow restrictors to be fitted to all outlets at the following flow rates to comply with Building Regulations Part G

Basin - 4 lpm
Sink - 8 lpm
Shower - 8 lpm
WC cistern - 4 lpm

P1	14.08.25	Revised to comment
P0	22.07.25	Issued for Approval
Rev	Date	Description

Issue: **FOR APPROVAL**



Client: M Blencowe

Project: Wychcross Place

Drawing Title: Second Floor Water Services

Drawn By: JC	Checked	Drawn	Approved	Date
--------------	---------	-------	----------	------

Scale: 1:50 @ A0

Date: Jul 2025

DRG. No. JMS-0182-M203

REV: P1