

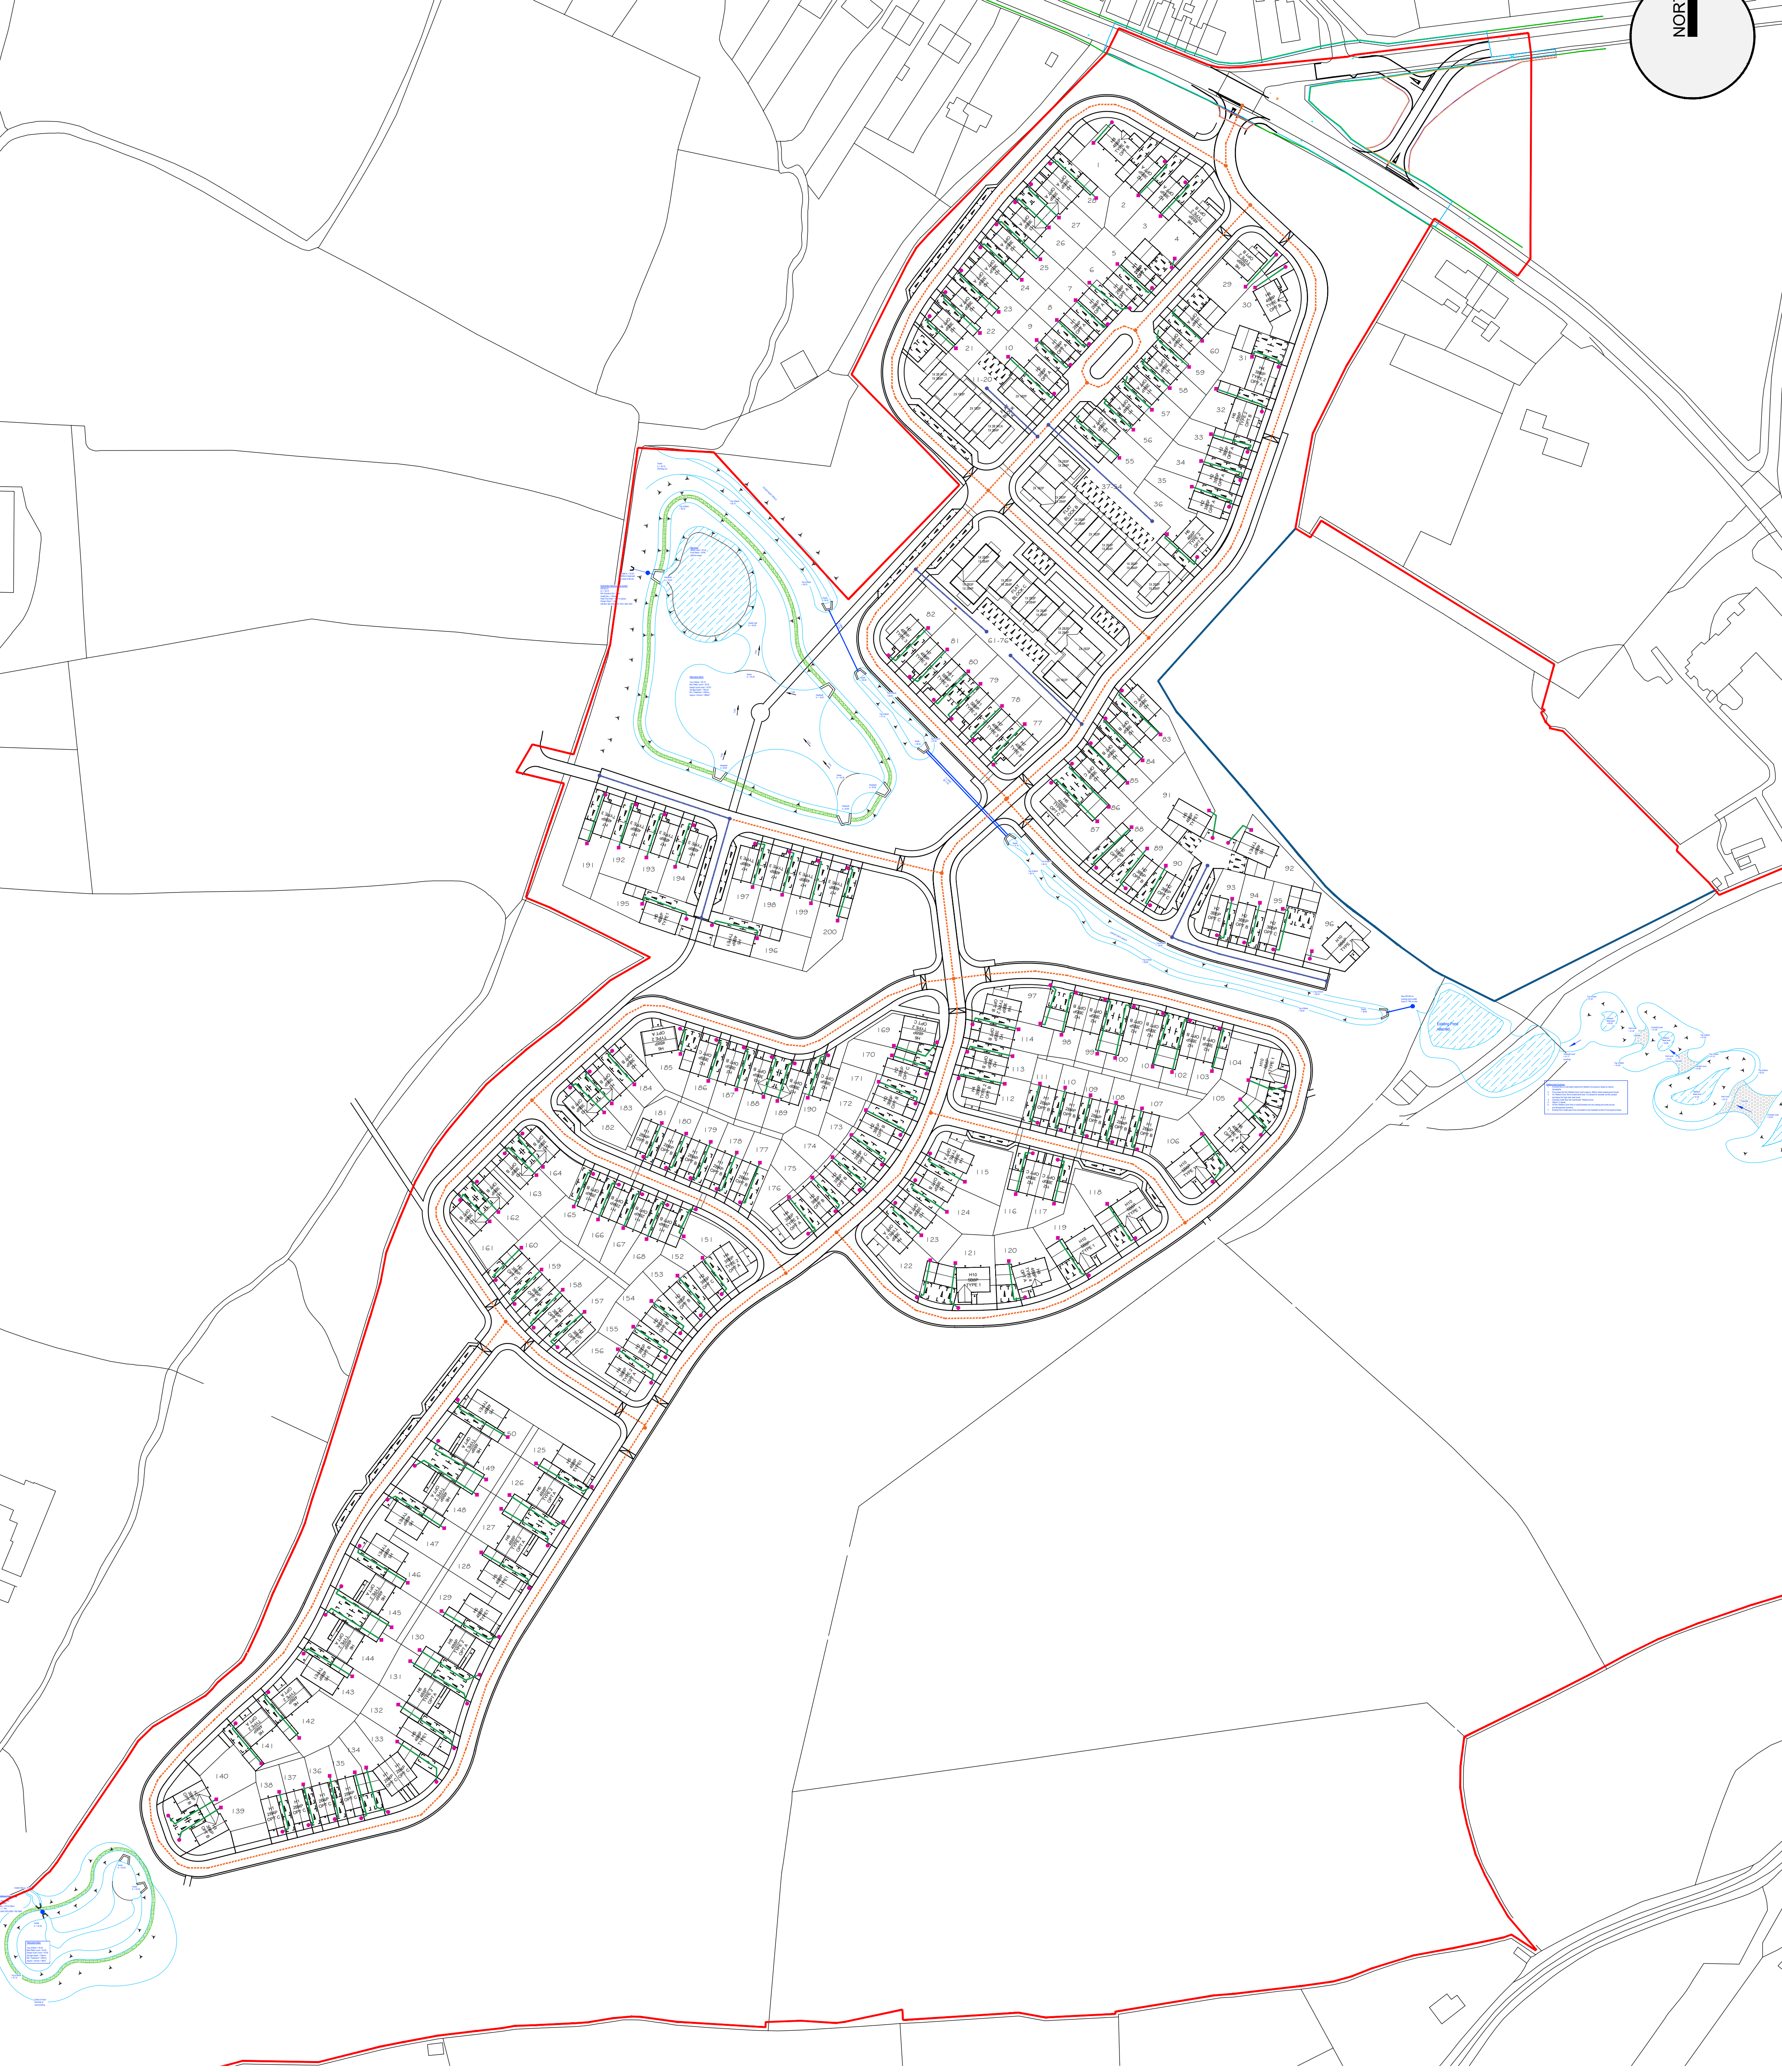


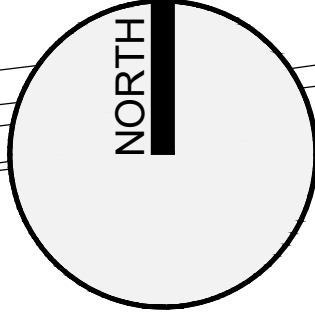

KEY

REFUSE STRATEGY

- House Owner Transfer Route [max 48m]
- Refuse Recycling Store Area
- Roadside Collection Point
- Bin Collection Point
- Local Authority Refuse - Truck Route [max 12m]
- Local Authority Refuse - Transfer Route [max 20m]

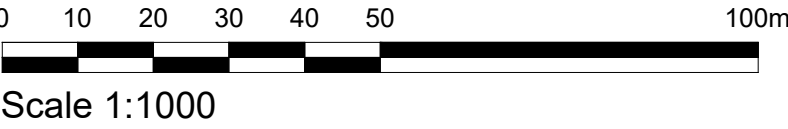

Rev	Date	Amendment	Initials
-----	------	-----------	----------

Project:
**WALSTEAD PARK
SCAMPS HILL, LINDFIELD**

Client:
VISTRY SOUTH EAST

Drawing:
**PROPOSED MASTERPLAN
REFUSE STRATEGY LAYOUT**

Drawing no: **22.1685.115** Rev: **-**

Scale@A1: 1:1000 Date: JULY 2022 Drawn: AL Checked: -

FINC
ARCHITECTS & DESIGNERS

FINC Architects Ltd
61, New London Road
Cheshamford
Essex
CM2 0ND
T +44 (0)1245 933988
www.fincarchitects.com

Disclaimer: All dimensions and measurements to be checked on site.
© FINE Architects Limited holds the copyright to all the information contained within this document and their written consent must be obtained before copying or using the data other than for the purpose it was originally supplied.
Do not scale from this drawing.