
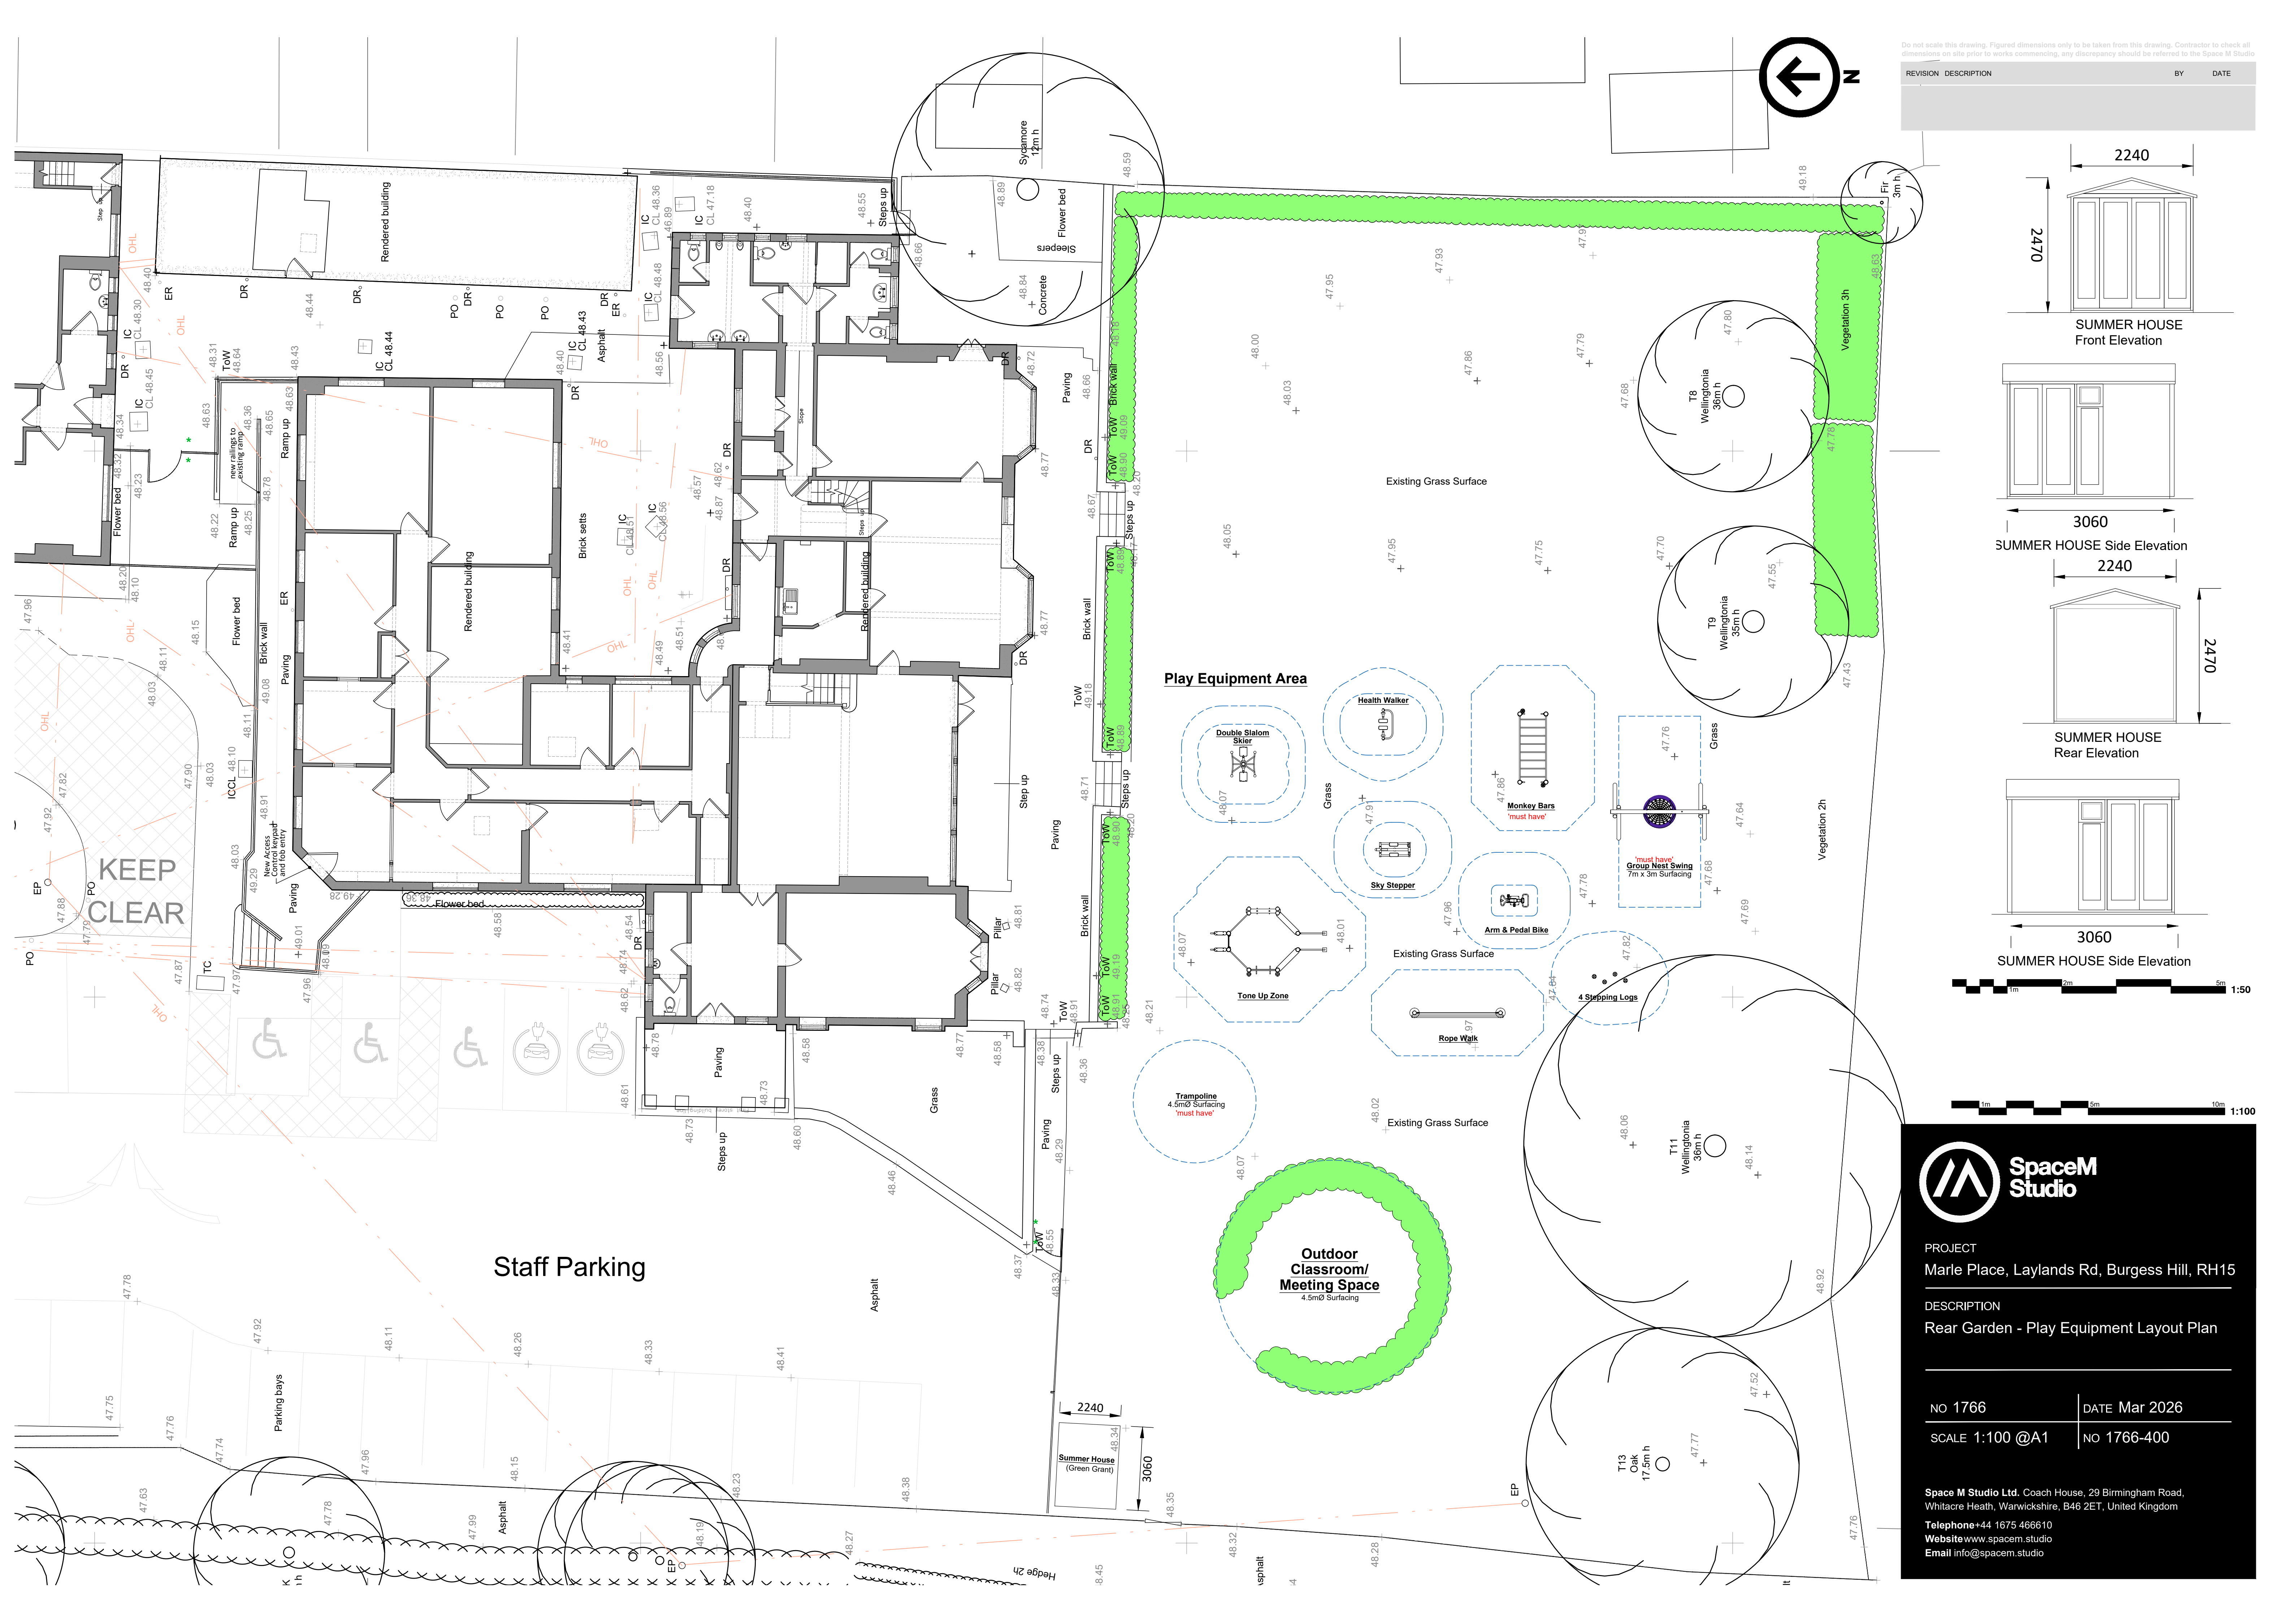
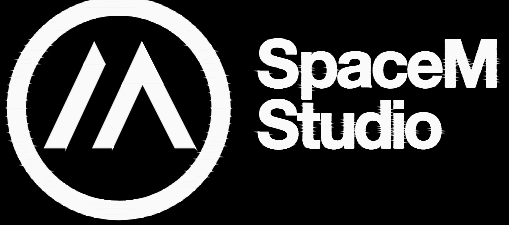
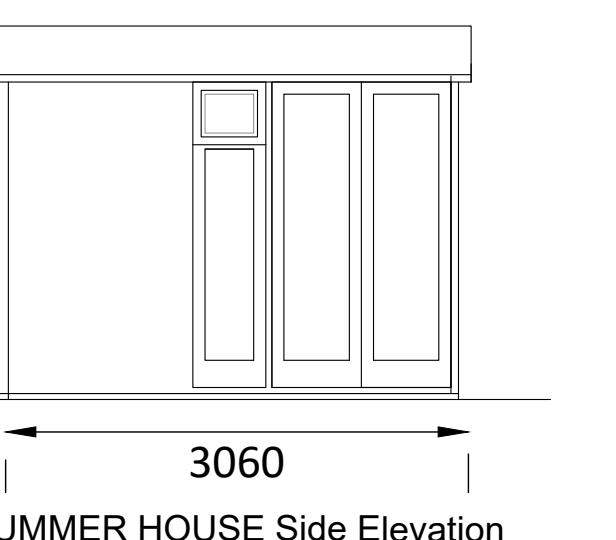
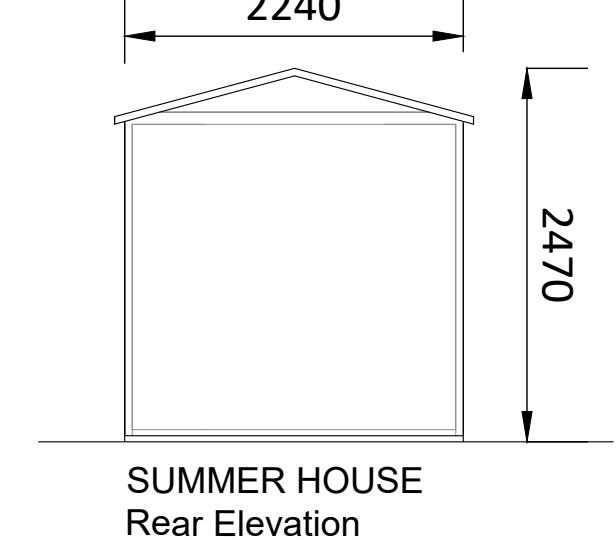
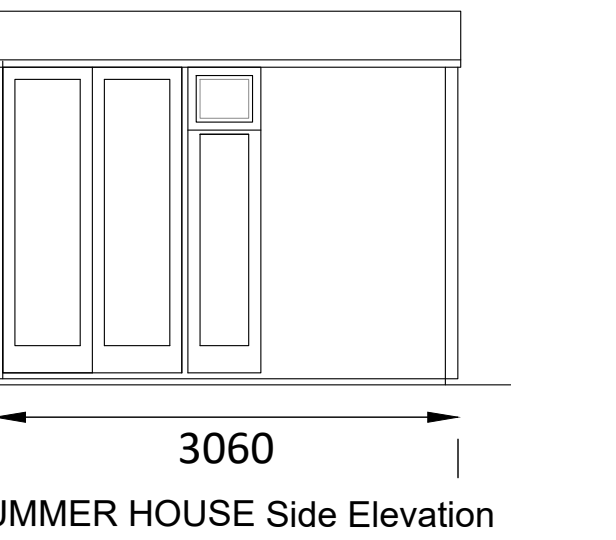


Do not scale this drawing. Figured dimensions only to be taken from this drawing. Contractor to check all dimensions on site prior to works commencing, any discrepancy should be referred to the Space M Studio

REVISION	DESCRIPTION	BY	DATE

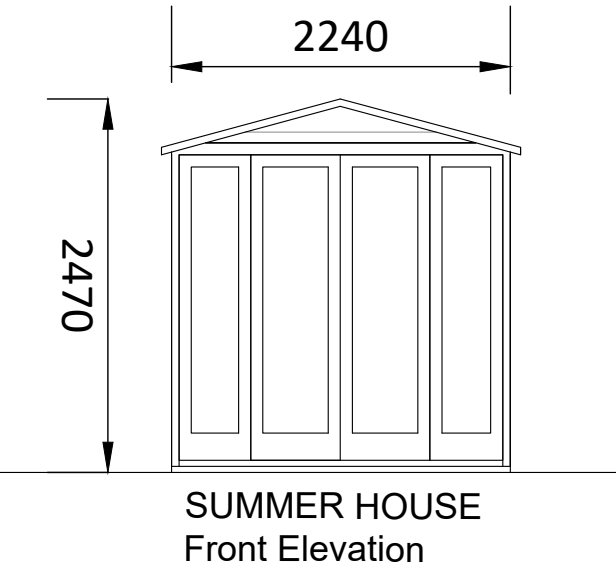

PROJECT
Marle Place, Laylands Rd, Burgess Hill, RH15

DESCRIPTION
Rear Garden - Play Equipment Layout Plan

NO 1766	DATE Mar 2026
SCALE 1:100 @A1	NO 1766-400

Space M Studio Ltd. Coach House, 29 Birmingham Road, Whitacre Heath, Warwickshire, B46 2ET, United Kingdom

Telephone+44 1675 466610
Website www.spacem.studio
Email info@spacem.studio