



Demolition of the existing single storey rear and side extension and garage. Replacement with a single storey rear extension, reinstatement of garage and a first-storey side extension above the garage. Alterations to front porch and installment of solar panels on the side and rear roof slopes.


EXISTING AND PROPOSED PLANS

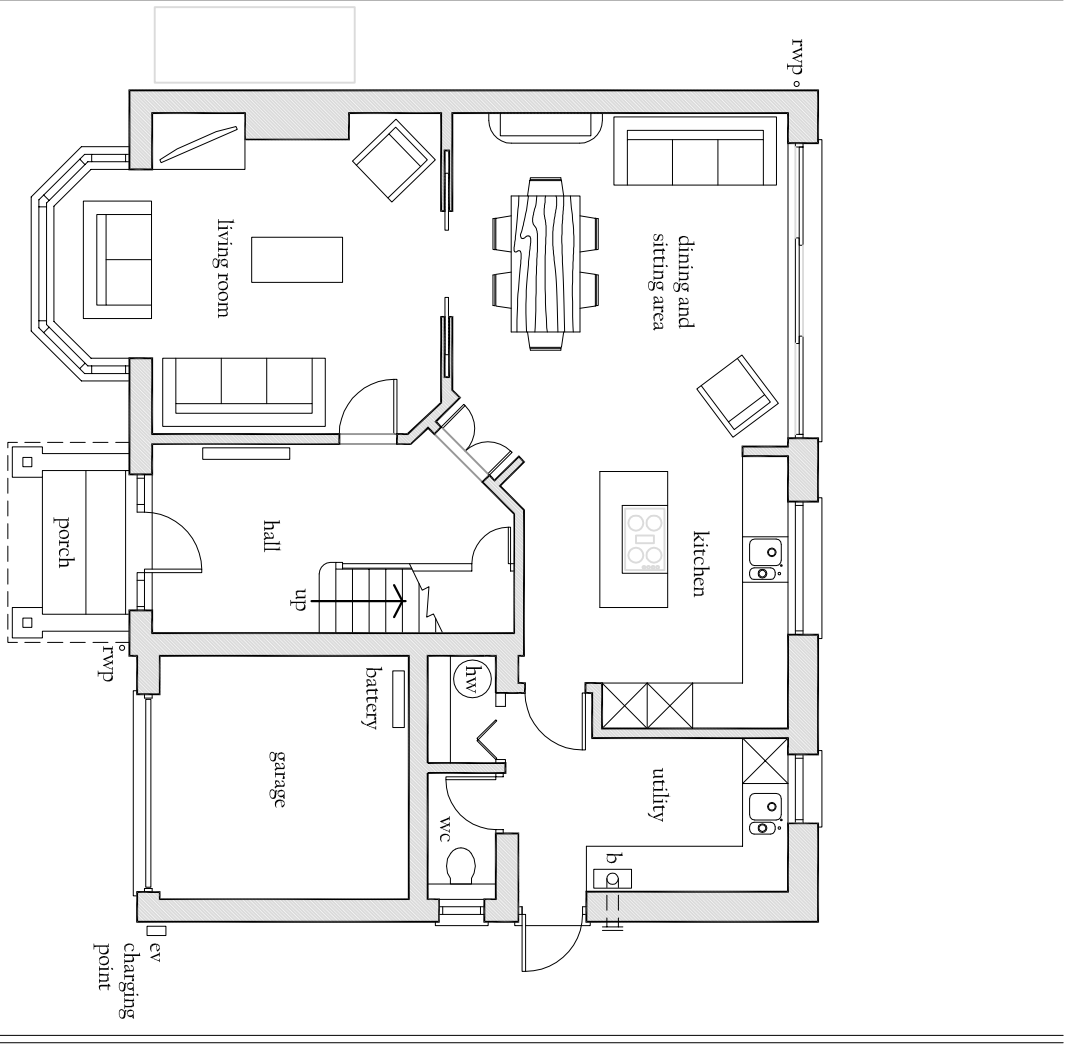


PROPOSED GROUND FLOOR PLAN 1:100

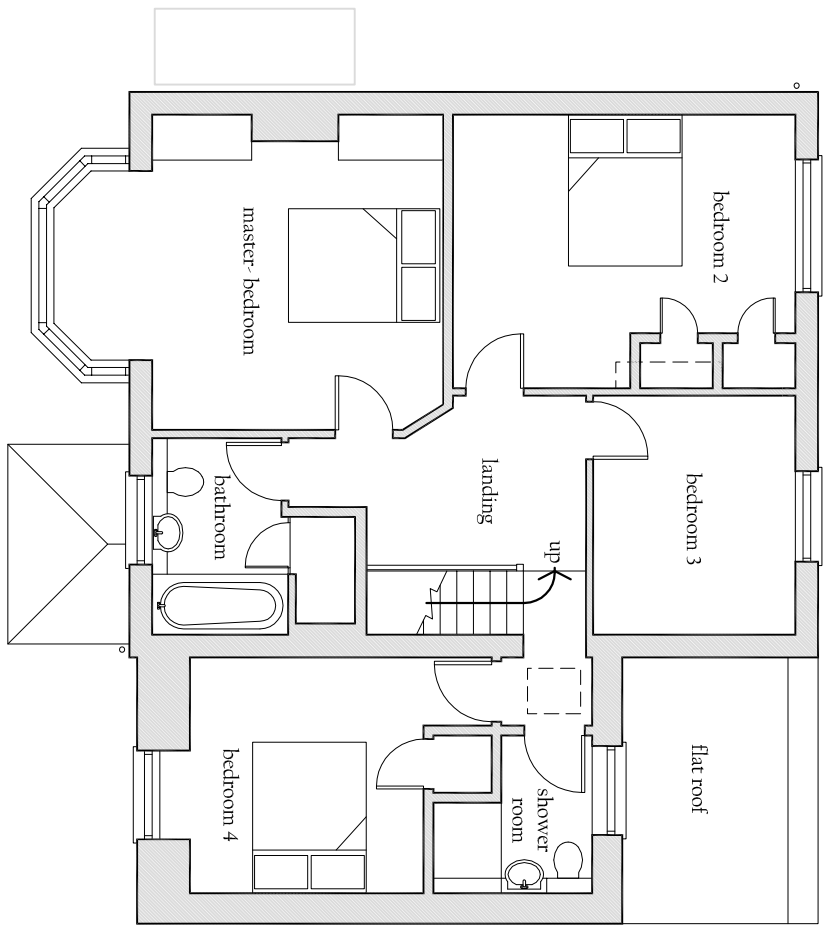


EXISTING 1ST FLOOR PLAN 1:100

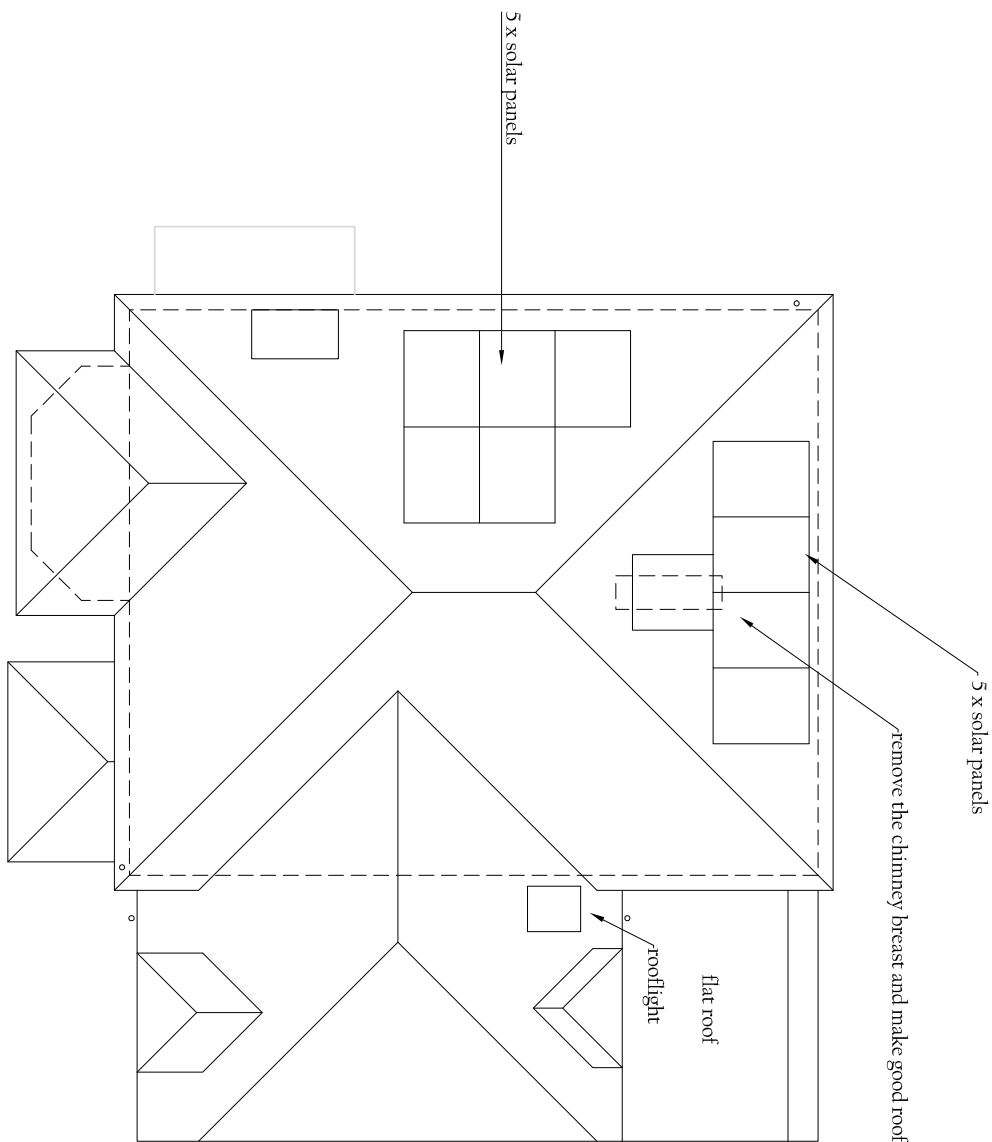


PROPOSED ROOF PLAN 1:100

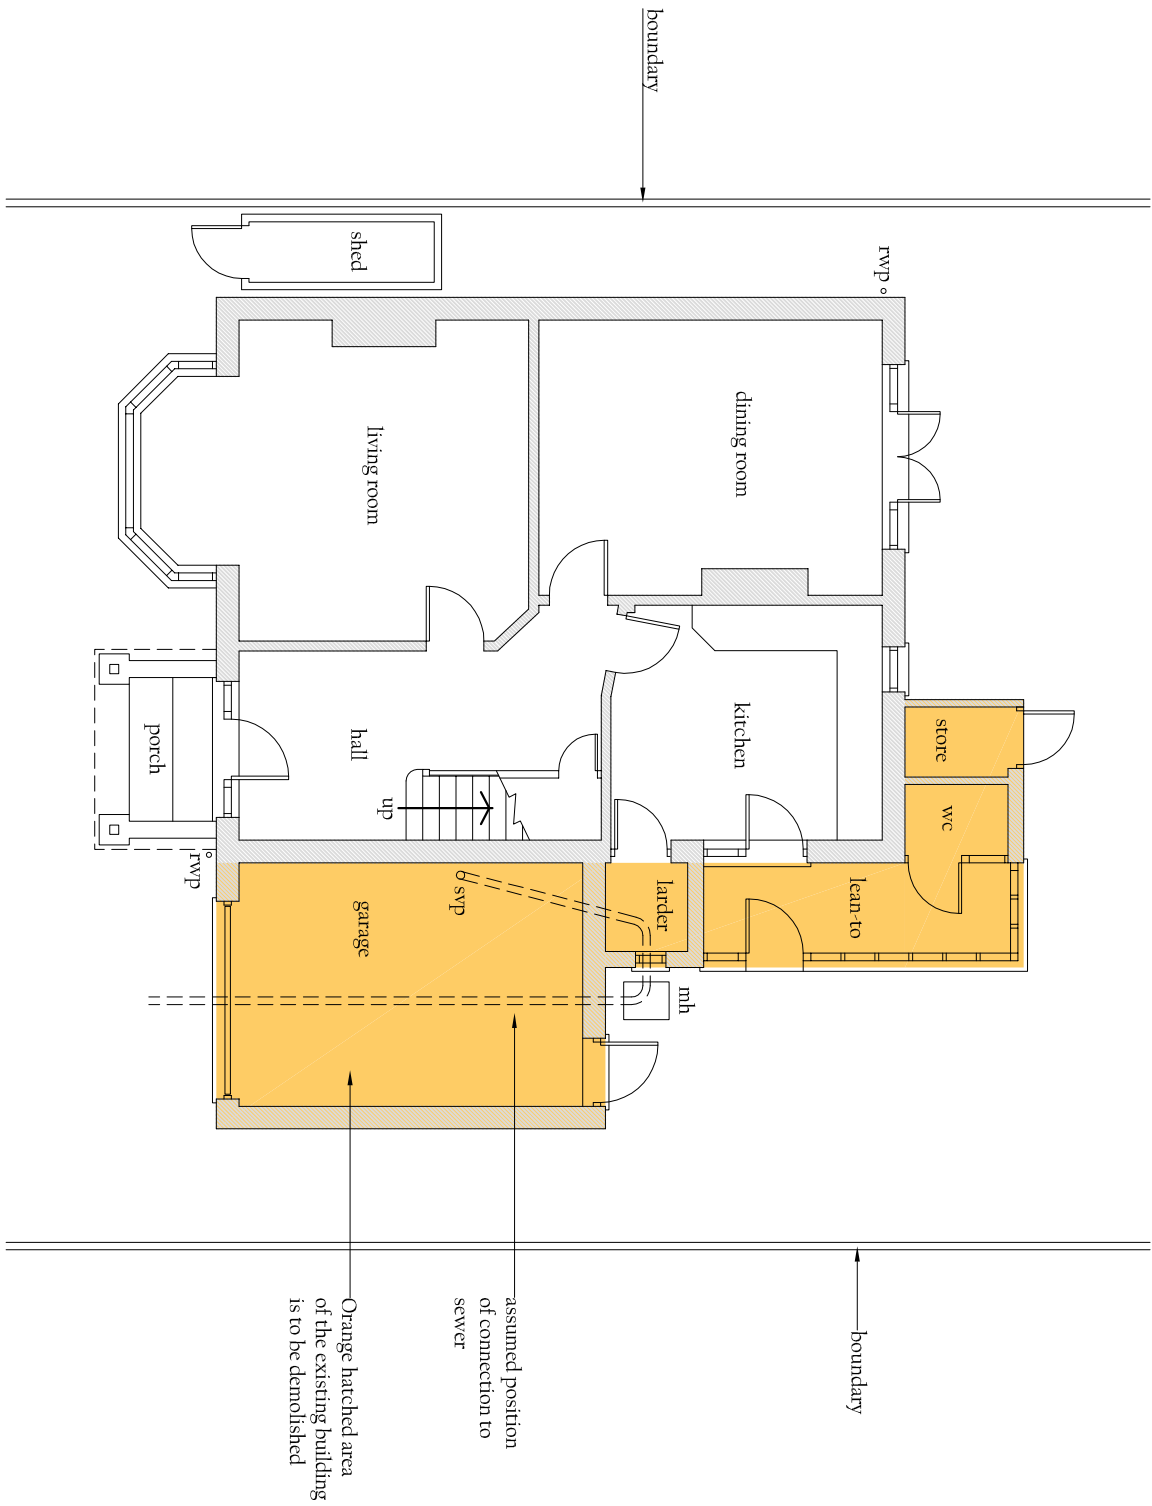

EXISTING GROUND FLOOR PLAN 1:100

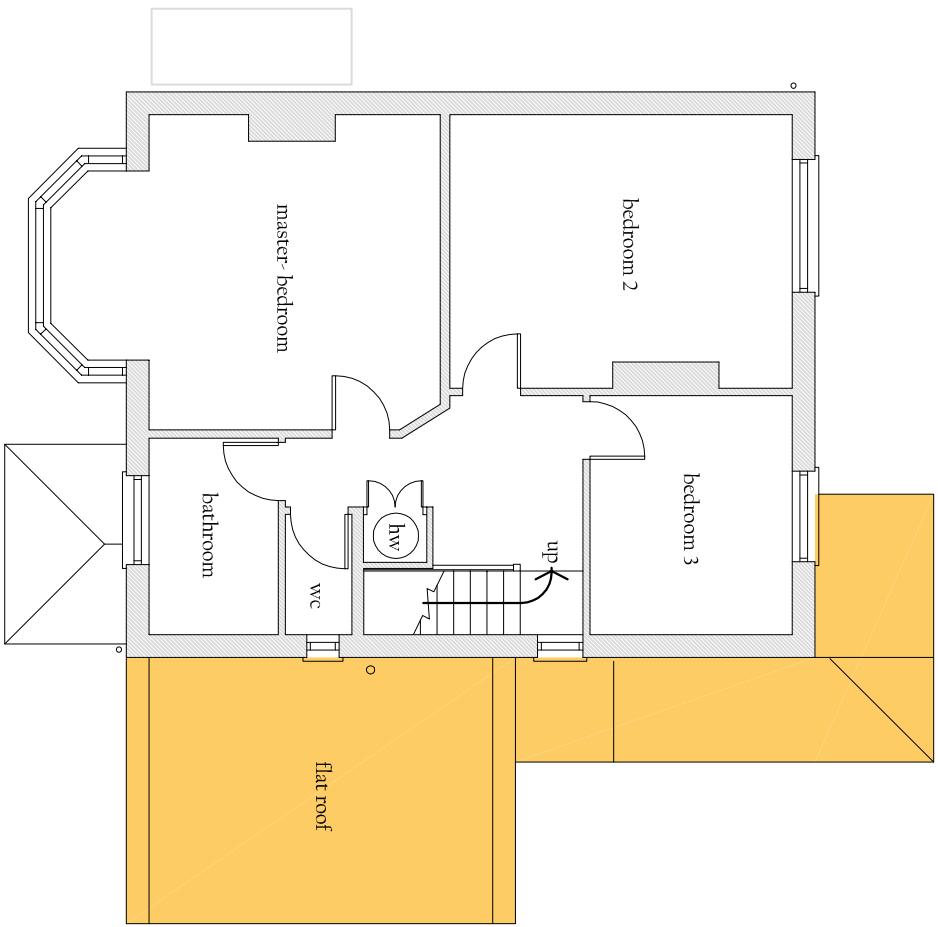

EXISTING 1ST FLOOR PLAN 1:100

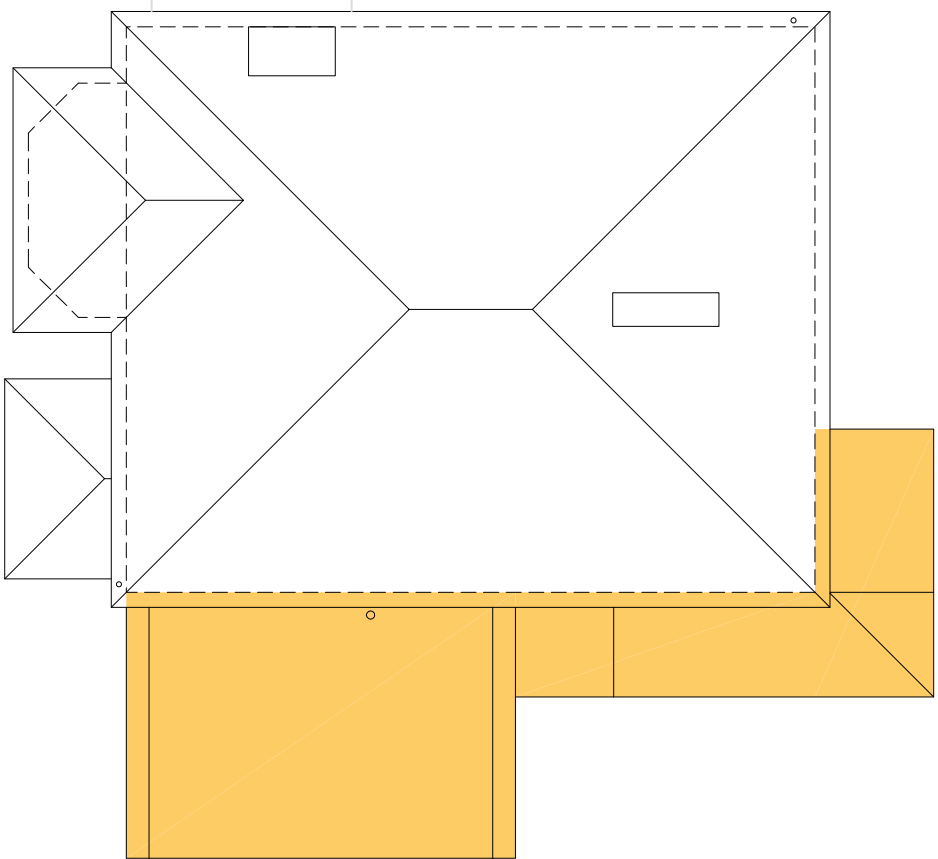

EXISTING ROOF PLAN 1:100

