


- NOTES:
1. LEVELS TBC
 2. PUMP TBC
 3. SITE PLAN, LANDSCAPING, TREE ROOT PROTECTION, SERVICES AND ECOLOGY BY OTHERS
 4. SUBJECT TO DETAILED DESIGN AND BUILDING REGS APPROVAL
 5. SUBJECT TO TAYLOR WIMPEY APPROVAL

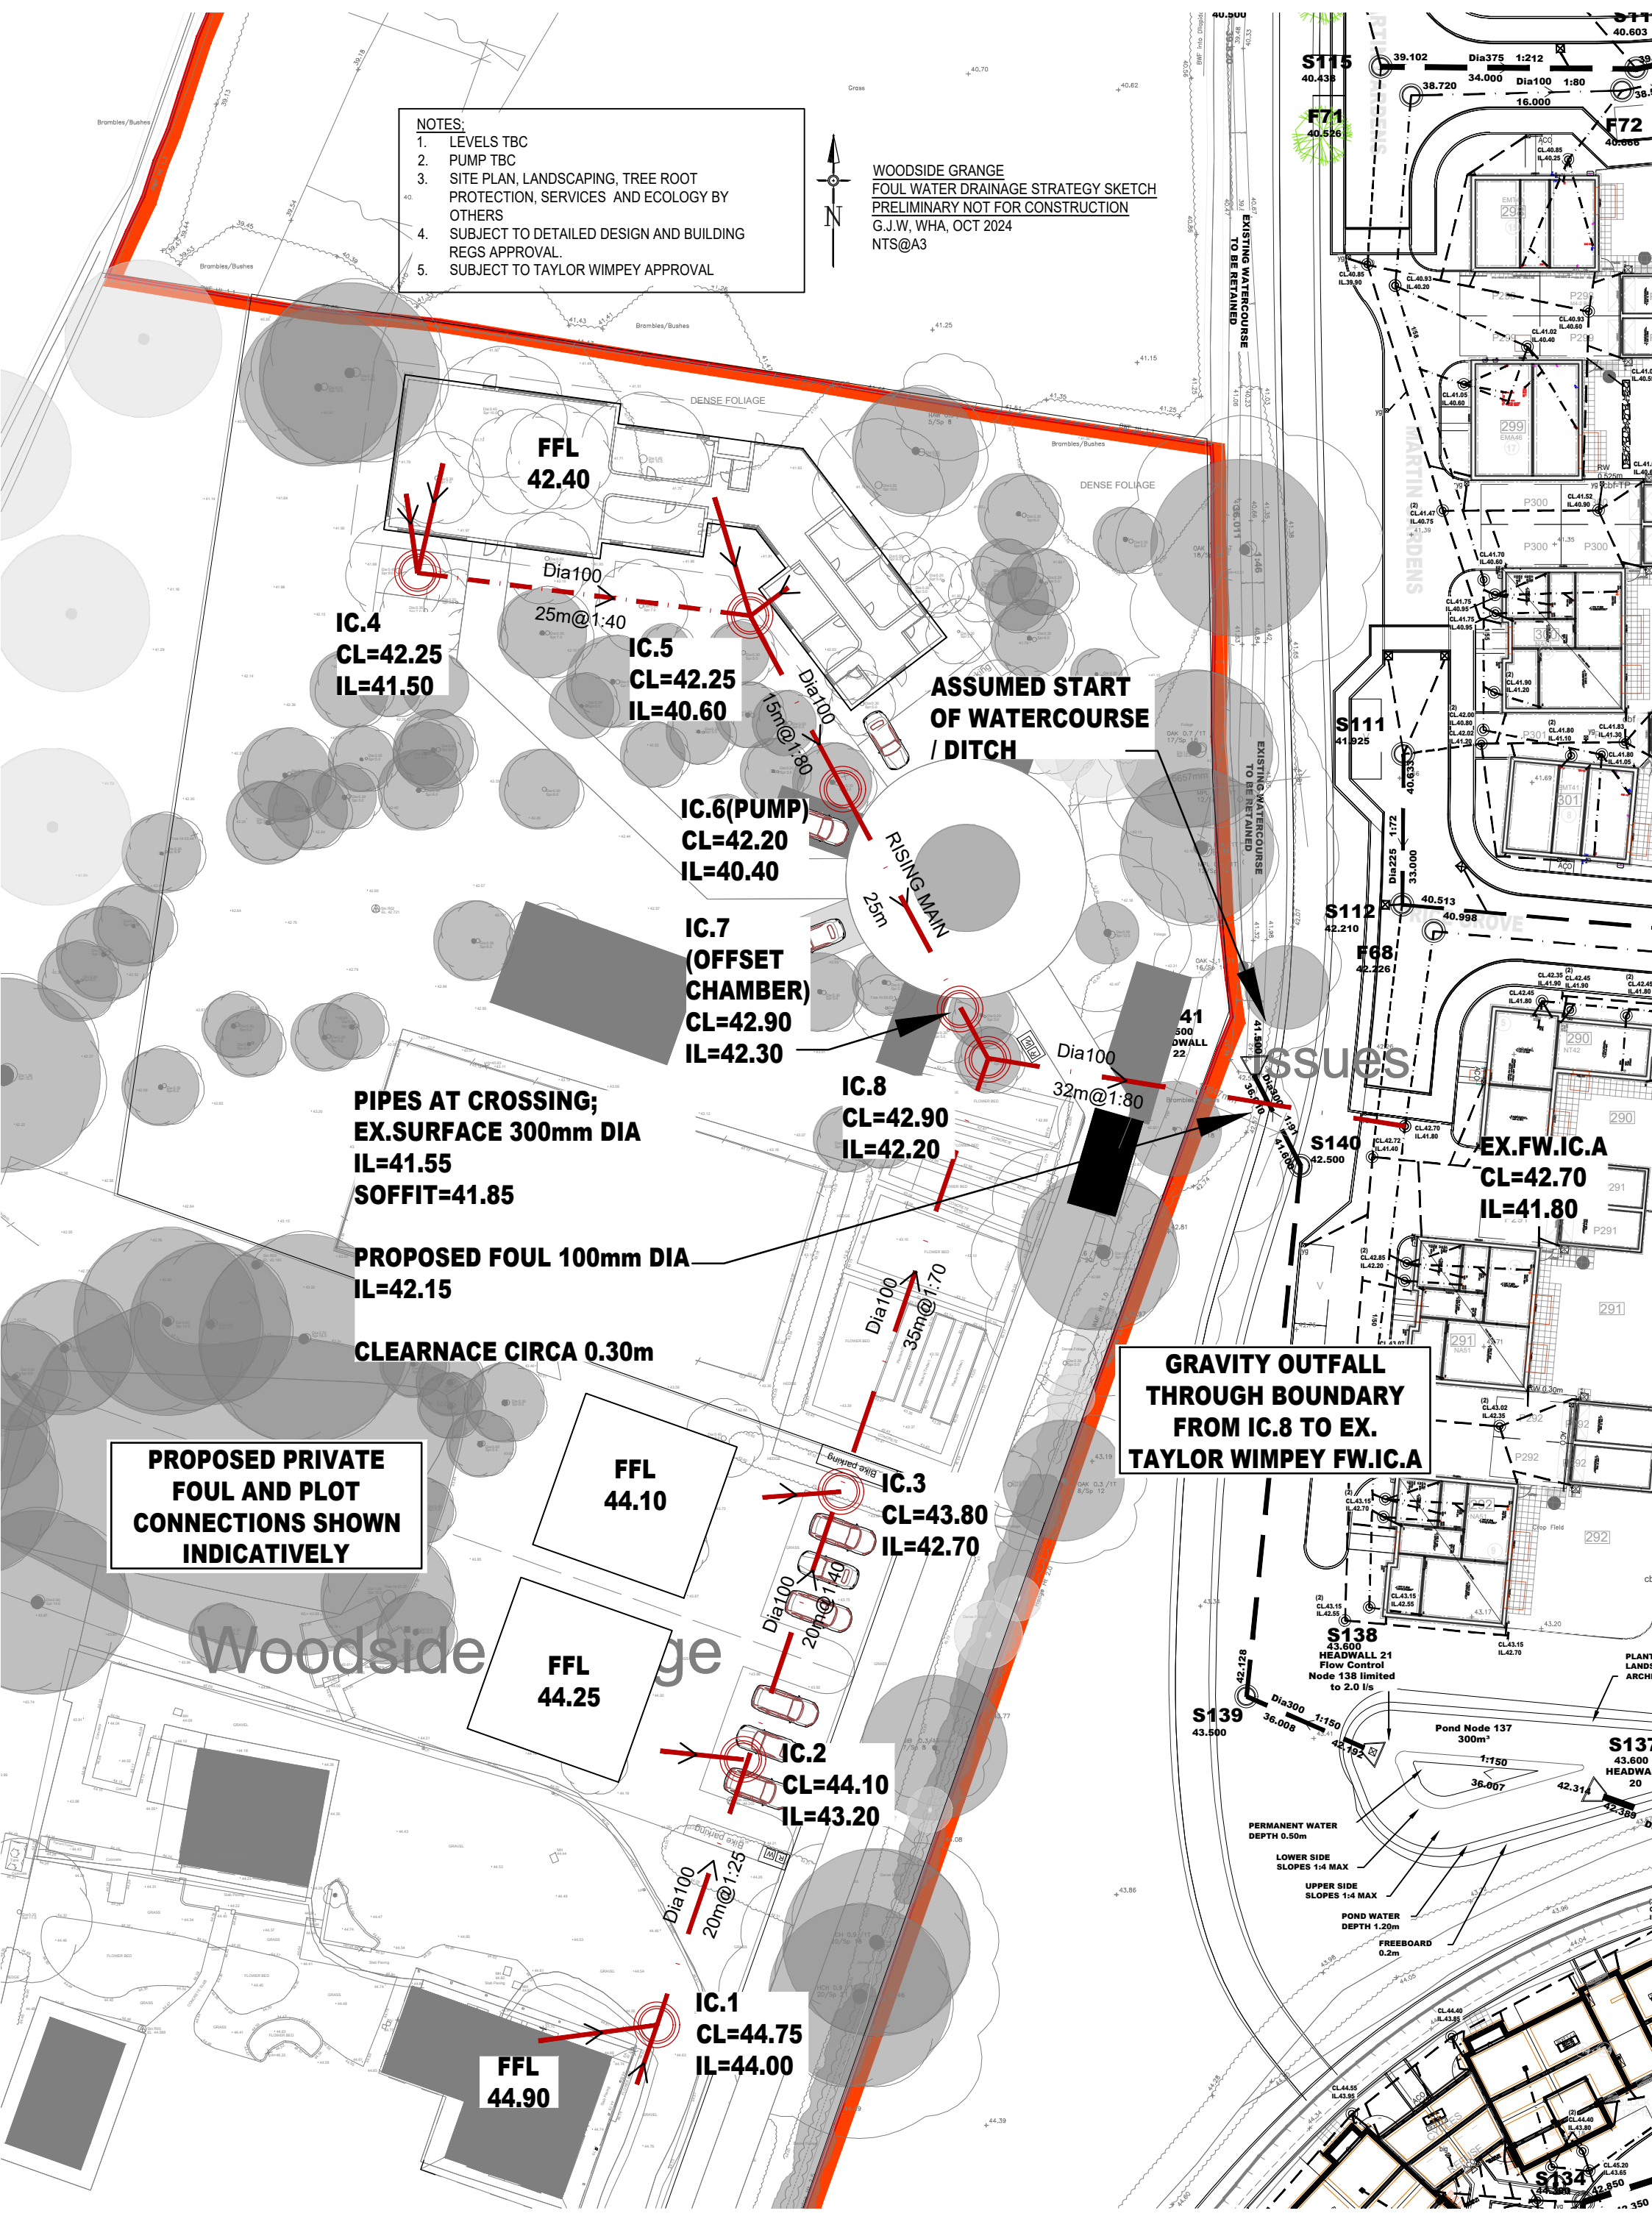

WOODSIDE GRANGE
FOUL WATER DRAINAGE STRATEGY SKETCH
PRELIMINARY NOT FOR CONSTRUCTION
G.J.W, WHA, OCT 2024
NTS@A3



PIPES AT CROSSING;
EX.SURFACE 300mm DIA
IL=41.55
SOFFIT=41.85

PROPOSED FOUL 100mm DIA
IL=42.15

CLEARNACE CIRCA 0.30m

PROPOSED PRIVATE
FOUL AND PLOT
CONNECTIONS SHOWN
INDICATIVELY

GRAVITY OUTFALL
THROUGH BOUNDARY
FROM IC.8 TO EX.
TAYLOR WIMPEY FW.IC.A

PERMANENT WATER
DEPTH 0.50m
LOWER SIDE
SLOPES 1:4 MAX
UPPER SIDE
SLOPES 1:4 MAX
POND WATER
DEPTH 1.20m
FREEBOARD
0.2m