



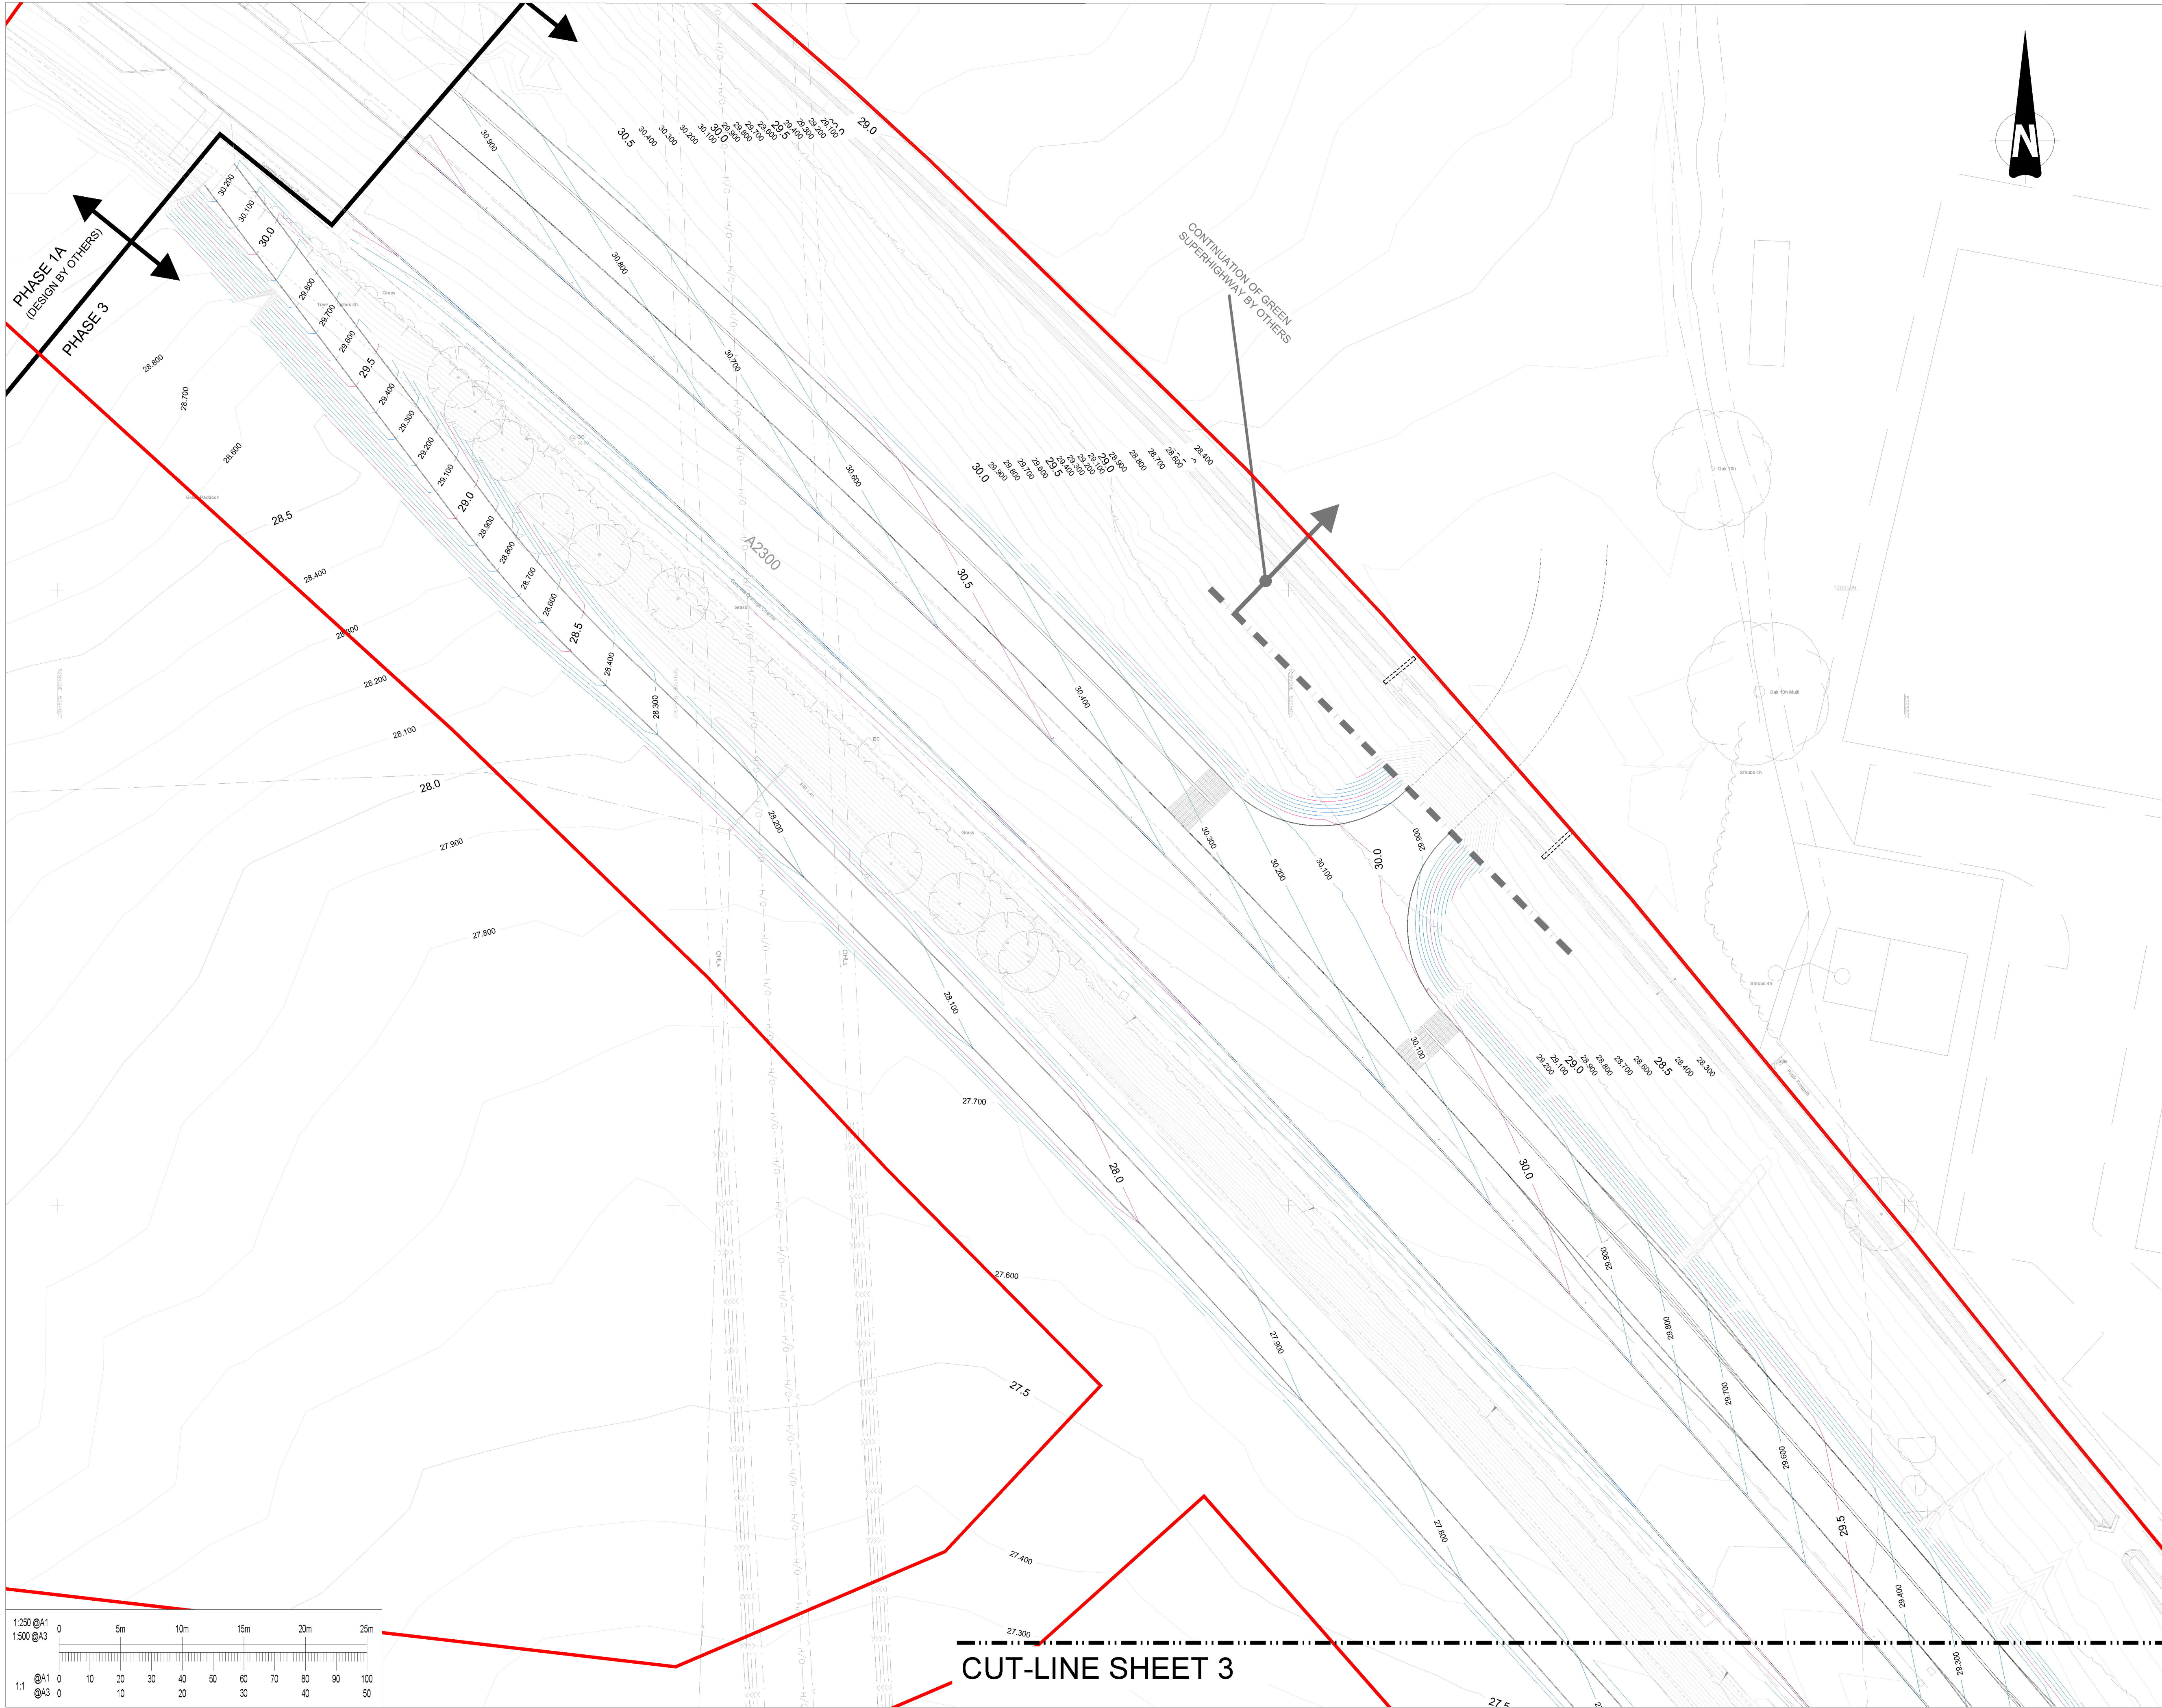

This drawing should not be scaled. Dimensions to be verified on site.
Any discrepancies should be referred to the Engineer prior to work being put in hand.

This drawing is the property of Waterman Infrastructure & Environment Limited, and the drawing is issued on the condition that it is not copied, reproduced, related or disclosed to any unauthorised person, either wholly or in part without the consent in writing of Waterman Infrastructure & Environment Limited
Pickfords Wharf, Clink Street, London SE1 5DG | 020 7928 7888 | 03333 444 501

GENERAL NOTES

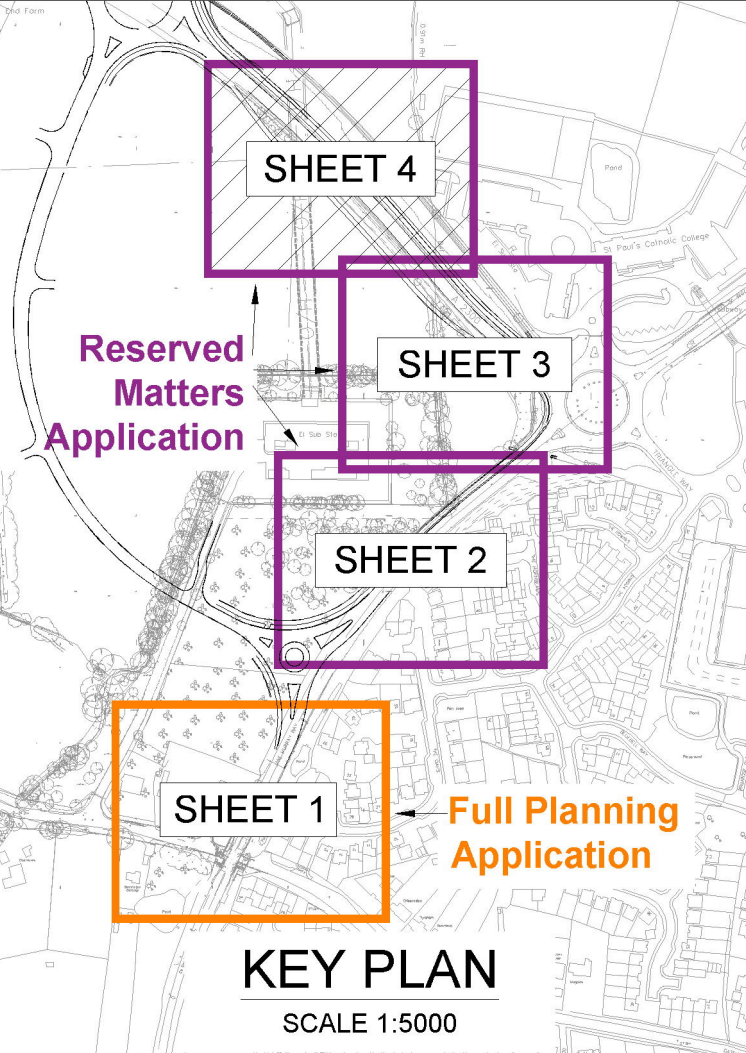

- NOTES:
1. ALL DIMENSIONS ARE IN METRES UNLESS NOTES OTHERWISE.
 2. EMBANKMENT SIDE SLOPES ARE 1 IN 3 UNLESS SPECIFIED OTHERWISE

- KEY:
- PHASE 3 CONSTRUCTION WORKS BOUNDARY
 - MINOR CONTOUR (0.1m)
 - MAJOR CONTOUR (0.5m)

P04	24.12.24	PROPOSED CONTOURS ADJUSTED AT JUNCTION	MK
P03	07.08.24	PROPOSED CONTOURS ADJUSTED TO SUIT NEW LAYOUT	JTCL
P02	08.02.23	EXISTING GROUND CONTOURS LEVEL INFORMATION ADDED	UF
P01	27.01.23	PRELIMINARY ISSUE	JS
Rev	Date	Description	By

Amendments

Project

WBLR Phase 3

Title

PROPOSED CONTOURS SHEET 4



Crown House 2 - 8 Gloucester Road Redhill Surrey RH1 1FH
t:01342 895800 f:03333 444 501
mail@watermangroup.com www.watermangroup.com

Status								FOR PLANNING			
Designed By		SP		Checked By		SP		Waterman Ref		WIE19442	
Drawn By		JS		Date		AUG. 22		Scales @ A1		1:250	
Project - Originator - Volume - Level - Type - Role - Number										Revision	
19442-WIE-ZZ-XX-DR-C-950024										P04	