



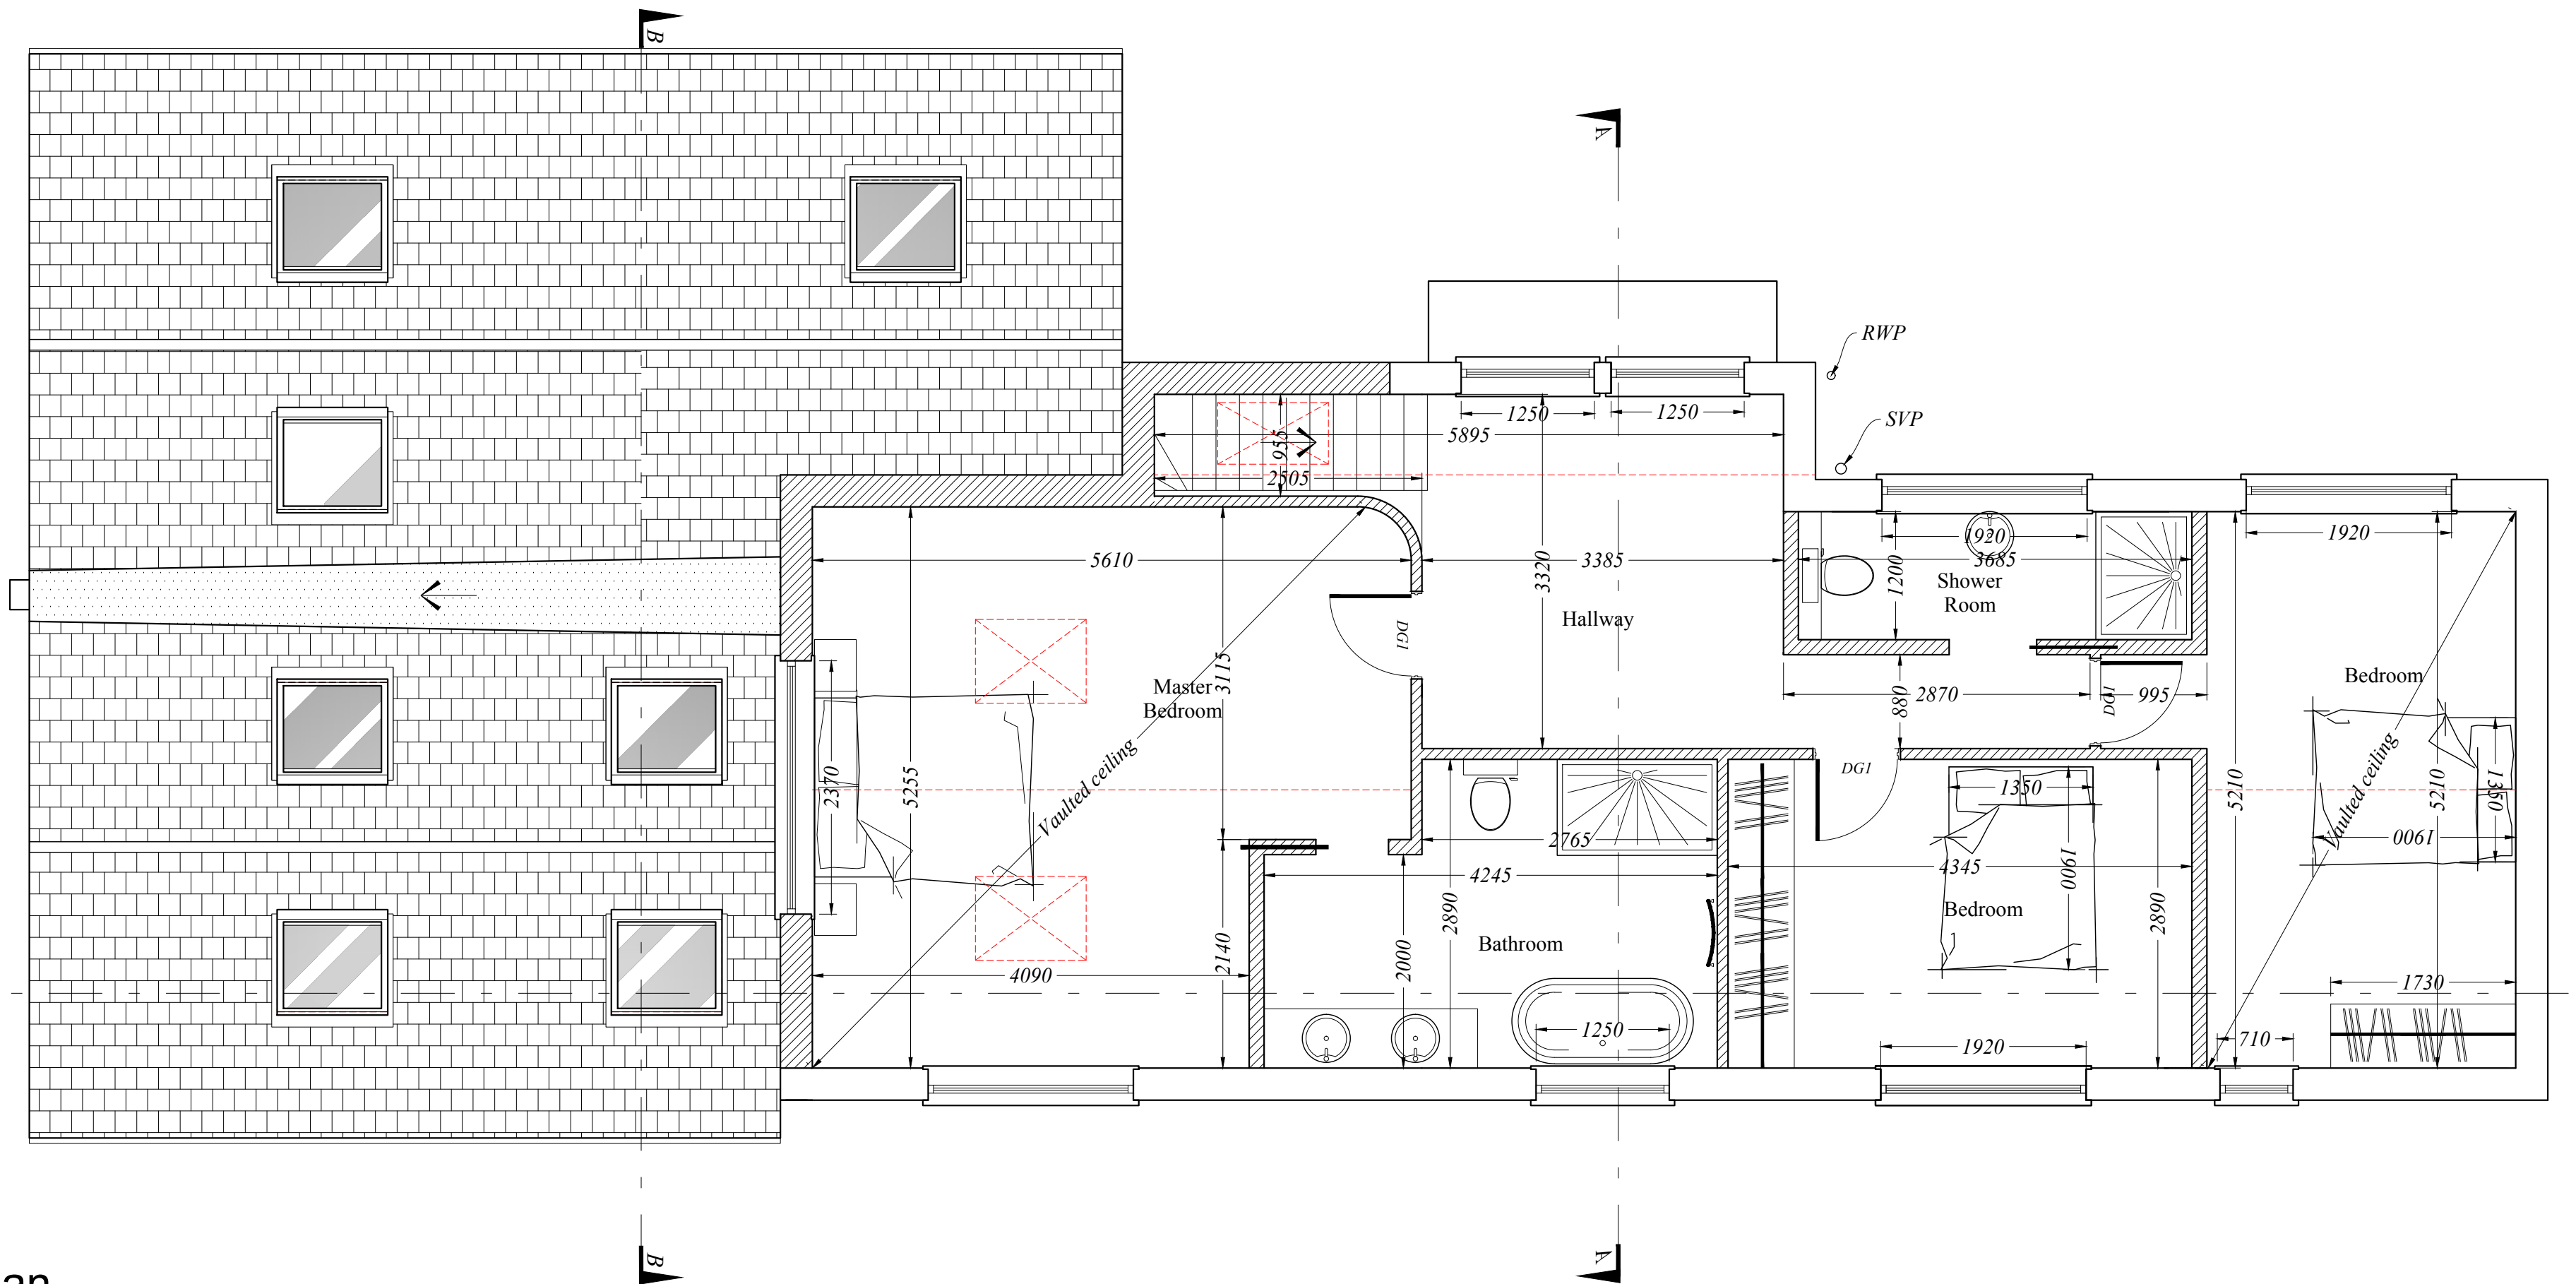

Loft Plan

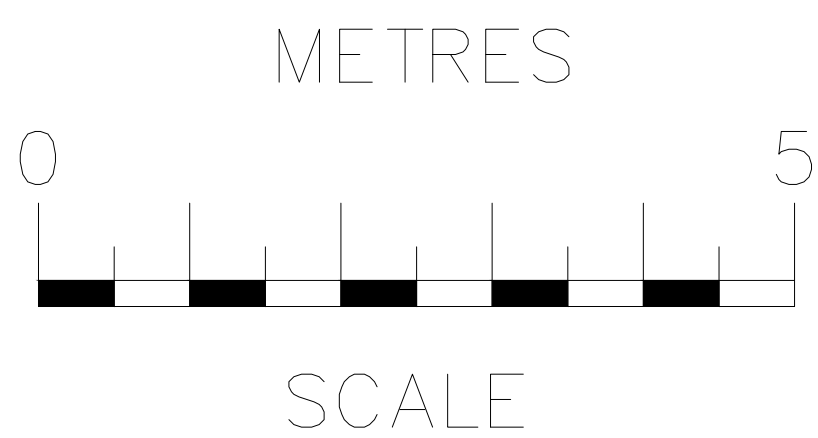

rev	date	description			
RB Design Corner Cottage, The Limes, Felbridge RH19 2QY Tel: 01342 523 766 Mob 07988 998 928 e-mail: info@rossbowndesign.co.uk					
project	drawing	date	job no		
Coombe Place Cottage, Turners Hill Road, East Grinstead, RH19 4LX	WORKS	02.12.24			
client	scale	drawn by	drawn no		
Ms. Mathieson & Mr Pinchin	1:50	PLANS PROPOSED	PLN 06		
			date		