



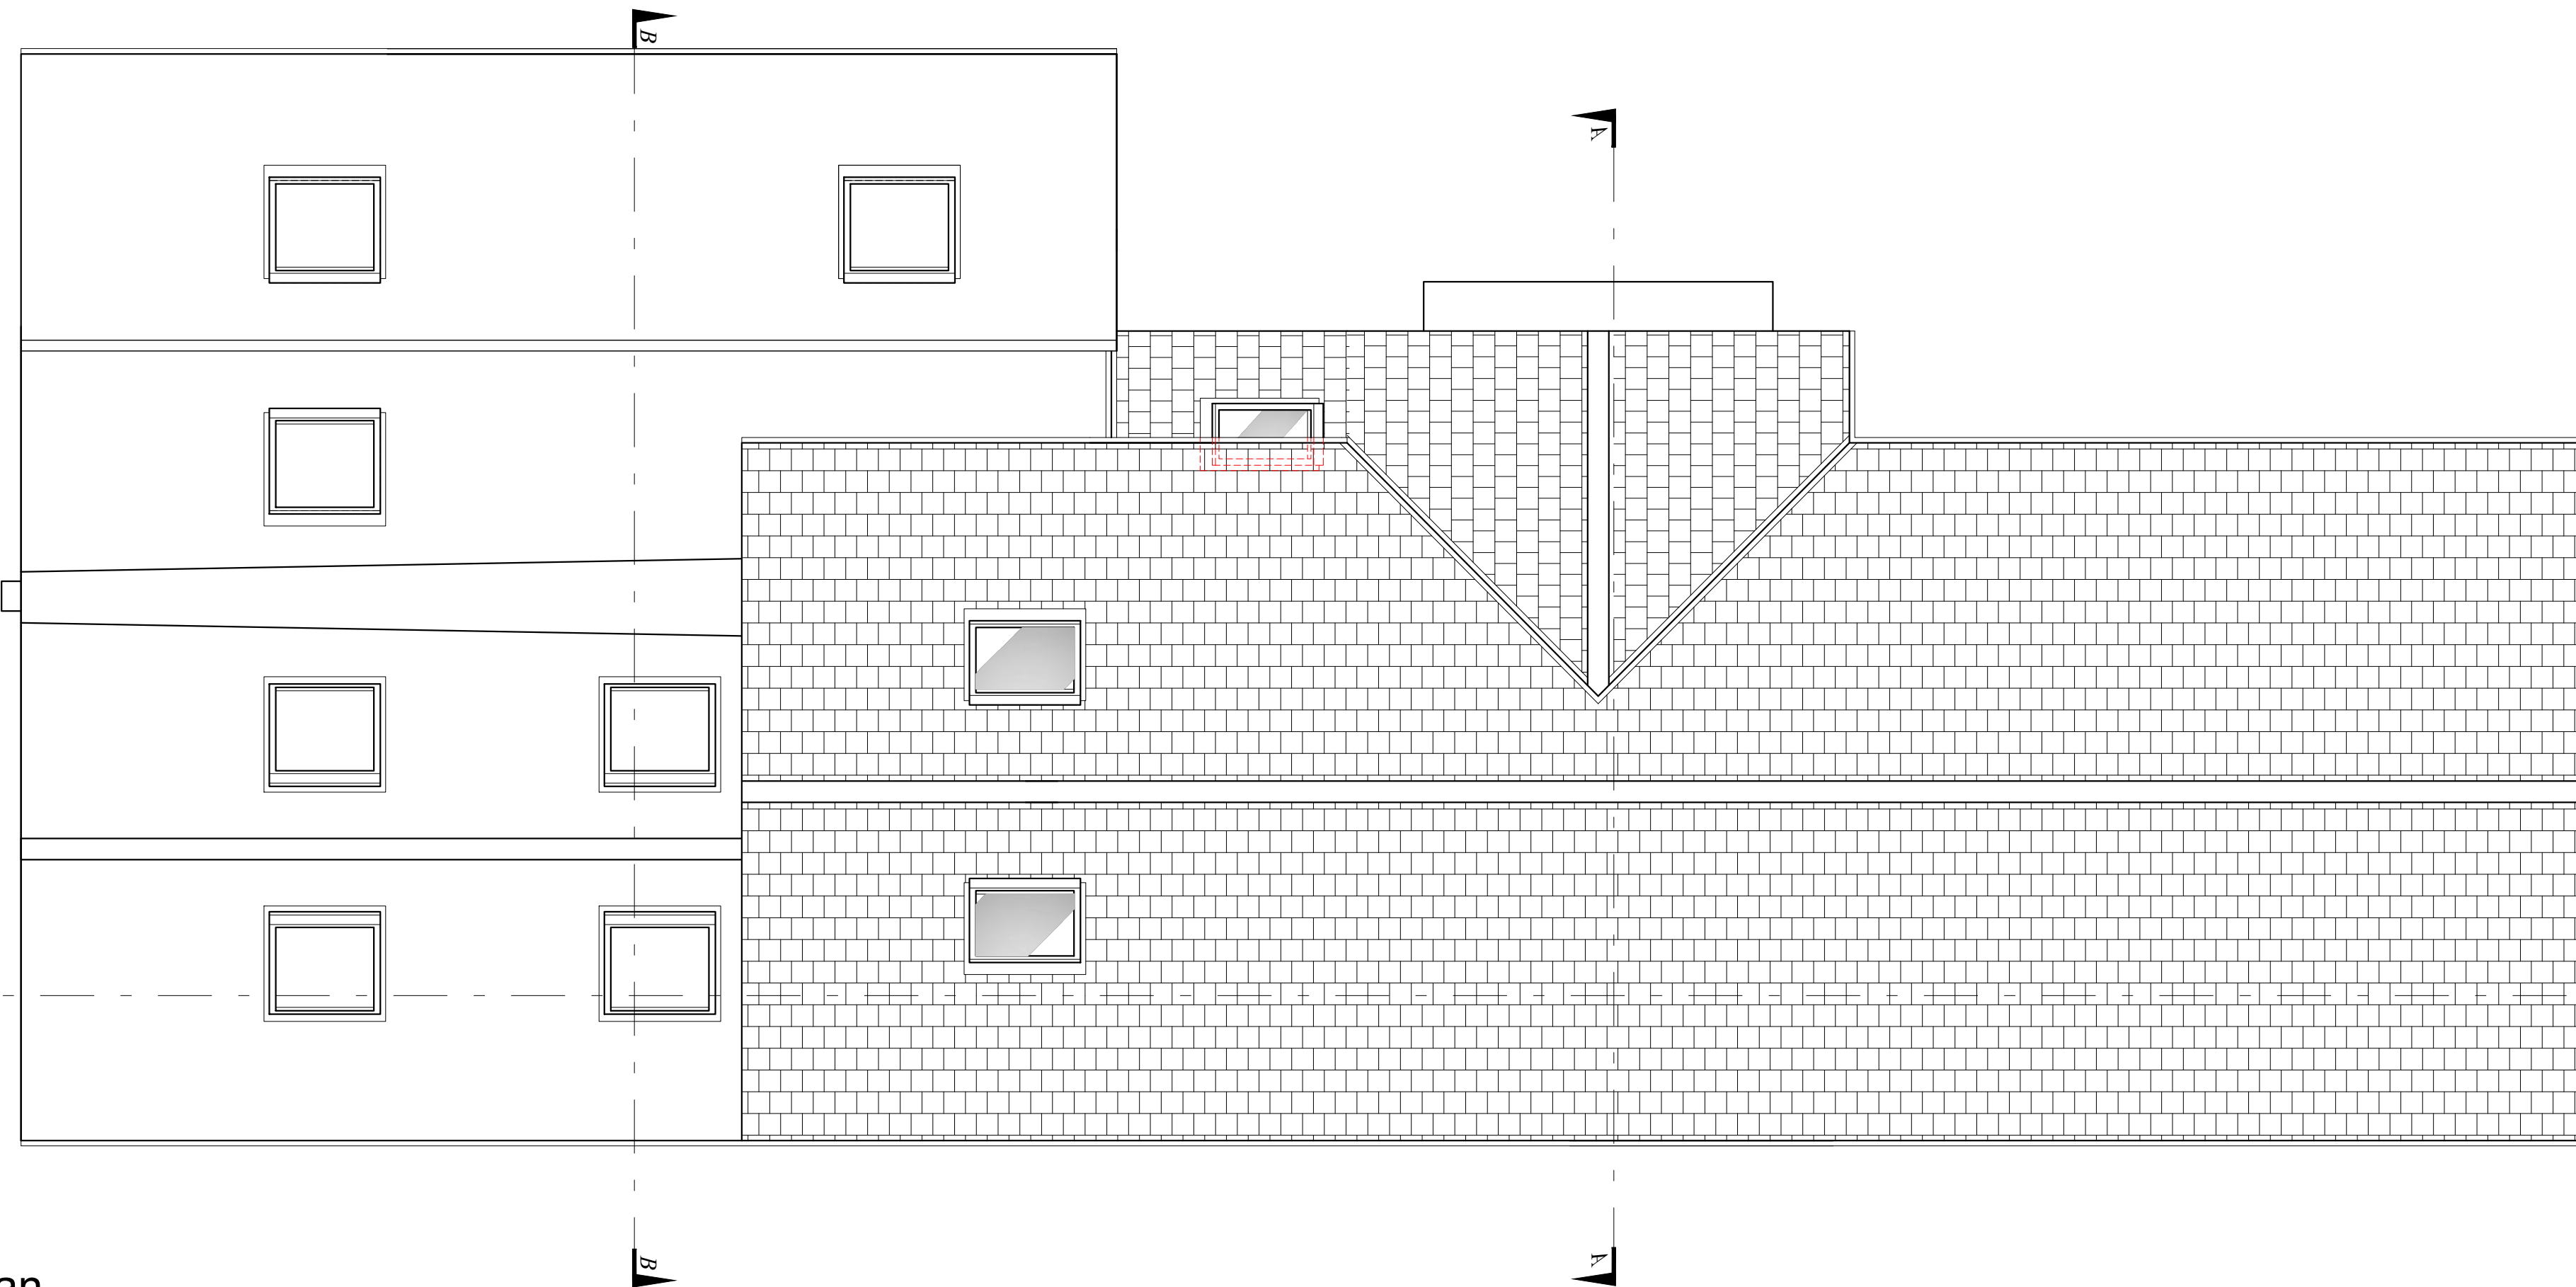

Loft Plan

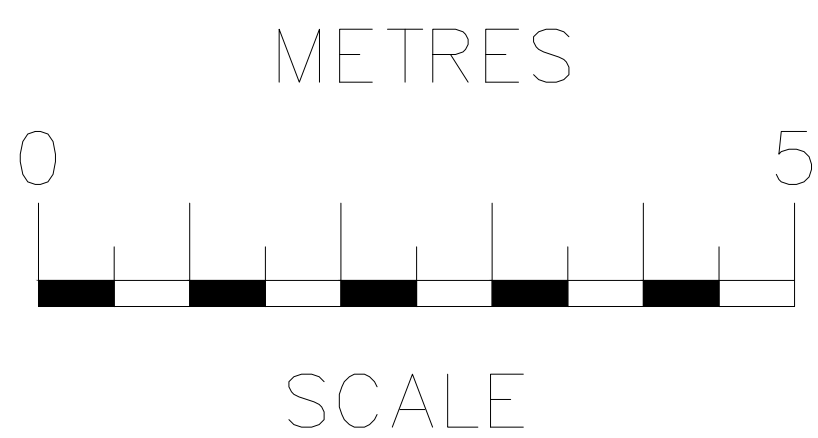

rev		date		description	
RB Design Corner Cottage, The Limes, Felbridge RH19 2QY Tel: 01342 523 766 Mob 07988 998 928 e-mail: info@rossbouditchdesign.co.uk					
project	drawing			date	job no
Coombe Place Cottage, Turners Hill Road, East Grinstead, RH19 4LX	WORKS			02.12.24	
client	scale 1:50			drawn by	drawn no
Ms. Mathieson & Mr Pinchin	PLANS PROPOSED			PLN 07	001