

Scale (m)
0 2 4 6 8 10 15 20 30 40 50

Key:

- Root protection area for category A* tree to be retained
- Root protection area for category B* tree to be retained
- Root protection area for category C* tree to be retained
- Root protection area for category U* tree to be retained
- Canopy of tree with tree preservation order to be retained
- Canopy of tree without tree preservation order to be retained
- Ground protection to comprise of Groundtrax Cellpave
- Temporary ground protection
- Tree protection fencing
- Construction exclusion zone
- Extent of ancient woodland
- 15m ancient woodland buffer
- Topographical tree

* Tree categorised in accordance with BS 5837:2012 'Trees in relation to design, demolition and construction - Recommendations'.

Tree survey schedule contains further information for each tree.

This drawing should be viewed in colour.

Tree numbers suffixed with PA indicate the tree position is approximate.

Drawing no: PJC/6700/25/D **Rev:** 1 **Sheet number:** 1 of 2

Site:
Juhring and Hobbs Field
Siant Hill Manor
East Grinstead
RH19 4JY



Drawing title: Tree Protection Plan

Date drawn: 01/10/2025

Scale: 1:500 at A1


Drawn by: NH

Checked by: PD

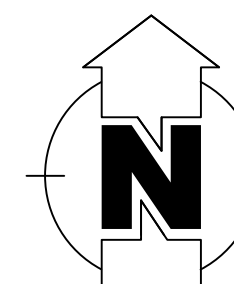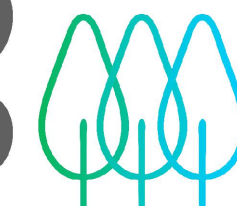

PJC Consultancy
Rocks Yard, Victoria Road,
Herstmonceux, Hailsham, East Sussex,
BN27 4TQ.

T: 01323 832120
E: contact@pjcconsultancy.com
W: www.pjcconsultancy.com

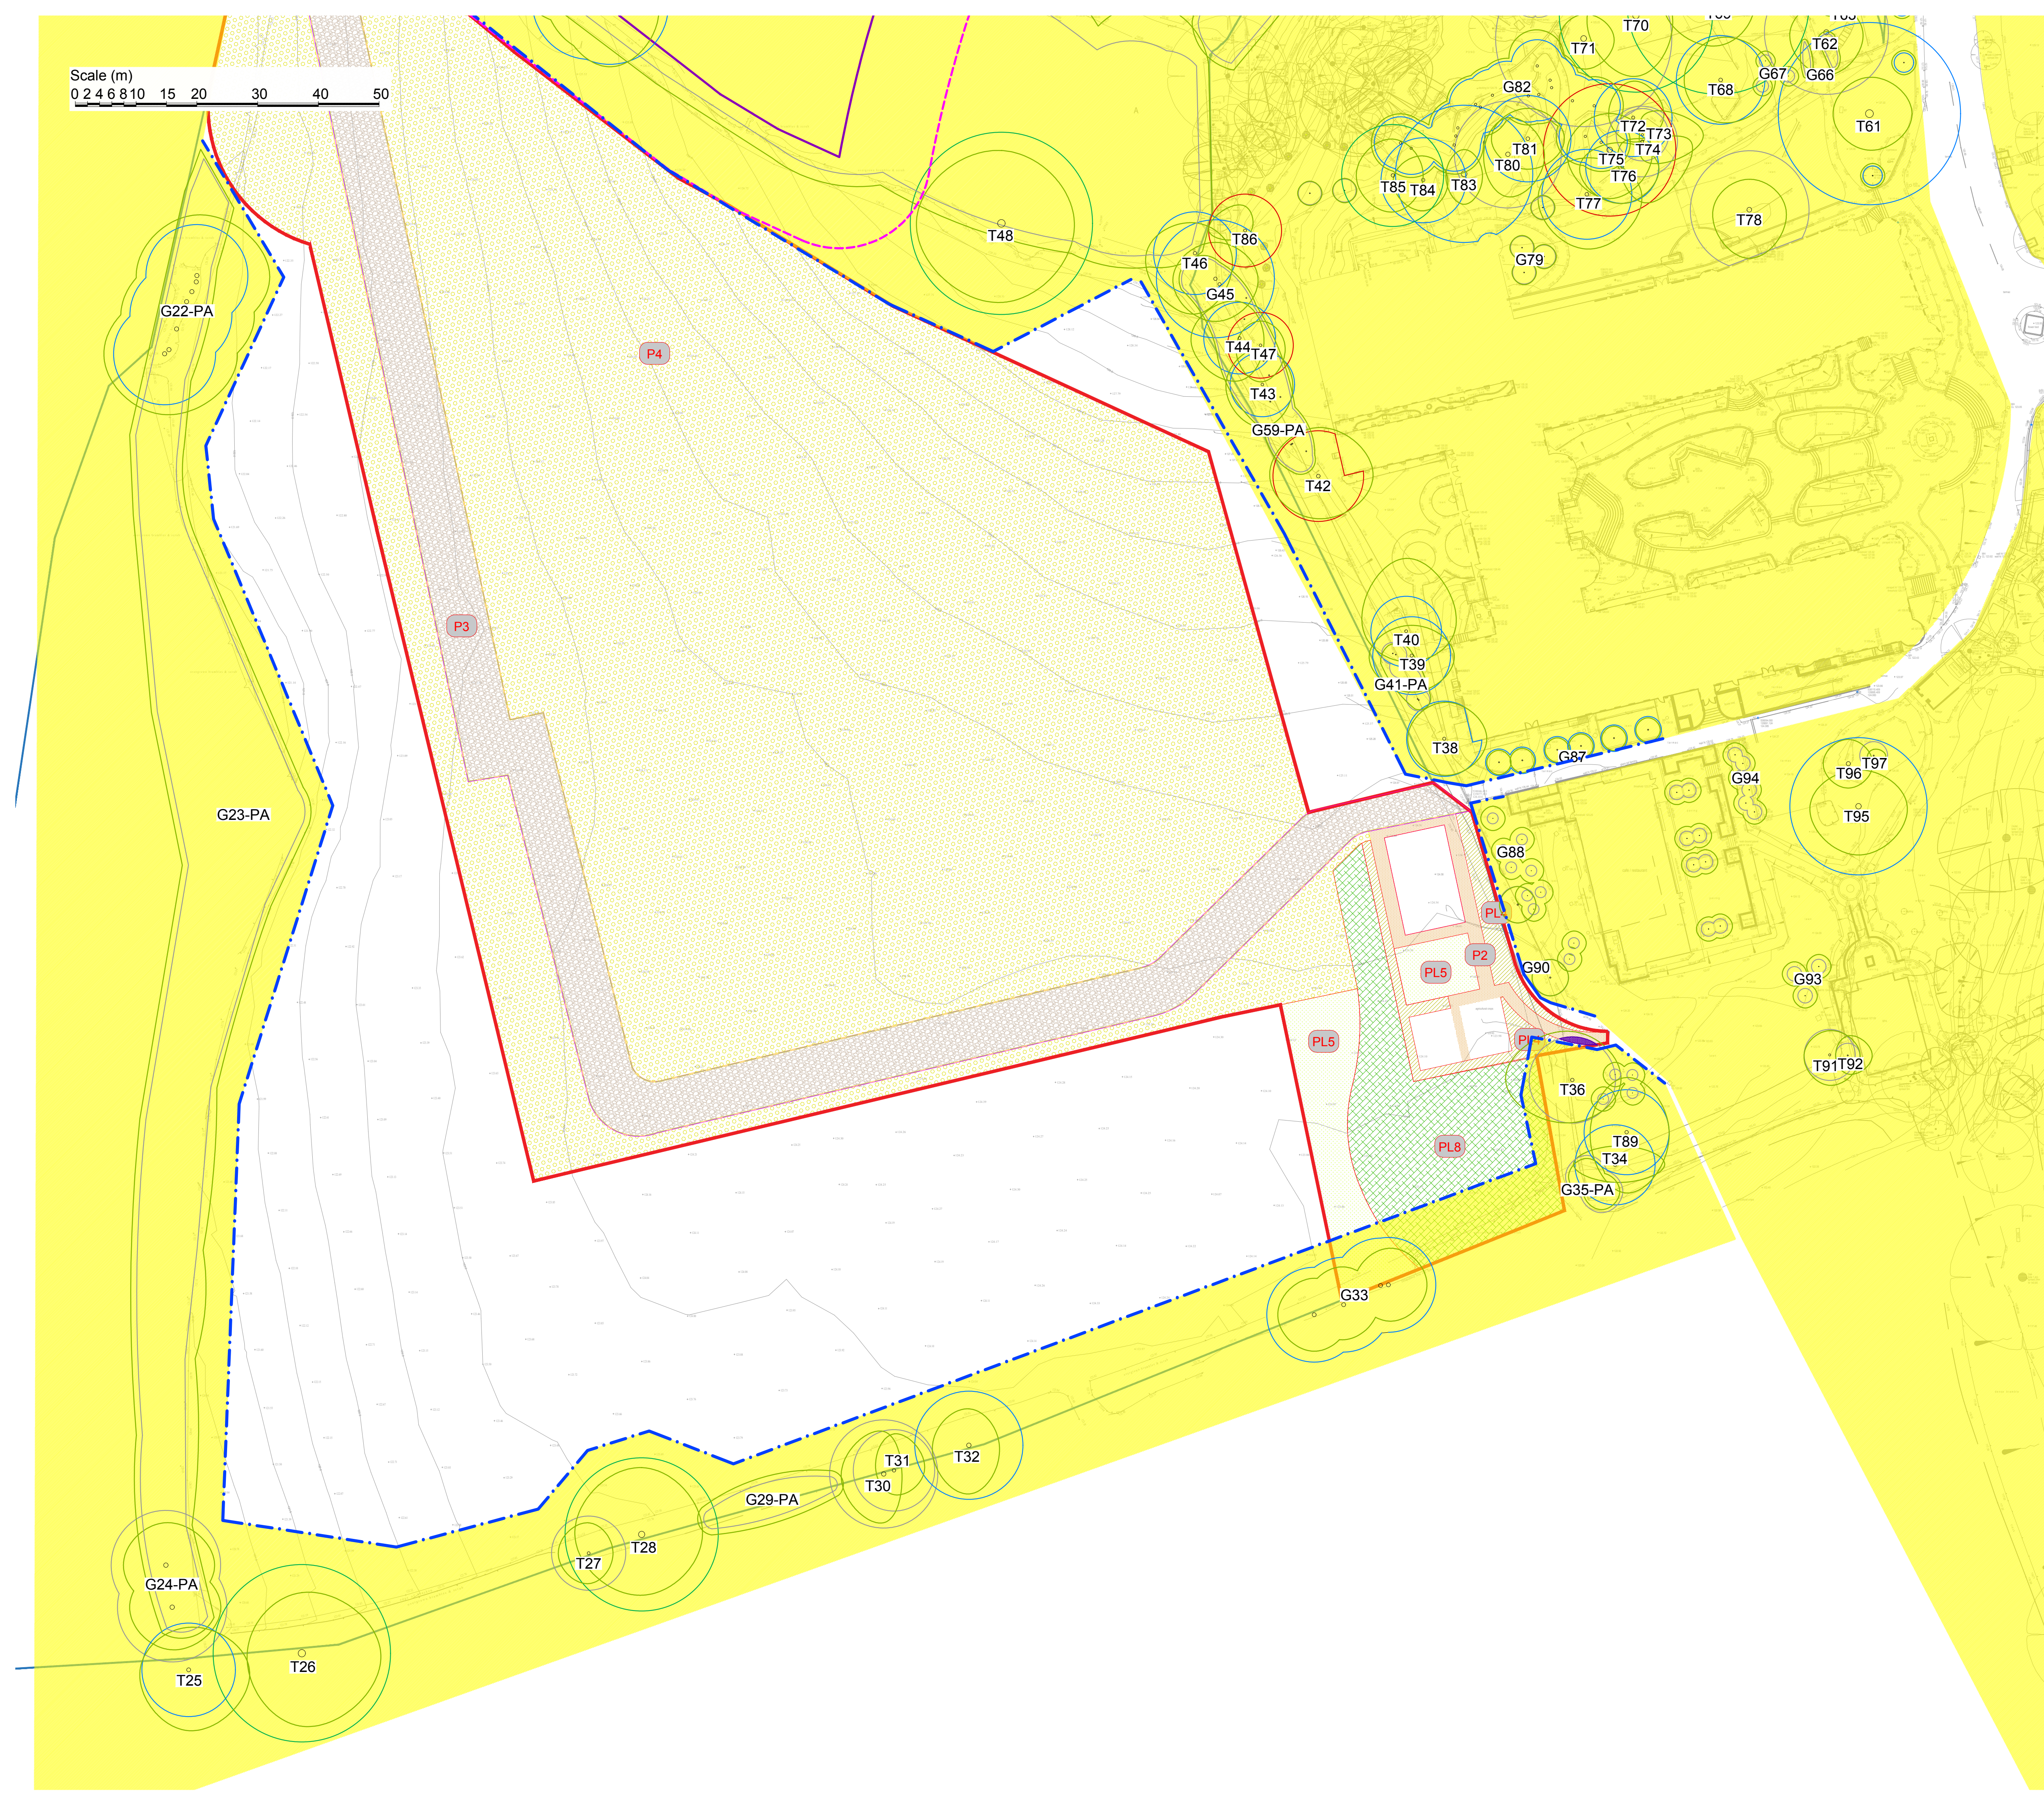

-  Root protection area for category A* tree to be retained
-  Root protection area for category B* tree to be retained
-  Root protection area for category C* tree to be retained
-  Root protection area for category U* tree to be retained
-  Canopy of tree with tree preservation order to be retained
-  Canopy of tree without tree preservation order to be retained
-  Ground protection to comprise of Groundtrax Cellpave
-  Temporary ground protection
-  Tree protection fencing
-  Construction exclusion zone
-  Extent of ancient woodland
-  15m ancient woodland buffer
-  Topographical tree

Tree numbers suffixed with PA indicate the tree position is approximate.