
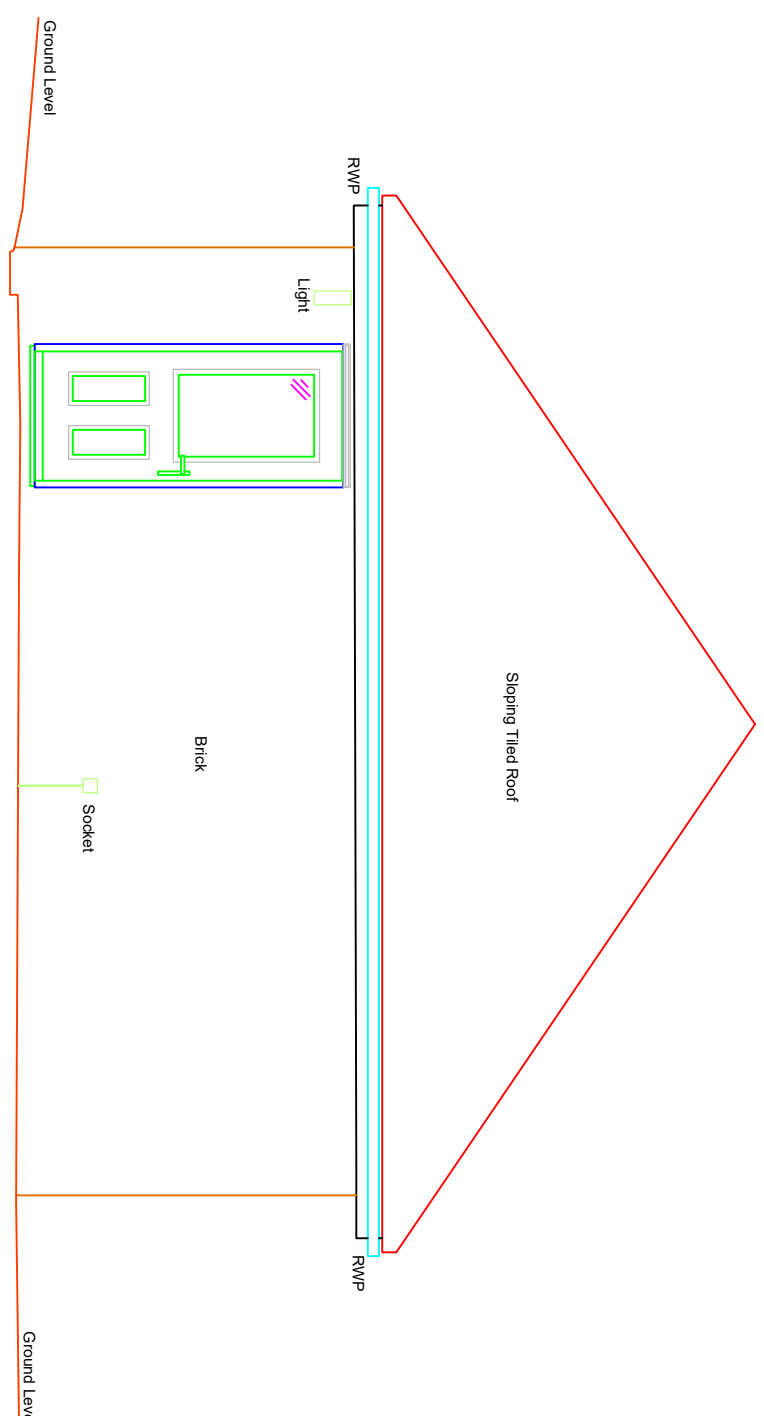
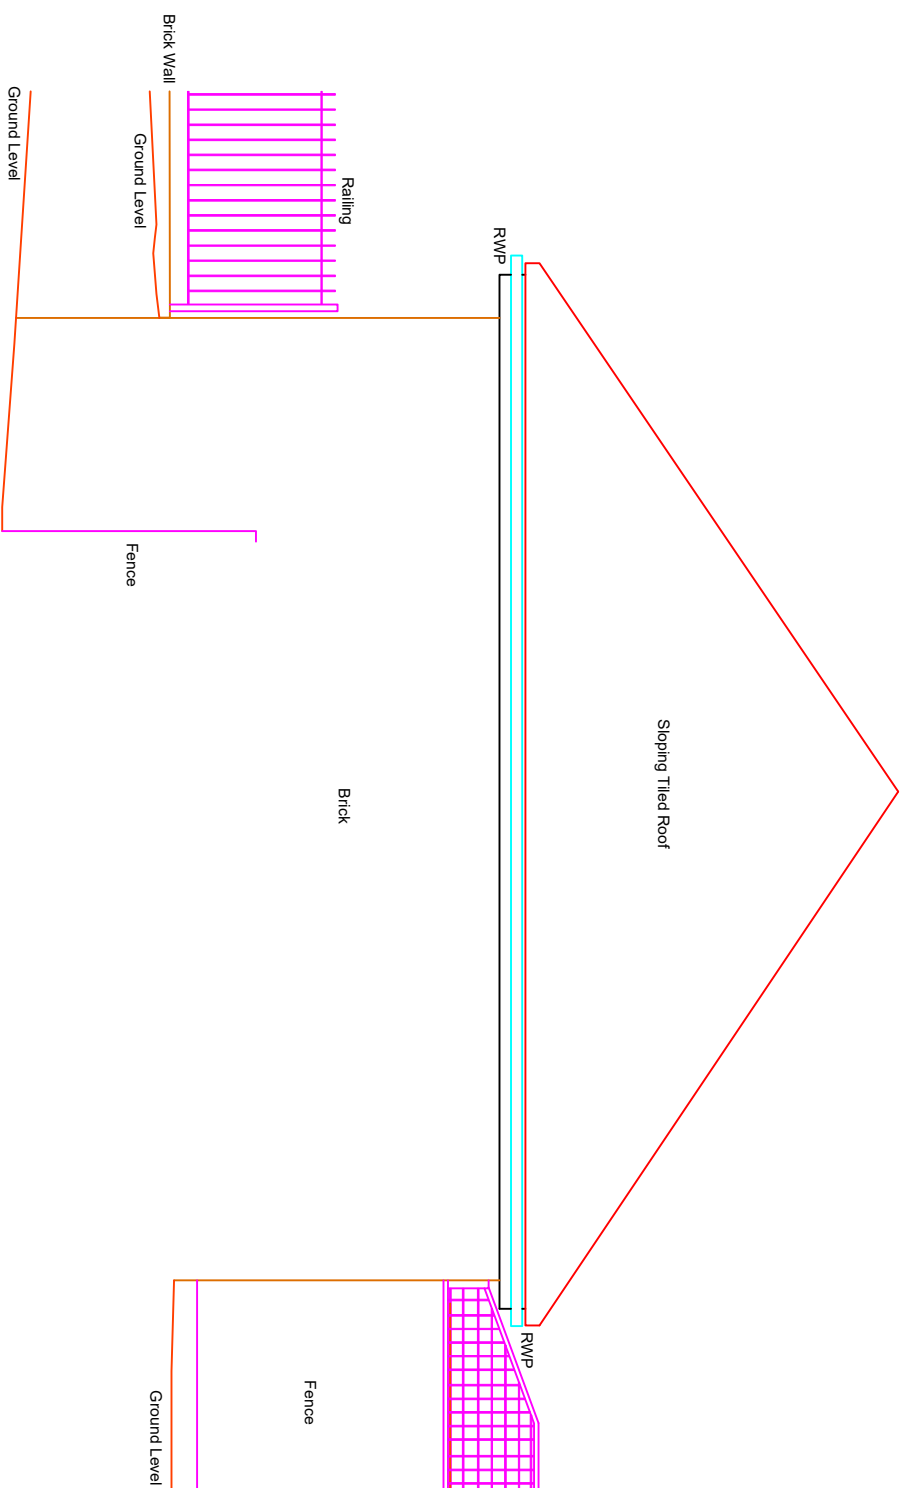
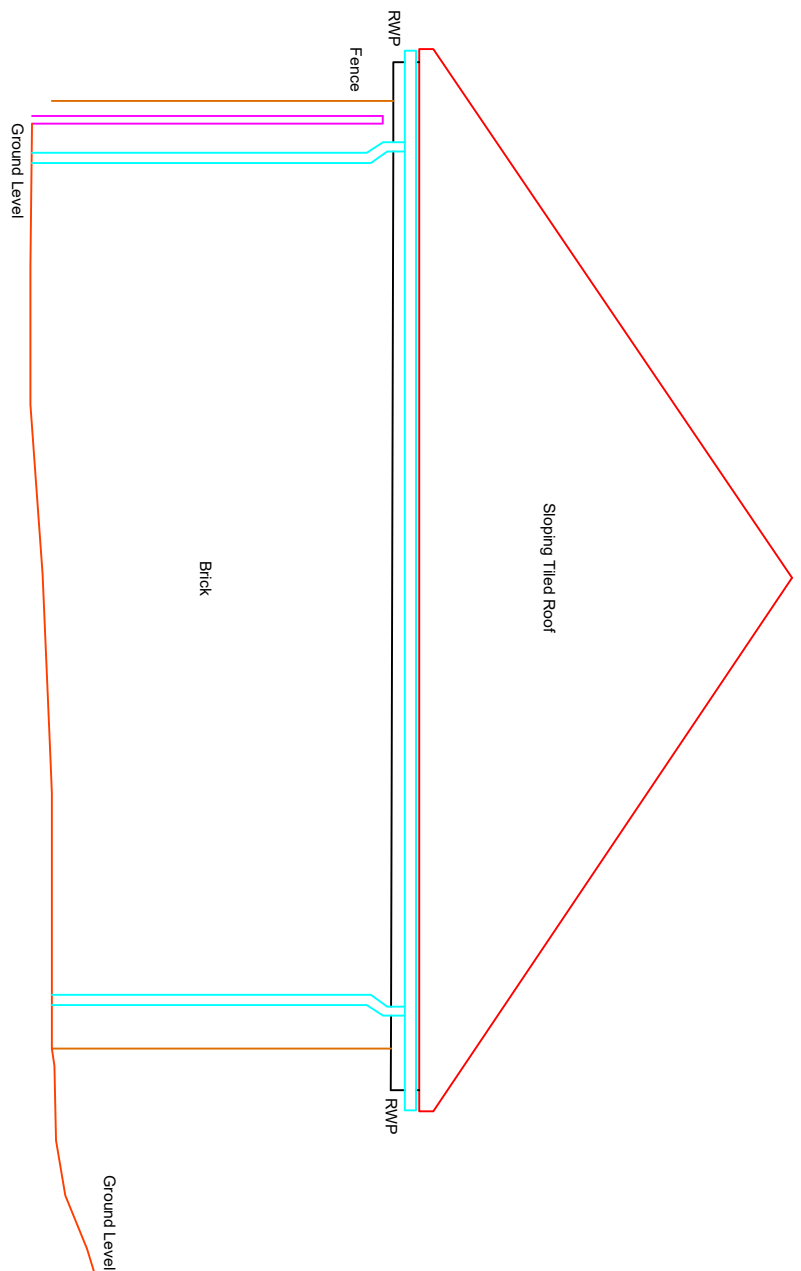
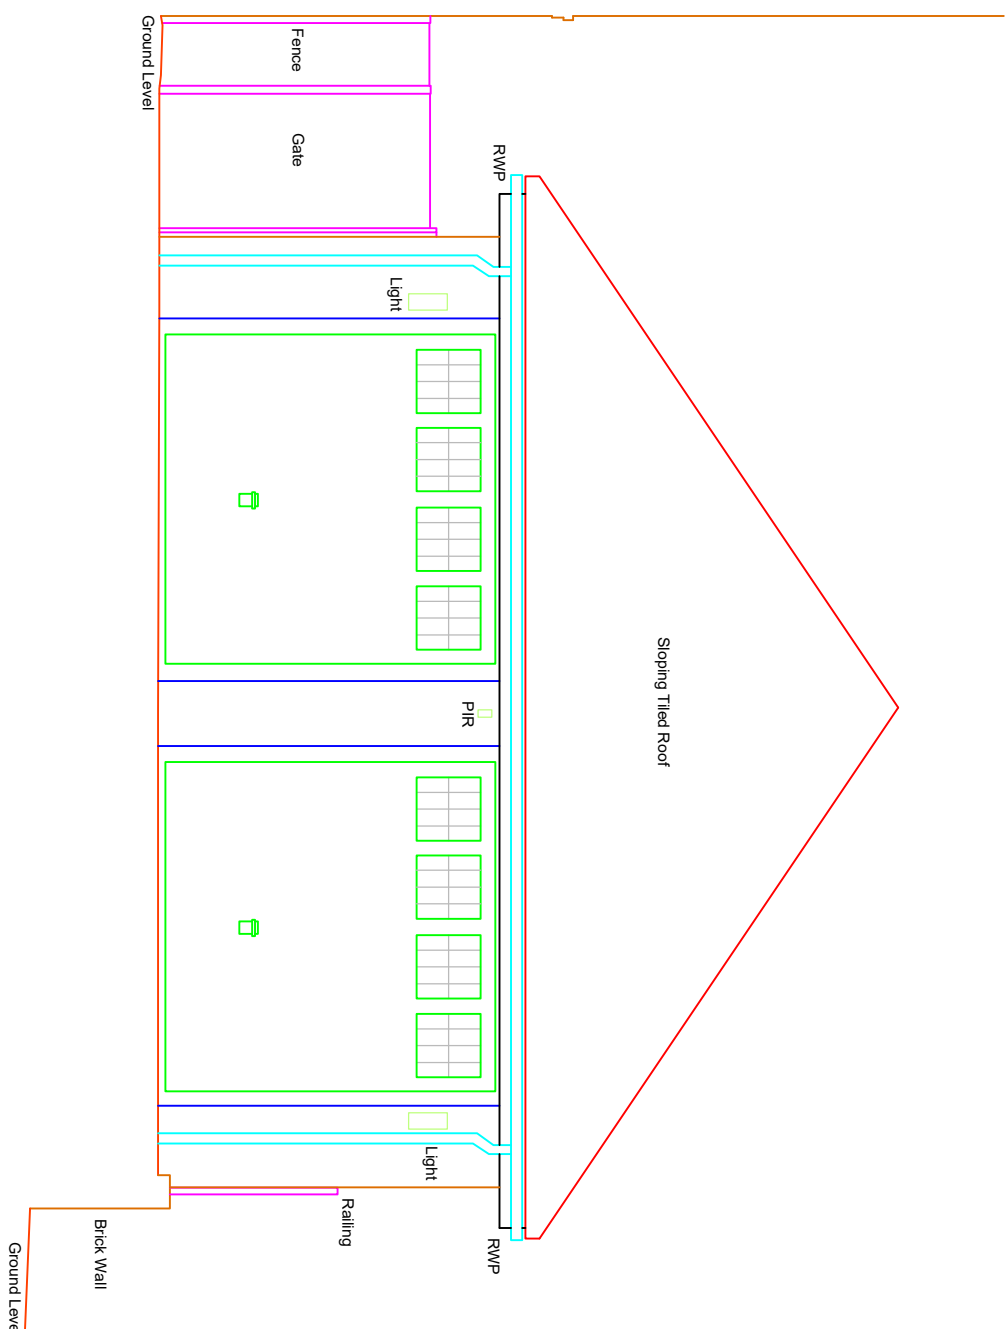


Elevations - Garage

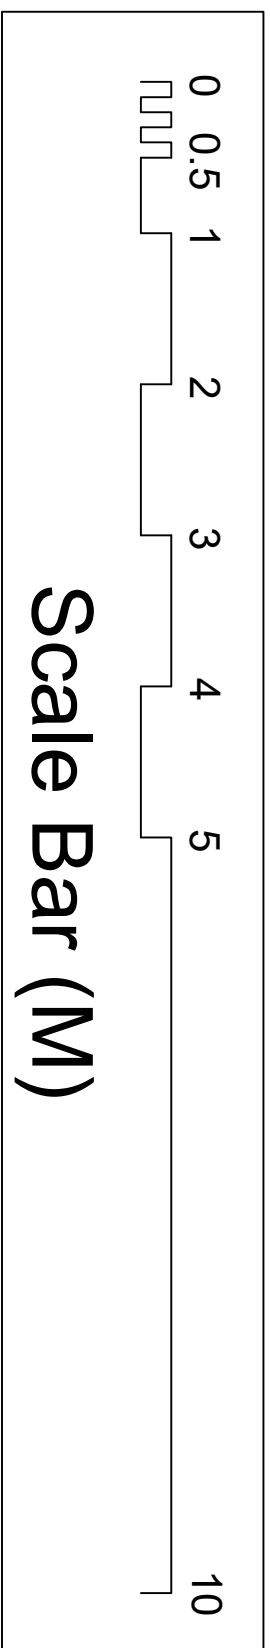

1. The Grid and Levels are based on co-ordinated using US Active GPS network.
2. The intersections in the drawing are taken perpendicular to the horizontal and vertical axes.
3. Due to the nature of scaling drawings we would advise that any required dimensions should be requested from the surveyor that they include any survey control information if required.
4. Please ensure any survey control information is not necessarily legal
5. Survey boundary features are not necessarily legal
6. Dimensions should not be scaled. All dimensions should be checked on site before any building / construction.
7. The origin of the survey is determined by the surveyor in liaison with the client. It is recommended that the origin is placed in a way that it should be used for any dimensions that are not altered or modified in any way.
8. Information provided should not be altered or modified in any way that it should be used for any other purpose other than that which it was intended for.
10. If the AutoCAD drawing is being read by any system other than AutoCAD it should be checked against a hard copy. If the Surveyor is not happy to do this then the client should be advised.
11. All utilities have been identified to the best of the surveyors knowledge. The correct identification of the utility pipes can not be guaranteed. It is recommended that any responsible utility company be contacted to ensure that the correct utility pipes are identified.

- LEGEND**
- AH - Access Hatch
 - BH - Beam Height
 - CH - Ceiling Height
 - CH - Cill to Head
 - C-S - Cill to Arch Springer
 - DH - Door Height
 - FL - Floor to Cill
 - F - Floor Level
 - RD - Radiator
 - THL - Threshold Level
 - WCL - Window Cill Level
 - WHL - Window Head Level
 - WSL - Window Arch Springer Level
 - WT - Water Tank

A	M. Jones	May '26	Garage Elevations Added
Rev	Revised By	Date	Revision

**No.13
ROCKY DRIVE
HAYWARDS HEATH, RH16 4SD**

Drawing Title
EXISTING ELEVATION - GARAGE

16 Allcard Close
Horsham
RH12 5AJ
Tel No: 07867411903
www.incosurveys.co.uk



Surveyed:	M. Jones	May 2026
Checked:	R. Hall	May 2026
Project No.	Drawing Status	Scale (@ A1)
S261159	INFORMATION	1:50

EXISTING ELEVATION
GARAGE