


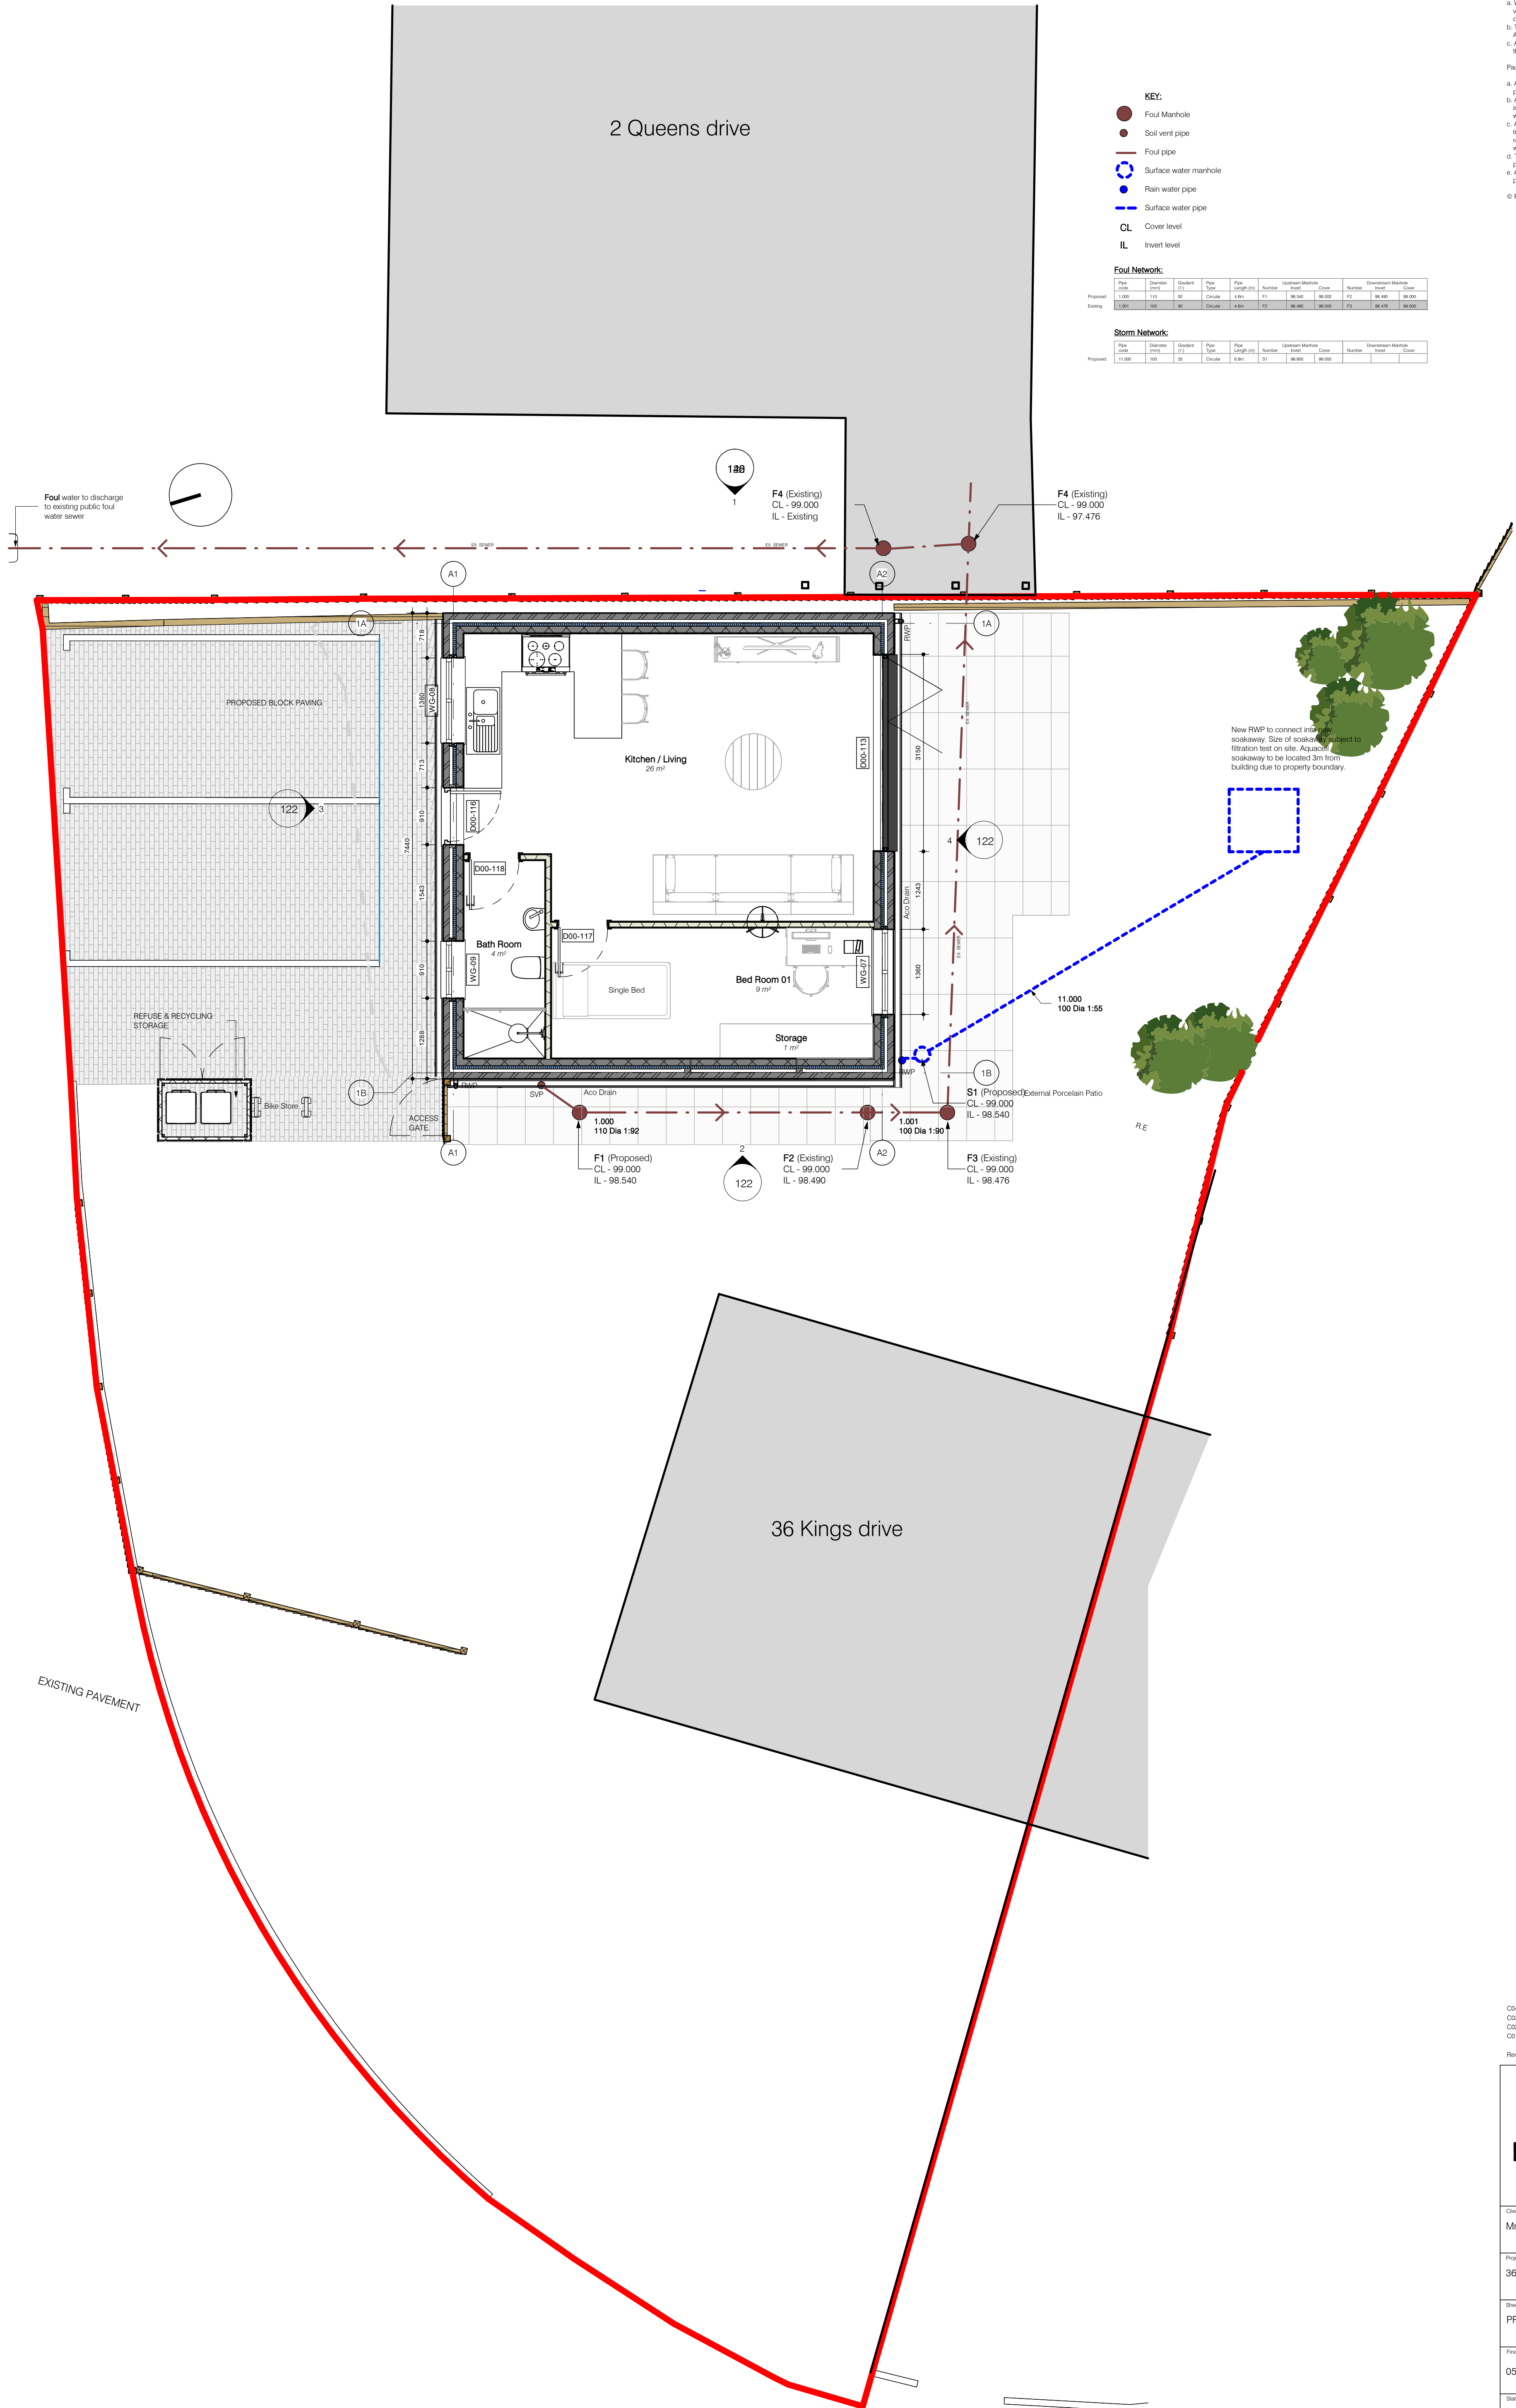

a. When this drawing is issued in uncontrolled .dwg format it will be accompanied by a .pdf version and is issued to enable the recipient to prepare their own documents, models or drawings for which they are solely responsible.
b. Any alterations or additions to or discrepancies arising out of changes to the background information on which the drawings are based that was current at the time of issue, and which occur to that information after it has been issued by the Paul Architecture & Design
c. Any loss or degradation of the information held in this drawing resulting from the translation from the original file format to any other file format or from the recipient's reading of it in any other programme or any version of the programme other than that which was used to prepare it.
d. The accuracy of survey information provided by others or for any costs, claims, proceedings and expenses arising out of reliance on such information.
e. Any scaling from this drawing other than by the local planning authority solely for the purposes of the planning application to which it relates.

Paul Architecture & Design accepts no responsibility or liability for:
a. Any use of this drawing by parties other than the party for whom it was prepared or for purposes other than those for which it was prepared.
b. Any alterations or additions to or discrepancies arising out of changes to the background information on which the drawings are based that was current at the time of issue, and which occur to that information after it has been issued by the Paul Architecture & Design
c. Any loss or degradation of the information held in this drawing resulting from the translation from the original file format to any other file format or from the recipient's reading of it in any other programme or any version of the programme other than that which was used to prepare it.
d. The accuracy of survey information provided by others or for any costs, claims, proceedings and expenses arising out of reliance on such information.
e. Any scaling from this drawing other than by the local planning authority solely for the purposes of the planning application to which it relates.

© Paul Architecture & Design | SN12 6LT

- KEY:**
- Foul Manhole
 - Soil vent pipe
 - Foul pipe
 - Surface water manhole
 - Rain water pipe
 - Surface water pipe
 - CL - Cover level
 - IL - Invert level

Foul Network:

Flow	Direction	Depth	Pipe	Pipe	Manhole	Upstream Manhole	Downstream Manhole
Rate	Flow	Flow	Type	Length (m)	Number	Number	Number
Proposed	1.000	110	60	Circle	4.4m	F1	98.540
Existing	1.001	100	60	Circle	4.4m	F2	98.490

Storm Network:

Flow	Direction	Depth	Pipe	Pipe	Manhole	Upstream Manhole	Downstream Manhole
Rate	Flow	Flow	Type	Length (m)	Number	Number	Number
Proposed	11.000	100	60	Circle	6.8m	S1	98.540

Paul Architecture & Design

PAUL DESIGNS

Client Name: Mr D SHORT

Project Name: 36 KINGS DRIVE, HASSECKS, WEST SUSSEX BN6 8DZ

Street Description: PROPOSED GROUND FLOOR PLAN - PHASE 3

First Issued: 05/10/24 PO PO HAS 1 : 50

Status & Issue Purpose: S2_Suitable for Information C04

S2_Suitable for Information Note: This drawing has been prepared to show design intent and coordination between disciplines, and is to be used for information only.

Name: M2025-PD-M9-00-DR-A-113