


Notes


1. This drawing is the copyright of Atram Architecture
2. Do not scale from this drawing except for Local Authority Planning Purposes
3. All dimensions must be checked on site by the contractor prior to commencement of the works
4. Party wall agreements to be arranged by client with neighbours in accordance with the Party Wall Act

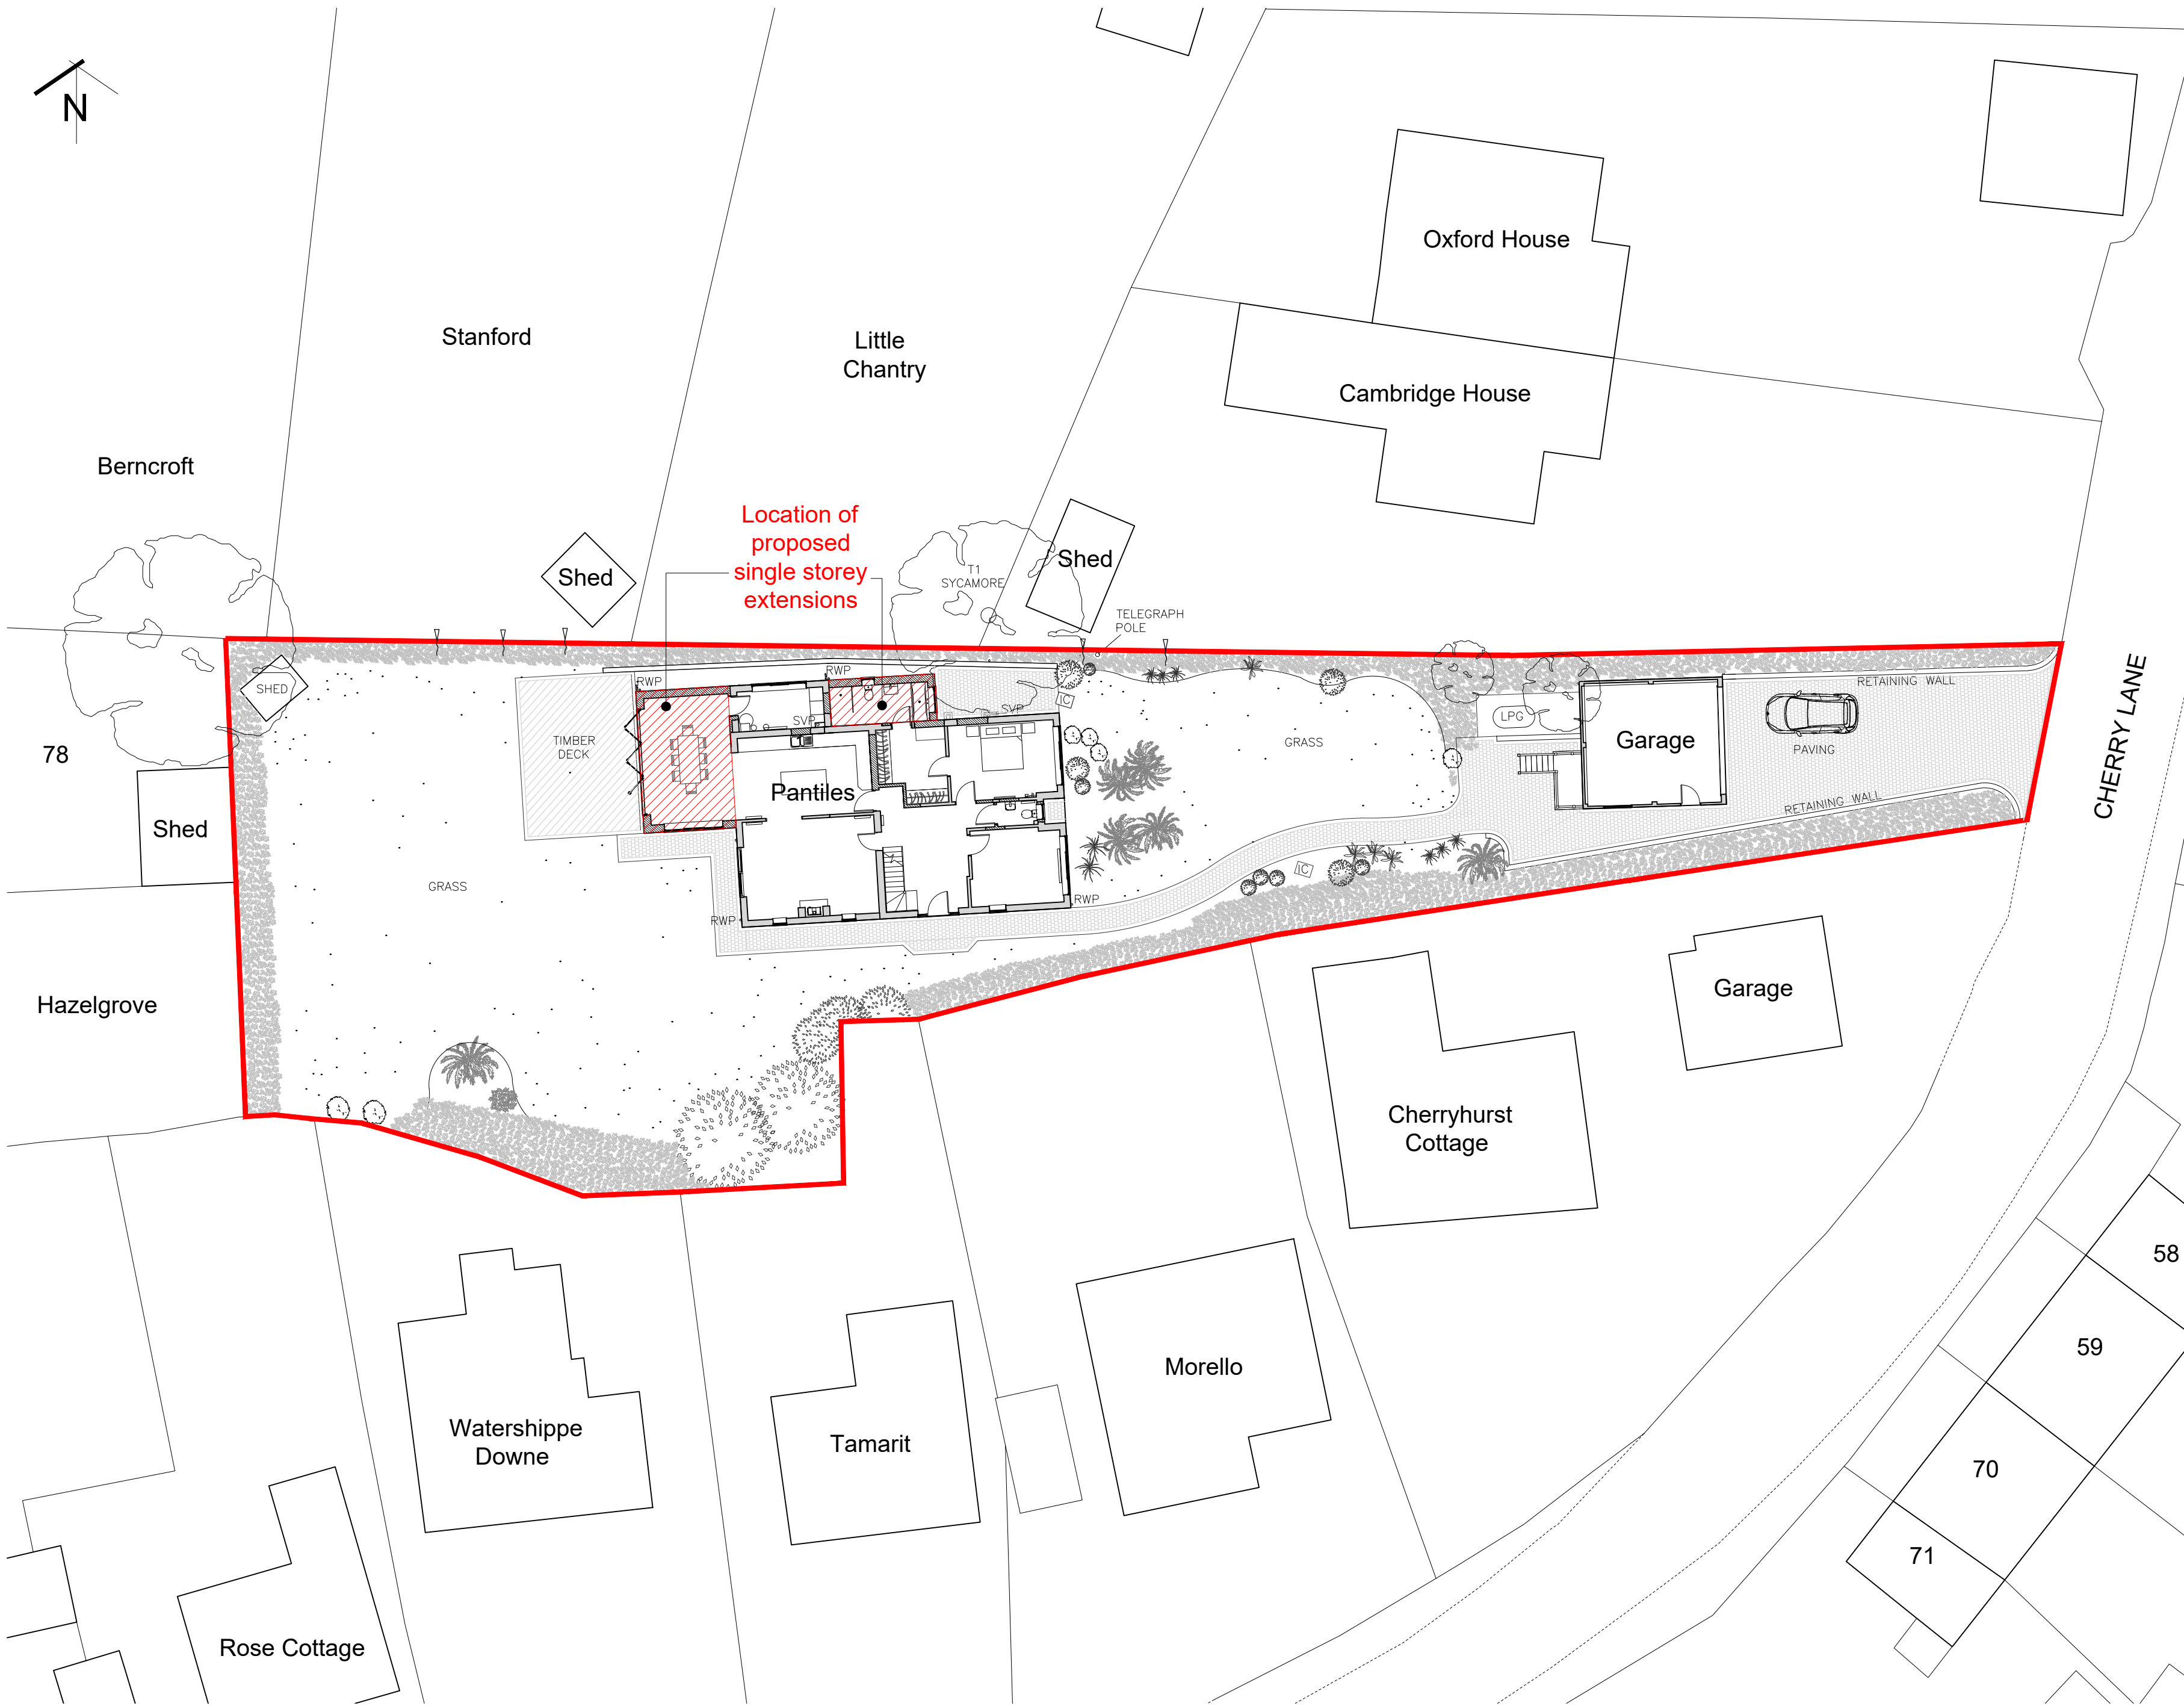

CIAT
CHARTERED PRACTICE

Rev.	Revision	By	Date
A	Window omitted to kitchen.	JNG	28.03.25
B	Size of extension to main house reduced.	JNG	23.05.25
C	Utility Room increased in size. Kitchen wall width reduced. Escape window added to Boiler Room.	JNG	26.05.25
D	Internal layout revised. Lean-to demolished and extension constructed for En-suite.	JNG	10.09.25
E	Extensions and dormers highlighted in red.	JNG	11.09.25
F	Works to garage omitted.	JNG	02.11.25

ATRAM
ARCHITECTURE

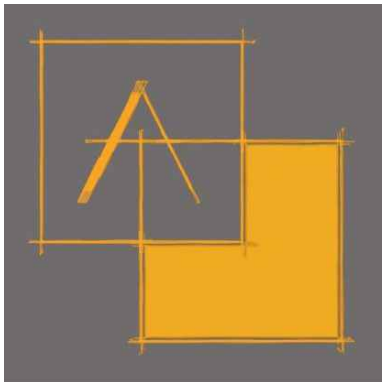

24 Kyoto Court | Bognor Regis | West Sussex | PO21 2UL
t. 01243 820303
m. 07834 175378
e. joe@atramarchitecture.co.uk
w. www.atramarchitecture.co.uk

CIAT Chartered Practice - No F4642

Client	Stuart Shee		
Job title	Pantiles, Cherry Lane Bolney, RH17 5PR		
Drawing title	Proposed Site Block Plan		
Drawn JNG	Date 26.03.25	Checked JNG	Date 26.03.25
Job N° 24.17	Drawing N° 20	Scale at A2 1:200	Rev. F
Status	FOR PLANNING		